

Uungula Wind Farm

Traffic Management Plan



2 July 2026



Final

Revision Control

Revision	Date	Issue	Author	Reviewed	Approved	Comment
A	22/04/2022	Final Draft	Samsa Consulting	A Gordijn	L Cross	Draft issued for Secretary review
001	06/06/2022	Final/Issued	Samsa Consulting	A Gordijn	L Cross	Final issued for Secretary approval
002	20/06/2022	Final/Issued	Samsa Consulting	A Gordijn	L Cross	Final issued for Secretary approval
003	30/06/2022	Final/Issued	Samsa Consulting	A Gordijn	L Cross	Final revised and issued for Secretary approval
004	18/09/2023	Final/Issued	Samsa Consulting	S Kidziak	A Gordijn	Final updated with OSOM Transport Management Plan
004B	22/08/2024	Final/Issued	Squadron Energy	C Smith	S Kidziak	Final revised and issued for Secretary approval
005	03/12/2024	Final/Issued	C Smith	S Kidziak	C Somerville	Final revised and issued for Secretary approval
005A	27/03/2025	Final/Issued	A Gordijn	S Kidziak	M McPhan	Minor Updates to Section 4.1.1 - approved
006	15/10/2025	Final/Issued	Squadron Energy	V Chaplin	C Somerville	Updated for MOD 3, updated OSOM TMP and latest Squadron Energy Report Template
006A	20/01/2026	Final/Issued	Squadron Energy	V Chaplin D Keegan A Uddin	C Somerville	Updated for TfNSW comments
006B	4/03/2026	Final/Issued	Squadron Energy	V Chaplin D Keegan A Uddin	C Somerville	Revised for non-blade WTG OSOM deliveries and general traffic management per TfNSW comments
006C	25/03/2026	Final/Issued	Squadron Energy	V Chaplin D Keegan A Uddin	C Somerville	Updated for DPHI comments
006D	28/03/2026	Final/Issued	Squadron Energy	V Chaplin D Keegan A Uddin	C.Somerville	Updated for Secretary approval of non-blade deliveries
007A	13/04/2026	Final/Issued	Squadron Energy	D Keegan A Uddin	V Chaplin	Updated for blade and transformer OSOM movements

Revision Control

Revision	Date	Issue	Author	Reviewed	Approved	Comment
007B	12/05/2026	Final/Issued	Squadron Energy	D Keegan A Uddin	C.Somerville	Remove reference to blades and address stakeholder comments
007C	15/05/2026	Final/Issued	Squadron Energy	D Keegan A Uddin	C.Somerville	Updated for stakeholder and DPHI comments
008	10/06/2026	Final/Issued	Squadron Energy	D Keegan A Uddin	V Chaplin	Updated for blade deliveries, including TfNSW comments received 28/05/2026
008A	19/06/2026	Final/Issued	Squadron Energy	D Keegan A Uddin	V Chaplin	Updated for minor comment from DRC
008B	2/07/2026	Final/Issued	Squadron Energy	D Keegan A Uddin	V Chaplin	Updated for DPHI comments and other minor clarifications

Confidentiality

This document contains proprietary and confidential information, which is provided on a commercial in confidence basis. It may not be reproduced or provided in any manner to any third party without the consent of Squadron Energy Services Pty Ltd.

© Copyright Squadron Energy Services Pty Ltd 2026. This work and the information contained in it are the copyright of Squadron Energy Services Pty Ltd. No part of this document may be reprinted or reproduced without the consent of Squadron Energy Services Pty Ltd.

Disclaimer

Whilst every effort has been made to ensure the accuracy of this information, the publisher accepts no responsibility for any discrepancies and omissions that may be contained herein.

Key Terms and Abbreviations

Term	Definition
Applicant	Uungula Wind Farm Pty Ltd, or any person carrying out the development approved under this approval
CTAMP	Construction Traffic and Access Management Plan
CWO	Central West Orana (Renewable Energy Zone)
Development Consent	Development Consent SSD-6687
DPE	Department of Planning and Environment (now DPHI)
DPIE	Department of Planning, Industry and Environment (now DPHI)
DPHI	Department of Planning, Housing and Infrastructure (formerly DPE and DPIE)
DRC	Dubbo Regional Council
EMS	Environmental Management System
EnergyCo	Energy Corporation of New South Wales
EPA	NSW Environment Protection Authority
EPL	Environment Protection License
LGA	Local Government Area
MOD	Modification Application
NSW	New South Wales
NHVR	National Heavy Vehicle Regulator
OSOM	Over Size Over Mass vehicles
OSOM TMP	OSOM Transport Management Plan
PIRMP	Pollution Incident Response Management Plan
Planning Secretary	Secretary of the Department of Planning and Housing and Infrastructure or nominee
POEO Act	Protection of the Environment Operations Act 1997
PoN	Port of Newcastle
Proponent	Uungula Wind Farm Pty Ltd
REZ	Renewable Energy Zone
Roads Authority	Transport for NSW – State and Regional roads Dubbo Regional Council - local roads within the Dubbo Regional LGA
ROL	Road Occupancy Licence
Site	The Site defined in Appendix 1 of the Development Consent SSD-6687.
SQE	Squadron Energy
TfNSW	Transport for NSW
TGS	Traffic Guidance Scheme
The Consent	Uungula Wind Farm Development Consent SSD-6687
The Project	The Uungula Wind Farm Project
TMC	TfNSW Transport Management Centre
TMP	Traffic Management Plan
TTLG	Transport and Traffic Liaison Group

Term	Definition
UWF	Uungula Wind Farm
VMS	Variable Message Sign
WTG	Wind Turbine Generator

Contents

1	Introduction.....	1
1.1	Background	1
1.2	Scope and methodology.....	1
1.3	Development consent requirements for traffic management	2
1.4	Statement of commitments.....	5
1.5	Project environmental management strategy.....	6
1.6	Traffic management plan structure.....	6
2	Project description	8
2.1	Project background.....	8
2.1.1	Modification 3 – Minor Additional Road Upgrades.....	8
2.2	Overview of the development.....	9
2.3	Construction, operation and decommissioning	9
3	Road network access and transport routes	11
3.1	Description of existing road network	11
3.1.1	State road network.....	11
3.1.2	Regional road network.....	12
3.1.3	Local road network	13
3.2	Road network access during road upgrade works	14
3.3	Road network access during construction and operation	14
3.3.1	Site access points	14
3.3.2	Road network access – OSOM transport route	14
3.3.3	Road network access – Heavy and light vehicles.....	17
4	Road upgrades and temporary modifications.....	19
4.1	Road upgrades identified in Development Consent Appendix 7	19
4.1.1	Twelve Mile Road / Goolma Road intersection upgrade	22
4.1.2	Approved relocation of secondary intersections – Uungula and Ilgingery Roads.....	22
4.1.3	Approved Non-blade OSOM deliveries Mitchell Highway/ Goolma Road intersection prior to upgrade finalisation	22
4.2	Road upgrades required along the OSOM transport route	24
5	Road maintenance / dilapidation reports.....	26
5.1	Dilapidation reporting	26
5.1.1	Pre- and Post-construction - Dilapidation reporting	26
5.1.2	Decommissioning – Dilapidation reporting.....	27
5.2	Road maintenance	27
6	Traffic management measures	29
6.1	Crown road reserves	30
6.2	Traffic management and controls.....	30
6.2.1	Contractor traffic plans and controls.....	30
6.2.2	Traffic Guidance Schemes (TGSs)	30
6.2.3	Traffic control devices and measures.....	30
6.2.4	Construction inspections and monitoring	31
6.3	Local community notification	31
6.4	Receiving and addressing complaints.....	33
6.5	Police and emergency services.....	33
6.6	Cumulative traffic impacts	34
6.6.1	Communication Process.....	35
6.7	Potential conflict management	36
6.7.1	Public transport / Rail services	36

6.7.2	Stock movements	37
6.7.3	School buses	37
6.7.4	Pedestrians and cyclists	38
6.7.5	Commercial and residential property access	38
6.7.6	Special events.....	38
6.8	Traffic management outside standard construction hours	38
6.9	Soil tracking / covered load management	39
6.10	Construction parking.....	39
6.11	Car-pooling / ride-sharing / employee shuttle bus.....	39
6.12	Haulage vehicle scheduling.....	40
6.13	Local climatic conditions.....	40
6.14	Traffic management of OSOM vehicles	41
6.15	Fatigue management	45
6.16	Driver's Code of Conduct	46
6.16.1	Travel speeds	46
6.16.2	Adherence with designated transport routes.....	47
6.16.3	Safe driving practices	47
6.16.4	Monitoring and reporting and traffic related incidents	48
6.16.5	General	49
7	Incident and non-conformance notification and reporting	51
7.1	Incident notification and reporting	51
7.2	Non-compliance notification and reporting	51
7.2.1	Compliance Monitoring.....	52
8	Other	55
8.1	Stakeholder consultation summary	55
8.2	Review and improvement.....	57
8.2.1	Revisions to the Traffic Management Plan to address the High Risk OSOM movements	58
8.2.2	Review of TMP following approval of Planning Secretary Request and commencement of OSOM deliveries.....	58
9	References	60
Appendix A	Approved wind farm layout	
Appendix B	OSOM transport route maps	
Appendix C	Additional compliance requirements	
Appendix D	WTG OSOM transport management plan	
Appendix E	Condition B30 Planning Secretary Approval – Use of Twelve Mile Road and Goolma Road for Construction prior to upgrade	
Appendix F	Relocation of secondary intersections Planning Secretary approval	
Appendix G	Condition B30 Planning Secretary Approval – Non-blade OSOM deliveries	
Appendix H	OSOM Transport Management Plan – Transformers	
Appendix I	NHVR permits for switch room and transformer deliveries	
Appendix J	NHVR Permits for WTG components	
Appendix K	Planning Secretary Approval of Alternative OSOM route	

Figures

Figure 3.1	Site access locations	18
Figure 4.1	Development Consent road upgrades.....	21

Tables

Table 1.1 Conditions of Consent relating to this TMP	2
Table 1.2 Statement of Commitments relating to Traffic and Transport	5
Table 3.1 Development Consent Conditions related to road network access	11
Table 4.1 Development Consent Conditions related to Road Upgrades	19
Table 4.2 Consent Appendix 7 - Road upgrades summary	19
Table 5.1 Development Consent Conditions related to road dilapidation and maintenance	26
Table 6.1 Development Consent Conditions related to traffic management measures	29
Table 6.2 Communication notifications	32
Table 6.3 Cumulative impacts	34
Table 7.1 Summary of monitoring	53
Table 8.1 Stakeholder consultation during preparation of the TMP	55

1 Introduction

1.1 Background

This Traffic Management Plan (TMP) has been prepared in accordance with Schedule 2, Condition B33 of the Uungula Wind Farm Development Consent (SSD-6687) for the Uungula Wind Farm (the Project or UWF).

The TMP incorporates the Uungula Wind Farm Project, Transport Assessment (TA document prepared by Samsa Consulting in April 2020), the Uungula Wind Farm Amendment Report (prepared by CWP Renewables in November 2020), Modification 3 Report (prepared by Squadron Energy in 2025), the Uungula Wind Farm OSOM Transport Management Plan –Revision 7 (ARES, June 2026) and the Uungula Wind Farm OSOM Transport Management Plan – Transformers (ODLS, April 2026).

The purpose of this TMP is to:

- detail the transport routes to be used for all development-related traffic
- detail the road upgrade works required
- detail the dilapidation surveys required under the Development Consent
- detail the measures that will be implemented to minimise traffic safety impacts and disruptions to local road users during construction, upgrading or decommissioning works including cumulative impacts
- detail measures that will be implemented to comply with the traffic / transport consent conditions
- include general details for a driver's code of conduct
- detail the management of over size over mass (OSOM) deliveries to the Project, with this revision addressing all wind turbine generator (WTG) components, transformer, control room and switch room deliveries.

The TMP has been reviewed and prepared in consultation with the following road authorities, in accordance with Condition B33 of the Development Consent:

- Transport for NSW (TfNSW)
- Dubbo Regional Council (DRC).

Refer to Section 8.1 of this TMP for a summary of the consultation outcomes.

Any future update to this plan will be subject to further consultation with TfNSW and DRC and would be subject to Planning Secretary approval in accordance with Condition B33.

1.2 Scope and methodology

The preparation of this TMP report included the following tasks:

- Review of background information for the Project.
- Project discussions with Uungula Wind Farm Project (UWF) team.
- Discussions with DRC, TfNSW and the Department of Planning, Housing and Infrastructure (DPHI).
- Site inspections of the wind farm project area and surrounding road network, including the preferred transportation routes.
- Development of measures to mitigate and/or manage potential impacts, including construction traffic control, road dilapidation surveys and measures to control dust generated by development related traffic.

This TMP is to be used during the construction, operation and decommissioning phases of the subject Project. This TMP will be further revised prior to the commencement of the Operations and Decommissioning phases. Once approved, in accordance with Development Consent Condition C16, the TMP will be implemented and made publicly available on the Uungula Wind Farm website:

<https://www.squadronenergy.com/our-projects/uungula-wind-farm>

1.3 Development consent requirements for traffic management

This report is a requirement of the UWF Development Consent SSD-6687 (the Consent) provided under Section 4.38 of the *Environmental Planning and Assessment Act 1979*, granted 7 May 2021, with later modifications on 21 April 2022, 2 December 2022 and 4 September 2025.

This TMP addresses Conditions B27 to B33 of the subject Development Consent in the following document sections provided in Table 1.1.

Table 1.1 Conditions of Consent relating to this TMP

Condition No.	Condition	Where addressed
B27	Designated Heavy and Over-Dimensional Vehicle Routes All over-dimensional associated with the development must travel to and from the site via Golden Highway, Saxa Road, Mitchell Highway, Goolma Road, Twelve Mile Road, as identified in the 'Indicative OSOM Route' and 'Project Access Route' in the figure in Appendix 8, and the approved site access point off Twelve Mile Road, unless the Planning Secretary agrees otherwise. Notes: - The Applicant is required to obtain relevant permits under the Heavy Vehicle National Law (NSW) for the use of over-dimensional vehicles on the road network. - To avoid any doubt, this consent does not allow the use of Twelve Mile Road east of the approved site access point off Twelve Mile Road for over-dimensional access unless the Planning Secretary agrees otherwise.	Section 3 Appendix B Section 6.14
B28	All heavy and light vehicles associated with the development must travel to and from the site via Twelve Mile Road (west) and the approved site access point off Twelve Mile Road, as identified by the 'Project Access Route' in the figure in Appendix 8, unless the Planning Secretary agrees otherwise. Note: To avoid any doubt, this consent does not allow the use of Twelve Mile Road east of the approved site access point off Twelve Mile Road for heavy or light vehicle access, unless the Planning Secretary agrees otherwise.	Section 3 Appendix B
B29	Uungula Road, Wuuluman Road and Ilgingery Road must only be used by over-dimensional, heavy and light vehicles at the following locations to allow access between portions of the site: - the secondary intersection on Uungula Road - the four secondary intersections on Ilgingery Road - between secondary intersection (A) and secondary intersection (C) on Ilgingery Road. In addition, heavy vehicles and light vehicles may use Uungula Road, Wuuluman Road and Ilgingery Road for the purposes of upgrading the intersections in B29(a) and B29(b) above.	Section 3 Appendix B Section 4

Condition No.	Condition	Where addressed
B30	Road Upgrades Unless the Planning Secretary agrees otherwise, the Applicant must implement the road upgrades identified in Appendix 7, in accordance with the relevant standard and timing requirements in Appendix 7, and to the satisfaction of the relevant roads authority. If there is a dispute about the road upgrades to be implemented, or the implementation of these upgrades, then either party may refer the matter to the Planning Secretary for resolution.	Section 4
B31	Road Maintenance The Applicant must: a. undertake an independent dilapidation survey to assess the: • existing condition of Twelve Mile Road on the transport route, and the sections of Uungula Road, Wuuluman Road and Ilgingery Road (described in Condition B29), prior to construction, upgrading or decommissioning works • condition of Twelve Mile Road on the transport route, and the sections of Uungula Road, Wuuluman Road and Ilgingery Road (described in Condition B29): – within one month of the completion of any construction, upgrading or decommissioning works – on an annual basis during construction works – rehabilitate and/or make good any development-related damage b. repair Twelve Mile Road, on the transport route, and the sections of Uungula Road, Wuuluman Road and Ilgingery Road (described in Condition B29), if dilapidation surveys identify that the road has been damaged during construction, upgrading or decommissioning works in consultation with the relevant road's authority, to the satisfaction of the Planning Secretary.	Section 5
B32	Unformed Crown Roads The Applicant must ensure any unformed Crown road reserves affected by the development are maintained for future use, unless otherwise agreed with the DPIE Crown Lands.	Section 6.1
B33	Traffic Management Plan Prior to commencing road upgrades, the Applicant must prepare a Traffic Management Plan for the development in consultation with TfNSW and Council, and to the satisfaction of the Planning Secretary. This plan must include: a. details of the transport route to be used for all development-related traffic b. details of the road upgrade works required by condition B30 of Schedule 2 of this consent c. details of the measures that would be implemented to: • minimise traffic safety impacts of the development and disruptions to local road users during construction, upgrading or decommissioning works, including: – details of the dilapidation surveys required by Condition B31 – temporary traffic controls, including detours and signage – notifying the local community about development-related traffic impacts – procedures for receiving and addressing complaints from the community about development-related traffic – minimising potential cumulative traffic impacts with other State significant development projects in the area	This document Section 3 Appendix B Section 4 Section 5.1 Section 6.2 Section 6.3 Section 6.4 Section 6.6

Condition No.	Condition	Where addressed
	– minimising potential conflict between development-related traffic and rail services, stock movements and school buses, in consultation with local schools, including preventing queuing on the public road network	Sections 6.7
	– implementing measures to minimise development-related traffic on the public road network outside of standard construction hours	Section 6.8
	– minimising dirt tracked onto the public road network from development-related traffic	Section 6.9
	– details of the employee shuttle bus service (if proposed), including pick-up and drop-off points and associated parking arrangements for construction workers, and measures to encourage employee use of this service	Section 6.10
	– encouraging car-pooling or ride sharing by employees	Section 6.11
	– scheduling of haulage vehicle movements to minimise convoy length or platoons	Section 6.12
	– responding to local climate conditions that may affect road safety such as fog, dust, wet weather and flooding	Section 6.13
	– ensuring loaded vehicles entering or leaving the site have their loads covered or contained	Section 6.9
	– responding to any emergency repair or maintenance requirements	Section 6.16.4
	– a traffic management system for managing over-dimensional vehicles	Section 6.14
	– fatigue management.	Section 6.15
	• comply with the traffic conditions in this consent	
d.	include a Driver's Code of Conduct that addresses:	Section 6.16
	• travelling speeds	
	• procedures to ensure that drivers to and from the development adhere to the designated over-dimensional and heavy vehicle routes	Section 6.16.1 Section 6.16.2
	• procedures to ensure that drivers to and from the development implement safe driving practices	Section 6.16.3
	• include a detailed program to monitor and report on the effectiveness of these measures and the code of conduct.	Section 6.16.4
Following the Planning Secretary's approval, the Applicant must implement the Traffic Management Plan.		

In addition to the Conditions listed in Table 1.1, Appendix C outlines Project compliance with a range of additional Development Consent Conditions, including:

- Evidence of Consultation (Condition A9)
- Compliance (Condition A13)
- Community Consultative Committee (Condition A20)
- Revision of Strategies, Plans and Programs (Condition C2)
- Staging, Combining and Updating Strategies, Plans or Programs (Condition C3, C4, C5 and C6)
- Notification of Department (Condition C7)
- Submission of Final Layout Plans (Condition C8)
- Submission of Works as Executed Plans (Condition C9)
- Incident Notification (Condition C10)

- Non-compliance Notification (Conditions C11, C12 and C13)
- Access to Information (Condition C16).

1.4 Statement of commitments

A Statement of Commitments was prepared as part of the Uungula Wind Farm Amendment Report (CWP Renewables, 2020). The Proponent's Statement of Commitments that relate to traffic and transport are provided in Table 1.2.

Table 1.2 Statement of Commitments relating to Traffic and Transport

Commitment	Where addressed
Prior to the commencement of construction, a TMP will be prepared for the Project in consultation with TfNSW and the relevant Councils.	Section 1.5 This document Section 8.1
Prior to transport, the over-size / over-mass (OSOM) transport route and port of entry will be confirmed by the construction contractor. Following which, the TMP will be updated and accompanied with a route survey for approval from the DPE.	Section 3.3.2 Section 4.2 Section 6.14 Appendix B Appendix D Appendix H
Road dilapidation surveys will be undertaken in accordance with guidelines and standards established by Austroads of the designated vehicle route prior to construction and decommissioning works and post-construction and decommissioning. Following completion of construction and decommissioning works, any development related damage identified in post dilapidation survey will be rehabilitated / repaired.	Section 5
Road infrastructure upgrade works will be undertaken to allow heavy vehicle and OSOM movements along the transport routes, subject to final Port selection and transport route identification. Road upgrades will be undertaken in consultation with relevant road authorities and permits / approvals obtained under the <i>Roads Act 1993</i> .	Section 4 Section 8.2 Appendix B Appendix D Appendix G Appendix H
During peak traffic generation activities and movement of OSOM vehicles, escort vehicles and appropriate traffic management will be adopted to ensure safe passage from the public road network onto the Site. Relevant permits under the Heavy Vehicle National Law (NSW) for over-dimensional vehicle use will be sought by the construction contractor.	Section 3 Section 6.3 Section 6.6 Section 6.7 Section 6.14 Appendix D Appendix H
The Twelve Mile Road intersection with Goolma Road will be upgraded prior to the commencement of construction generally in accordance with the drawing set entitled " <i>TMR / Goolma Road Intersection Preliminary Upgrade Design - Version 2</i> ".	Section 4
Twelve Mile Road will be upgraded prior to the commencement of construction generally in accordance with the drawing included in the EIS as <i>Appendix N</i> (which are subject to detailed investigations and design).	Section 4
The parts of Ilginery and Uungula Roads within the Development Corridor will be upgraded and maintained generally in accordance with <i>Table 1</i> of the DRC submission " <i>Uungula Wind Farm – Dubbo Regional Council Road Upgrades / Rectification Works</i> ": " <i>Construct intersections for safe exit and entry movements and to provide adequate wind farm component access</i> ."	Section 4

Commitment	Where addressed
Access to the Site by all OSOM, heavy and light vehicles travelling from Goolma Road will only be via the western end of Twelve Mile Road.	Section 3 Section 4 Appendix D Appendix H

1.5 Project environmental management strategy

This TMP has been developed to complement other management plans and as a component of and must be read in conjunction with the Project's Environmental Management Strategy (EMS).

The EMS has been developed to meet the requirements of Condition C1 of the Development Consent providing the strategic framework for environmental management of the Project. The EMS details how the Project will comply with the Development Consent conditions including but not limited to:

- Management Plan review and revision (Condition C2)
- Incident notification (Condition C10)
- Non-compliance notification (Conditions C11, C12 and C13)
- Access to Management Plans (Condition C16)
- Community Consultative Committee (Condition A20)
- Notification of Department (Condition C7)
- Submission of Final Layout Plans (Condition C8)
- Submission of Works as Executed Plans (Condition C9)
- Access to information (Condition C16).

1.6 Traffic management plan structure

The remainder of this TMP is presented as follows:

- Chapter 2 Project description including typical activities during the construction, operation, and decommissioning phases.
- Chapter 3 The existing road network, and identification of the designated transport routes for OSOM vehicles and other construction traffic associated with the Project.
- Chapter 4 Road upgrade works and temporary modifications required as part of the Project.
- Chapter 5 Road maintenance and dilapidation reporting requirements.
- Chapter 6 Traffic management measures including management of potential conflicts and driver conduct.
- Chapter 7 provides a summary of incident and non-compliance notification and reporting requirements.
- Chapter 8 Stakeholder consultation outcomes, requirements for review and improvement of the TMP, and references.
- Appendix A Proposed Wind Farm Layout.
- Appendix B OSOM Transport Route maps.
- Appendix C Additional Compliance Requirements.
- Appendix D WTG OSOM Transport Management Plan.

- Appendix E Condition B30 Amendment Approval – Use of Twelve Mile Road and Goolma Road for Construction prior to upgrade.
- Appendix F Relocation of Secondary Intersections Amendment Approval.
- Appendix G Condition B30 Amendment Approval – Non-blade WTG OSOM deliveries.
- Appendix H Transformer OSOM Transport Management Plan.
- Appendix I NVHR Permits for Switch room and Transformer deliveries.
- Appendix J NHVR Permits for WTG components.
- Appendix K Planning Secretary Approval of Alternative OSOM route.

2 Project description

2.1 Project background

The Uungula Wind Farm is located on rural land between Wellington and Twelve Mile in New South Wales (NSW). The Project Site (the 'Site') is located within Dubbo Regional Council Local Government Area (LGA) to the west of Cudgegong River.

The approved layout of the Uungula Wind Farm Project is provided in Appendix A and described in the Project's EMS document.

Development Consent SSD 6687 was granted by DPE on 7 May 2021.

The Development Consent was modified by DPE on 21 April 2022 (Modification 1). Modification 1 related to:

- addition of three freehold land lots in an updated Schedule of Land (being Crown Roads that have been closed and transferred since Development Consent SSD 6687 was granted)
- removal of four WTGs
- avoided creek crossings in Crown Waterways
- reduction in track length, underground cabling and clearing required.

The Development Consent was modified by DPE on 2 December 2022 (Modification 2). Modification 2 related to an update to subdivision plans and minor updates to figures from Modification 1.

Modification 3 was approved by the DPHI on 4 September 2025. Modification 3 related to minor additional road upgrades and is further detailed below in Section 2.1.1.

This TMP addresses the requirements of the Development Consent.

2.1.1 Modification 3 – Minor Additional Road Upgrades

Modification 3 amended the Schedule of Road Upgrades specified in Appendix 7 of the Development Consent to include road upgrades required along the OSOM transport route proposed to be undertaken by the Project, and opportunistically, minor administrative changes.

In particular, Modification 3 included the upgrade of the Mitchell Highway and Goolma Road intersection for OSOM vehicles, as detailed Appendix 7 of the consolidated consent. The upgrade to the Mitchell Highway and Goolma Road intersection included the placement of hardstand on both sides of Goolma Road at its intersection with the Mitchell Highway as shown in Figure 4 in Appendix 7 of the Development Consent. Appendix 7 states that the intersection will be upgraded prior to commencing the use of Mitchell Highway / Goolma Road intersection for any over-dimensional traffic associated with the delivery of components for the development.

Condition B27 of the Development Consent authorises the use of this transport route with all over dimensional traffic associated with the development conditionally required to travel to and from site via Golden Highway, Saxa Road, Mitchell Highway, Goolma Road, Twelve Mile Road and the approved site access point off Twelve Mile Road, identified in the 'Indicative OSOM Route' and 'Project Access Route' figure provided in Appendix 8 of the Development Consent, unless the Planning Secretary agrees otherwise.

The works required at the Mitchell Highway / Goolma Road intersection involve a "no parking" area to be placed on the right-hand side prior to the intersection, the addition of hardstand on the exit of the corner, and some signs to be made removable.

It is noted that the Energy Corporation of NSW (EnergyCo) are undertaking the balance of works to facilitate the project's OSOM movements from the Port of Newcastle to the Elong Elong intersection of Golden Highway / Saxa (Coborra) Road. The Project will not commence OSOM deliveries until written confirmation has been received from EnergyCo that intersection upgrades relevant to each OSOM delivery type have been completed. Upgrades to accommodate non-blade WTG components have been completed as of 3 March 2026. EnergyCo works to enable the delivery of WTG blades from Port of Newcastle to UWF are scheduled for completion by 30 June 2026, subject to delay.

2.2 Overview of the development

The Project generally consists of the installation, operation, maintenance and decommissioning of up to 93 WTGs up to 250 metres (m) in height (base to tip), an battery storage facility (BSF), ancillary infrastructure and temporary facilities. It is estimated to have an installed generating capacity of approximately 400 megawatts (MW).

The Project will connect to the 330 kilovolt (kV) transmission line running approximately east-west within the northern part of the Site.

Other features of the Project include:

- operation and maintenance facility incorporating a control room and equipment storage
- temporary concrete batching plants and construction facilities
- access tracks required for each wind turbine and the related ancillary facilities
- minor upgrades to local roads, as required for the delivery of the wind turbines
- up to six temporary meteorological masts and up to six permanent monitoring masts for wind speed verification, weather and general monitoring purposes.

2.3 Construction, operation and decommissioning

It is anticipated that the Project will take approximately 24 to 30 months to construct and will be operational over an initial term of approximately 30 years. The Project could be repowered and extended for a longer term depending on market and commercial circumstances. Alternatively, decommissioning and restoration will occur at the end of the operational life of the Project.

The Project will involve the following phases:

Pre-construction activities

- Public road network upgrades to enable site access for wind farm construction vehicles.
- Building / road dilapidation surveys.
- Investigative drilling, excavation or salvage.
- Minor clearing or relocation of native vegetation.
- Establishing temporary site offices (in locations meeting the criteria identified in the conditions of this approval).
- Installation of environmental impact mitigation measures, fencing, enabling works, etc.
- Minor access roads and minor adjustments to services / utilities, etc.

Wind farm construction

- On-site civil works for internal access roads, crane pads, lay-down areas, wind turbine footings and cable trenching.
- Delivery and installation of OSOM components / materials.

- Transport of non-OSOM wind turbine infrastructure to the site.
- Installation of wind turbines on site via cranes.
- Construction of electrical sub-stations.
- Construction of site control room and operations and maintenance facilities.
- Construction of electrical transmission lines.
- Rehabilitation of disturbed areas.

Wind farm operation and maintenance

- Scheduled / routine technical and mechanical servicing and maintenance of facilities and wind farm infrastructure.
- Replacement of major turbine components, if required (e.g. blades).
- Unscheduled servicing and maintenance.
- Access track and drainage network maintenance.
- Environmental condition monitoring, surveys.
- Landowner management.

Wind farm decommissioning

- Reverse staging of construction over a shorter timeframe.
- Site restoration activities.

3 Road network access and transport routes

Table 3.1 Development Consent Conditions related to road network access

Condition no.	Condition
B27	Designated Heavy and Over-Dimensional Vehicle Routes All over-dimensional associated with the development must travel to and from the site via Golden Highway, Saxa Road, Mitchell Highway, Goolma Road, Twelve Mile Road and the approved site access point off Twelve Mile Road, as identified in the 'Indicative OSOM Route' and 'Project Access Route' in the figure in Appendix 8, unless the Planning Secretary agrees otherwise. Notes: - The Applicant is required to obtain relevant permits under the Heavy Vehicle National Law (NSW) for the use of over-dimensional vehicles on the road network. - To avoid any doubt, this consent does not allow the use of Twelve Mile Road east of the approved site access point off Twelve Mile Road for over-dimensional access unless the Planning Secretary agrees otherwise.
B28	All heavy and light vehicles associated with the development must travel to and from the site via Twelve Mile Road (west) and the approved site access point off Twelve Mile Road, unless the Planning Secretary agrees otherwise. Note: To avoid any doubt, this consent does not allow the use of Twelve Mile Road east of the approved site access point off Twelve Mile Road for heavy or light vehicle access, unless the Planning Secretary agrees otherwise.
B29	Uungula Road, Wuuluman Road and Ilgingery Road must only be used by over-dimensional, heavy and light vehicles at the following locations to allow access between portions of the site: - the secondary intersection on Uungula Road - the four secondary intersections on Ilgingery Road - between secondary intersection (A) and secondary intersection (C) on Ilgingery Road. In addition, heavy vehicles and light vehicles may use Uungula Road, Wuuluman Road and Ilgingery Road for the purposes of upgrading the intersections in B29(a) and B29(b) above.

3.1 Description of existing road network

3.1.1 State road network

Industrial Drive and Maitland Road

Approximately 13.5 km section of Industrial Drive and Maitland Road will be required for OSOM transport between Selwyn Street in the south and The New England Highway in the north. This section is a dual carriageway road.

New England Highway

The New England Highway forms part of the inland interstate road link between Brisbane and Sydney and is a dual carriageway road. Approximately 4 km in length of the New England Highway will be used for the OSOM transport route.

John Renshaw Drive

John Renshaw Drive is part of the state road network. An approximate 12 km section will be required for OSOM transport between The New England Highway and the Hunter Expressway. This section is a dual carriageway road.

Hunter Expressway

The Hunter Expressway (M15) is 39.5 km long, running generally northwest from the Pacific Motorway at the Newcastle Link Road interchange to the eastern end of the Belford Bends Deviation on the New England Highway. Only 30 km will be required for OSOM transport between John Renshaw Drive in the south and The New England Highway in the north. It is a dual carriageway road with a speed zone of 110 kilometres per hour (km/h).

Golden Highway

The Golden Highway is a State Highway (SH84), forming arterial route from New England Highway to the Newell Highway. Between Dunedoo and Elong, the Golden Highway is generally a two-lane, undivided road with varying shoulder widths and formations. The pavement condition is generally good, commensurate with its status as a State Highway suitable for larger heavy vehicles, e.g. B-doubles.

The road environment is generally flat to gently rolling terrain with some moderate curved alignments requiring lower advisory speeds within the background 100 km/h speed zone. The road environment and alignment are generally conducive to OSOM vehicle transport. Specific OSOM vehicle transport will be managed under the National Heavy Vehicle Regulator (NHVR) permit system.

Mitchell Highway

Mitchell Highway is a State Highway (SH7). Approximately 2.5 km section (north of Wellington) will be required for OSOM transport between Saxa Road in the north and Goolma Road in the south.

Approaching Wellington, Mitchell Highway is a two-lane, undivided road with relatively wide shoulder widths and formations. The speed zoning of 80 km/h south of Saxa Road reduces to 60 km/h prior to Goolma Road. The pavement condition is generally good, commensurate with its status as a State Highway suitable for larger heavy vehicles, e.g. B-doubles.

The road environment is flat terrain with some gentle curves. The road environment and alignment are generally conducive to OSOM vehicle transport. Specific OSOM vehicle transport will be managed under the NHVR permit system.

Goolma Road

Approximately 3.2 km of Goolma Road (at its western end) will be required for OSOM transport between Mitchell Highway in the west and Twelve Mile Road in the east. Goolma Road is a State Road (MR 233) with a single carriageway, two-lane road and a 100 km/h speed zone.

Goolma Road varies in condition and standard along the relevant length at its western end. It is approximately 7 to 8 m wide incorporating two travel lanes and varying shoulder conditions. Centreline marking and edge line marking is present. Variable pavement conditions are typically average to good with some below average sections characterised by potholes, rutting and soft shoulder areas.

The road environment at Goolma Road's relevant western end is relatively flat terrain with some moderate curved alignments requiring lower advisory speeds within the background 100 km/h speed zone. Goolma Road is a B-Double route with a school bus route running along its length.

3.1.2 Regional road network

Saxa Road

Saxa Road (formerly Cobbora Road) is a Regional Road (MR 353), connecting Mitchell Highway in Wellington and the Golden Highway at Elong. It is a single carriageway, two-lane road with a 100 km/h speed zone.

Saxa Road is relatively consistent in condition and standard along its length. It is generally 6 m wide incorporating two travel lanes and varying shoulder conditions. Centreline marking is provided with edge-line marking available along wider carriageway sections. The pavement is asphalt, in typically good / passable condition.

The general road environment is relatively flat with sections of gently rolling terrain and gentle curved alignments requiring lower advisory speeds within the background 100 km/h speed zone.

Saxa Road is a major local community link as the main access for the local population. The road is a B-Double route with one school bus completing two runs per day servicing schools in Wellington.

3.1.3 Local road network

Selwyn Street and George Street

Selwyn Street and George Street make up the local road network.

Selwyn Street is the local road continuing from George Street providing access to the private roads within the Port of Newcastle (PoN) site. It is a two-lane undivided road with a sign posted speed limit of 50 km/h. Selwyn Street is a B-Double approved vehicle route.

George Street is a four-lane road with two traffic lanes and two parking lanes. To the east of the intersection George Street links Industrial Drive and Selwyn Street. Approximately 70 m of George Street will be required to connect the Selwyn Street and Industrial Drive Route.

Twelve Mile Road

At its western end, Twelve Mile Road is sealed with an approximate pavement width of 5 to 6 m and a generally soft shoulder area. The road width reduces east of Uungula Road with sections similar to the western end.

The road pavement condition is considered above average. Some minor sections have rutting, potholes and previous patching works.

The road is not line-marked except for sporadic centreline marking through curved sections of the road for vehicle guidance. Guide posts are at irregular intervals for guidance.

The general road environment can be described as flat to gently rolling terrain with no speed limit signage. There is a school bus route along this section of Twelve Mile Road.

The road is unsealed from approximately 22.7 km east of Goolma Road. The unsealed section is generally of average condition and up to approximately 5 m wide. East of Uamby Road, Twelve Mile Road narrows considerably with a 3 m to 4 m width.

Uungula Road / Wuuluman Road/ Ilgingery Road

Uungula Road, Wuuluman Road and Ilgingery Road are unclassified local roads. Uungula Road begins at Twelve Mile Road in the north continuing in an easterly direction, through the Site and farming land to Guroba Road located east of the Site.

A section of Wuuluman Road (approximately 800 m in length) connects Uungula Road to Ilgingery Road. From its junction with Wuuluman Road, Ilgingery Road continues to the south terminating at the state water boundary of Lake Burrendong.

The Uungula Road / Wuuluman Road / Ilgingery Road routes have relatively consistent conditions and standards along their lengths. The pavement is unsealed with a varying carriageway width up to approximately 4 m, with numerous sections of narrower carriageway width and poor pavement, especially at the southern end. Although unsealed, the pavement conditions generally appear relatively stable, poor to average at best with substantial rutting, potholes and corrugations.

The general alignment is relatively flat to gently undulating with some smaller radius curves, some localised hilly sections and relatively sharp crest alignments. The roads are used for large stock transport vehicles and other heavy vehicles during Council road maintenance works.

3.2 Road network access during road upgrade works

Pursuant to Condition B30 of the Development Consent, the road upgrades listed in Appendix 7 are to be completed in accordance with the timing requirements set out in that Appendix. Appendix 7 states that the Twelve Mile Road and Goolma Road intersection would be upgraded “prior to construction commencing”. On 23 November 2023, conditional approval was received from the Planning Secretary to allow use of the Twelve Mile Road and Goolma Road intersection for construction traffic prior to its upgrade. It is noted that the Twelve Mile Road and Goolma Road intersection upgrade works were completed in March 2026 and the old intersection is no longer in use. The Planning Secretary request is discussed further in Section 4.1.1.

On 27 March 2026, conditional approval was also received from the Planning Secretary to utilise the existing Mitchell Highway and Goolma Road intersection for OSOM vehicles, excluding the delivery of WTG blades, prior to the finalisation of upgrade works. This approval is discussed further in Section 4.1.3.

In accordance with Condition B29 of the Development Consent, heavy vehicles and light vehicles may use Uungula Road, Wuuluman Road, and Ilgingery Road for the purpose of upgrading the intersections listed in Condition B29(a) and B29(b), being:

- the secondary intersection on Uungula Road
- the four secondary intersections on Ilgingery Road.

Figure 4.1 highlights the sections of Uungula Road, Wuuluman Road and Ilgingery Road for use when undertaking road intersection upgrades on Uungula Road and Ilgingery Road.

The road upgrades are described further in Section 4 of this TMP.

3.3 Road network access during construction and operation

3.3.1 Site access points

The Project site is accessed via the primary Project site entry off Twelve Mile Road (west), approximately 17 km east of Wellington. This is the Primary access point for OSOM vehicles and heavy and light vehicles.

The secondary intersections and cross-over locations along Uungula and Ilgingery Roads may be used as part of the internal site road network during the construction and operation phases. Secondary access points will facilitate the internal site road network, allow access within the Site (required for construction and operational vehicles) and link the public road network with the Site wind turbine locations.

During Wind Farm construction, all Wind Farm traffic will gain initial entry via the Primary Access point on Twelve Mile Road, to access Uungula Road and Ilgingery Road and between portions of the site.

3.3.2 Road network access – OSOM transport route

Transport of materials, components and equipment will travel along the major road network surrounding the site, namely Golden Highway and Mitchell Highway. This includes all OSOM loads.

WTG components including blades, nacelles, drive-trains, hubs, and tower sections are to be imported to Australia and will arrive via the Port of Newcastle.

All routes from the port of entry at Newcastle to the Site are via National routes or State highways utilising Saxa and Goolma roads. The major road network provides a high standard of road infrastructure with relatively wide carriageways and road formations, pavement line marking and controlled access to side roads.

It is noted that a number of road upgrades are required to facilitate OSOM deliveries. These include:

- Intersections identified within Appendix 7 of the Development Consent
- Intersections, stopping bays and other adjustments occurring as part of the EnergyCo Port to REZ road upgrade project.

Road upgrades required to accommodate non-blade OSOM deliveries have been completed, and these deliveries are currently being undertaken.

The UWF TMP V008 was updated to include WTG blade movements between Port of Newcastle and the project site and was submitted to TfNSW for consultation on 10 June 2026. Following the review of the UWF TMP V008, TfNSW noted within a letter dated 17 June 2026 that they were satisfied with the contents of the TMP provided the following conditions were imposed by DPHI within the Planning Secretary's approval of the plan:

1. No high-risk OSOM blade movements for Uungula Wind Farm are permitted to travel from the Port of Newcastle to the Uungula Wind Farm site entrances via the approved route until TfNSW has inspected and provided written evidence to Squadron, EnergyCo and DPHI to confirm that the intersections listed (a) to (j) below are suitable for traversal and TfNSW advise that the traffic management devices currently at each of the intersections can be safely removed.
 - a) Site I-001 – Selwyn Street / Quayside Close – pinch point 1;
 - b) Site I-002 – Selwyn Street / George Street / Industrial Drive – pinch point 2;
 - c) Site I-003 – Industrial Drive / Pacific Highway – pinch point 3;
 - d) Site I-004 – John Renshaw Drive / Hunter Expressway – pinch point 4;
 - e) Site I-005 – Golden Highway roundabout, Whittingham – pinch point 11;
 - f) Site I-006 – Golden Highway / Putty Road – pinch point 12;
 - g) Site H-009 / H-010 – Golden Highway / Lonsdale Street – pinch point 14;
 - h) Site I-008 – Golden Highway / Denman Road – pinch point 16;
 - i) Site H-023 – Golden Highway / Bolaro Street, Dunedoo – pinch point 20; and
 - j) Site I-017 – Golden Highway / Saxa Road – pinch point 21.
2. No high-risk OSOM blade movements for Uungula Wind Farm can occur until the Mitchell Highway/Goolma Road upgrade is completed, and TfNSW has issued practical completion (as amended by TfNSW within an email sent to Squadron Energy on 25 June 2025)
3. The request for inspection of the intersections identified in conditions 1 and 2 above must be made by Squadron to TfNSW three weeks before the high-risk OSOM movements are planned to depart from the Port of Newcastle.
4. Confirmation must be provided to TfNSW that all traffic management devices have been removed from each intersection one week prior to commencing the blade high-risk OSOM movements from Port of Newcastle to the Uungula Wind Farm site entrances via the approved route.
5. The trial of the blade High Risk OSOM deliveries is not dependent on Conditions 1 to 4 and can take place before the completion of Conditions 1-4.

Note: the trial of the blade for high-risk OSOM deliveries does not involve using an actual turbine blade.

TfNSW's letter states "TfNSW's agreement to the close-out of consultation and the approval of the Uungula Wind Farm Traffic Management Plan v008 for the blade high-risk OSOM inclusion is contingent on Conditions 1-5 (above) as part of the approval of the Uungula Wind Farm TMP v008, prepared by Squadron and dated 10 June 2026, which will be issued by DPHI".

Accordingly, OSOM deliveries associated with wind turbine blades must not occur until the EnergyCo Port to REZ road upgrade works required to accommodate those loads are finalised, the conditions imposed by TfNSW as listed in the letter dated 17 June 2026 are complete, and this TMP has been approved by the Planning Secretary.

The EnergyCo Port to REZ road upgrades required to accommodate blade components are anticipated to be completed by 6 July 2026, subject to change).

OSOM deliveries associated with wind turbine blades must also not occur until the intersection works at Mitchell Highway/Goolma Road and Goolma Road/Twelve Mile Road have been finalised, the conditions imposed by TfNSW as listed within the letter dated 17 June 2026 are complete, and this TMP has been approved by the Planning Secretary.

To meet the requirements of TfNSW's conditions of endorsement, Squadron Energy and its Contractor will;

- Consult with TfNSW through the Transport and Traffic Liaison Group (refer Section 6.6.1), or other meetings as necessary to provide evidence of the TfNSW conditions of endorsement being met
- Facilitate site inspections and any other required process under the Works Authorisation Deed as necessary to provide evidence of the TfNSW conditions of endorsement being met
- Produce reports, letters or any memorandum required to provide evidence of the TfNSW conditions of endorsement being met

OSOM deliveries for non-blade WTG components may occur prior to the finalisation of the Mitchell Highway and Goolma Road intersection as approved by the Planning Secretary. Refer to Section 4.1.3.

All OSOM movements for WTG component delivery, including blades, from Port of Newcastle to UWF are captured within the Uungula Wind Farm OSOM TMP Revision 7 (ARES, June 2026).

OSOM movements for transformer delivery from the Port of Newcastle to UWF are captured within the Uungula Wind Farm OSOM TMP – Transformers V4 (ODLS, April 2026).

The OSOM transport route from Port of Newcastle to the site follows:

- Selwyn Street, George Street, Industrial Drive, Maitland Road, New England Highway, John Renshaw Drive, Hunter Expressway, New England Highway, Golden Highway, Saxa Road, Mitchell Highway, Goolma Road, Twelve Mile Road (to primary site access point).

Switch Room Delivery from Adelaide and Planning Secretary Request

Four OSOM deliveries occurred from Adelaide, South Australia. This included the delivery of two control room buildings, a switch room building and switch room steel work for the project. For simplicity, these deliveries are collectively referred to as the switch room deliveries within this plan. The roads used by these OSOM deliveries, in general, were National Routes and State Highways. These roads can readily accommodate OSOM vehicles with no further upgrades being required. These OSOM deliveries have received NHVR approval (permit numbers 1253489V5 and 1253532V4). A copy of the NHVR permits are included within Appendix I for reference.

The use of the switch room OSOM route was subject to a Planning Secretary request submitted on 1 May 2026 under Condition B27. Condition B27 states that “all over-dimensional vehicles associated with the development must travel to and from the site via Golden Highway, Saxa Road, Mitchell Highway, Goolma Road, Twelve Mile Road and the approved site access point off Twelve Mile Road, as identified in the ‘Indicative OSOM Route’ and ‘Project Access Route’ in the figure in Appendix 8, unless the Planning Secretary agrees otherwise”.

It is noted that the UWF EIS assessed a primary OSOM route between the Port of Newcastle and the Project site; however, it also acknowledged that alternative OSOM delivery routes may be required and may not be identified until the “post-Development Consent tender, contractor selection, optimisation, detailed design and procurement process is complete”.

The Planning Secretary request was submitted to confirm that the alternative route, as contemplated within the EIS, was acceptable to the Planning Secretary. The request was approved on 18 May 2026, refer to Appendix K for a copy of the approval.


3.3.3 Road network access – Heavy and light vehicles

Transport of other construction materials such as gravel, concrete, steel, cement, water, construction plant and other miscellaneous equipment will be transported to the Site via Twelve Mile Road west, in accordance with Condition B28 of the Development Consent.

Condition B28 of the Development Consent does not allow the use of Twelve Mile Road east of the approved primary site access point for heavy or light vehicle access unless the Planning Secretary agrees otherwise. Only legitimate vehicle users of the minor road network east of the primary Project Site entry (i.e. for travel along Twelve Mile Road to the east) and that have been agreed to by the Planning Secretary will be permitted to travel along this route to access the primary Project Site entry.

Light vehicles (LVs) can utilise other surrounding major and local road networks west of the approved Site access point and will not be constrained to the designated transport route approved for OSOM vehicles.

It is likely that light vehicles associated with construction will include workers travelling to and from the from the centres of Wellington and Dubbo. Light vehicles travelling from Wellington will use Goolma Road and Twelve Mile Road. Light vehicles travelling from Dubbo will use Mitchell Highway, Goolma Road and Twelve Mile Road. The Project workforce will be encouraged to utilise car-pooling and ride-sharing from nearby centres to minimise construction and operational staff trips (refer to Section 6.11).

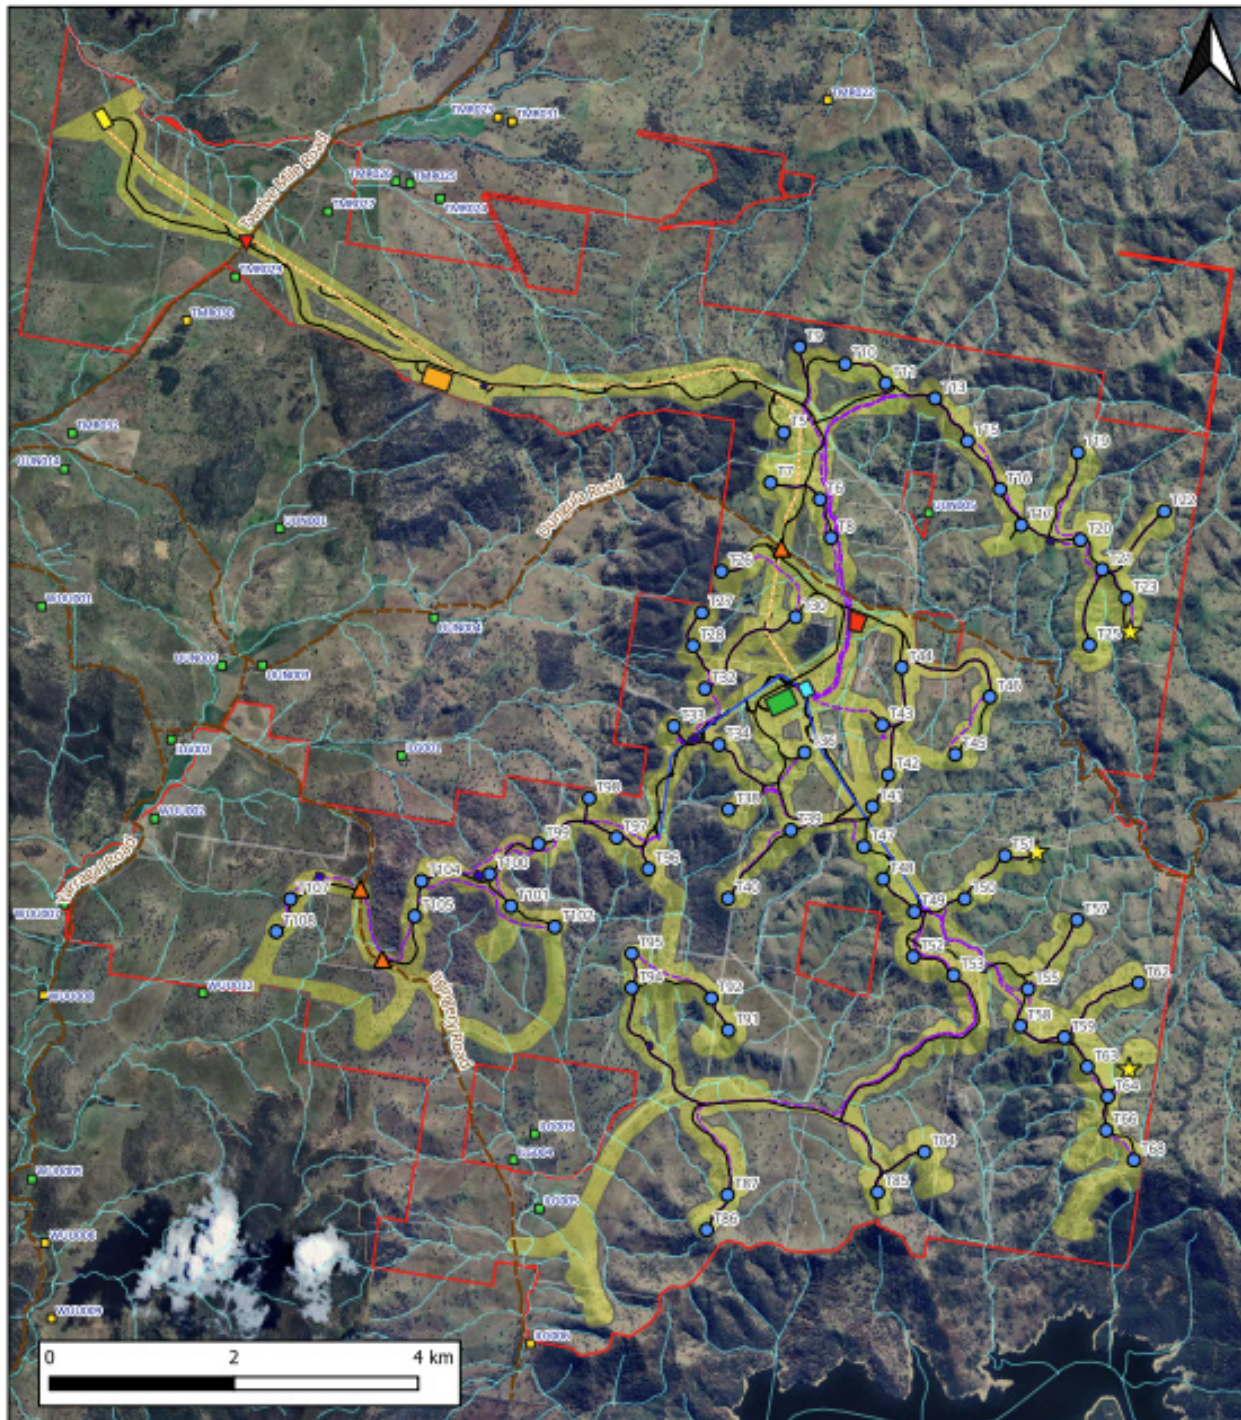

WTG (69) Project Site Boundary Development Corridor Proposed Powerlines Internal Overhead Line Internal Underground Line Metmast Underground Line External Overhead Line Residences Non-Associated Residence Associated Residence		Public Roads Waterways Access tracks Primary site entrance (RHT) Secondary Intersections Permanent Metmast Batch Plant Collector Sub Extra Work Space Site Compound Switching Sub Temporary Construction Compound	Company SQUADRON ENERGY		Title UUNGULA WIND FARM - FINAL LAYOUT PLAN
Date	7/11/2023	Projection	GDA94 Zn55	Drawing No	UWF-02-FLP
Drawn By	A GORDJIN	Checked By	S KIDZIAK	Sheet	1 OF 1
				Rev	2
				Proj Code	UWF
				Ver	A
				Size	A3

Figure 3.1 Site access locations

4 Road upgrades and temporary modifications

Table 4.1 Development Consent Conditions related to Road Upgrades

Condition No.	Condition
B27	Designated Heavy and Over-Dimensional Vehicle Routes All over-dimensional associated with the development must travel to and from the site via Golden Highway, Saxa Road, Mitchell Highway, Goolma Road, Twelve Mile Road and the approved site access point off Twelve Mile Road, as identified in the 'Indicative OSOM Route' and 'Project Access Route' in the figure in Appendix 8, unless the Planning Secretary agrees otherwise. Notes: The Applicant is required to obtain relevant permits under the Heavy Vehicle National Law (NSW) for the use of over-dimensional vehicles on the road network. To avoid any doubt, this consent does not allow the use of Twelve Mile Road east of the approved site access point off Twelve Mile Road for over-dimensional access unless the Planning Secretary agrees otherwise.
B29	Uungula Road, Wuuluman Road and Ilgingery Road must only be used by over-dimensional, heavy and light vehicles at the following locations to allow access between portions of the site: - the secondary intersection on Uungula Road - the four secondary intersections on Ilgingery Road - between secondary intersection (A) and secondary intersection (C) on Ilgingery Road. In addition, heavy vehicles and light vehicles may use Uungula Road, Wuuluman Road and Ilgingery Road for the purposes of upgrading the intersections in B29(a) and B29(b) above.
B30	Road Upgrades Unless the Planning Secretary agrees otherwise, the Applicant must implement the road upgrades identified in Appendix 7, in accordance with the relevant standard and timing requirements in Appendix 7, and to the satisfaction of the relevant roads authority. If there is a dispute about the road upgrades to be implemented, or the implementation of these upgrades, then either party may refer the matter to the Planning Secretary for resolution.

4.1 Road upgrades identified in Development Consent Appendix 7

Public Road upgrade works detailed in the Development Consent are summarised in Table 4.2. Figure 4.1 highlights (in yellow) the sections of Uungula Road, Wuuluman Road and Ilgingery Road that may be used for the purpose of accessing and undertaking the Uungula and Ilgingery Road intersection upgrades.

In the event of a dispute in relation to road upgrades either party may refer the matter to the Planning Secretary for resolution. Advice may also be sought if mediation is considered to be required to resolve the dispute.

Table 4.2 Consent Appendix 7 - Road upgrades summary

Road / intersection	Upgrade	Timing
Twelve Mile Road/Goolma Road	- Permanently remove and close the existing intersection. - Design and construct a new intersection with a channelised right (CHR) turn lane and an Auxiliary Left (AUL) turn lane treatment, generally in accordance with Figure 3.1 and Figure 4.1 in this TMP.	Prior to commencing construction. Note: The Planning Secretary provided approval for construction to commence prior to completing this road upgrade. Refer to Section 4.1.1 and Appendix E for full details. These works are now complete.

Road / intersection	Upgrade	Timing
Mitchell Highway/Goolma Road	Placement of hardstand on both sides of Goolma Road at its intersection with the Mitchell Highway as shown on Figure 4 of Appendix 7 of the Development Consent.	Prior to commencing the use of Mitchell Highway / Goolma Road intersection for any over-dimensional traffic associated with the delivery of components for the development. Note: The Planning Secretary has provided approval for non-blade OSOM deliveries through this intersection prior to completing this road upgrade. Approval was received 27/03/2026. Refer to Section 4.1.3 and Appendix G for full details.

Roads Authority: Dubbo Regional Council

Twelve Mile Road	Reconstruct the pavement full length to the horizontal and vertical alignment, generally in accordance with Appendix N of the EIS, in compliance with TfNSW's Roadworks specifications – design and construct (TfNSW, 2020) or its latest version.	Prior to commencing construction
Twelve Mile Road	Construct the primary project site access, generally in accordance with Appendix N of the EIS.	Prior to commencing construction.
Uungula Road	Construct secondary intersection for safe exit and entry movements, and to provide adequate wind farm component access.	Prior to any use by traffic associated with the construction of the development. Note: The Planning Secretary has provided approval for the minor relocation of this Secondary Intersection. Refer to Section 4.1.2 for full details.
Ilgingery Road	Construct secondary intersections for safe exit and entry movements, and to provide adequate wind farm component access.	Prior to any use by traffic associated with the construction of the development. Note: The Planning Secretary has provided approval for the minor relocation of one Secondary Intersection on Ilgingery Road. Refer to Section 4.1.2 for full details.
Ilgingery Road	Extend stock grid approach seal to 20 m x 4.5 m each side of grid with a two-coat flush seal.	Prior to any use by traffic associated with the construction of the development.

The timing of upgrade works will be planned to minimise the impacts on major and minor road networks and facilitate cost effective construction phases.

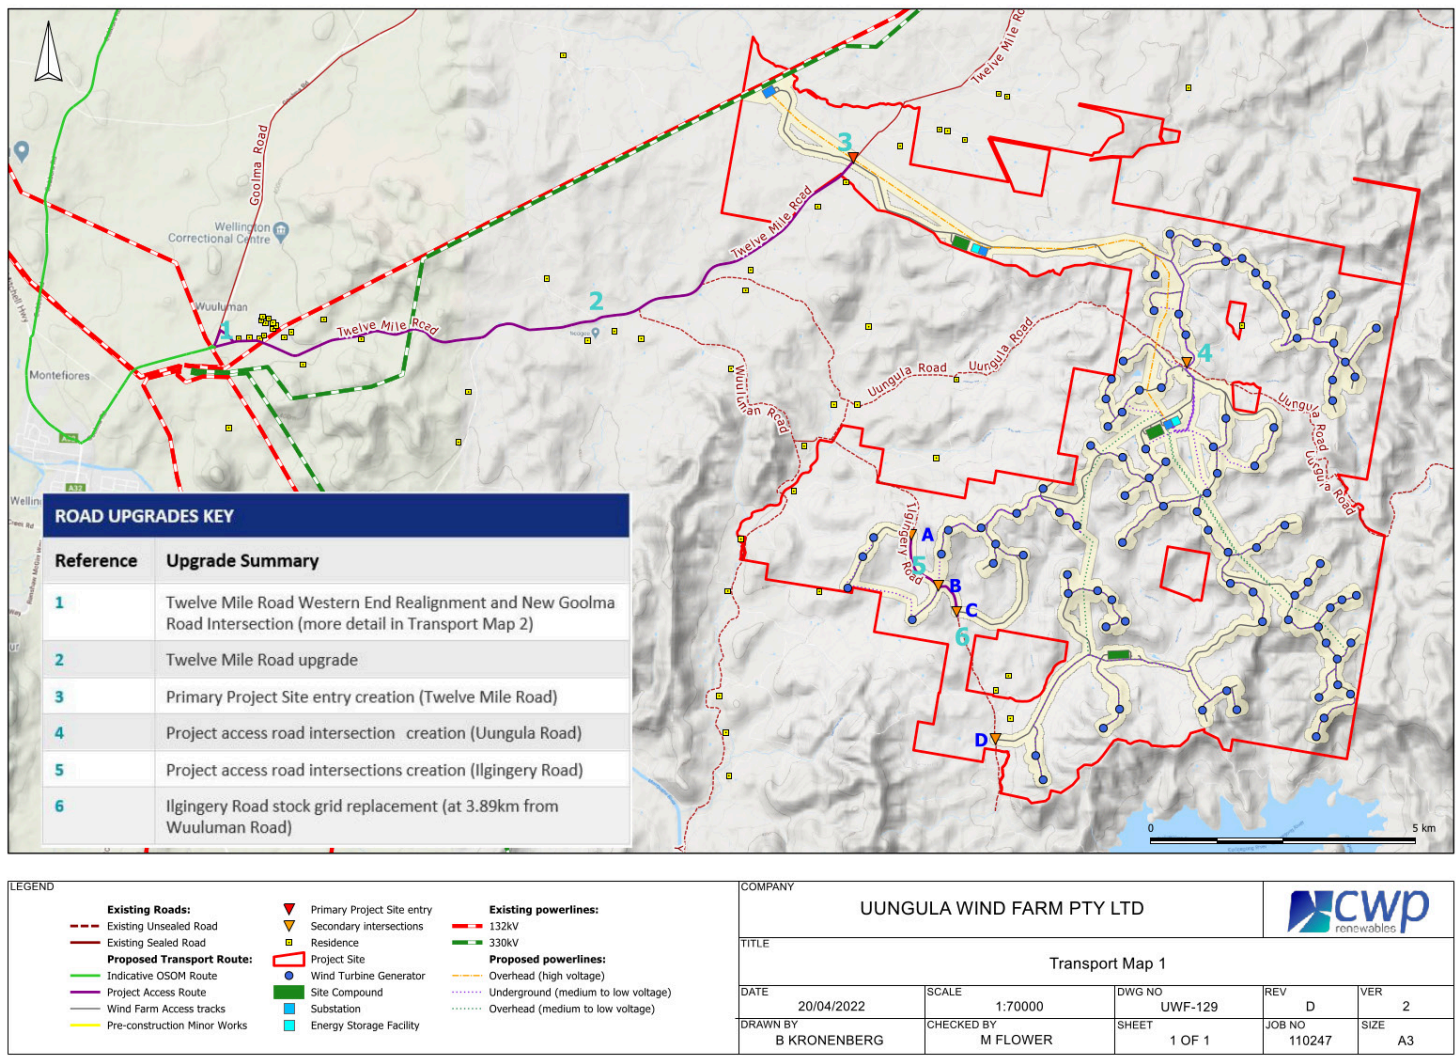


Figure 4.1 Development Consent road upgrades

4.1.1 Twelve Mile Road / Goolma Road intersection upgrade

An amendment request to Condition B30 of the Consent for the timing of the Goolma Road / Twelve Mile Road intersection upgrade was submitted by Squadron Energy (SQE) to the Department of Planning and Environment (DPE) on the 2 November 2023 for the Planning Secretary's consideration. The submission, with conditional support from TfNSW and the DRC, was to alter the completion of the upgrade 'prior to commencing construction' to 'prior to any use by over-dimensional vehicles'.

Approval from the Planning Secretary and the DPE was received on 23 November 2023 (Appendix E) to use the current intersection located on Twelve Mile Road and Goolma Road for light and heavy vehicles for construction:

- as long the new intersection is constructed and the old intersection is removed and closed prior to the route being used for OSOM
- subject to the TMP being updated in consultation with TfNSW and Council, approved and implemented to safely manage construction traffic:
 - prior to construction commencing (for construction stage prior to OSOM)
 - further updated prior to OSOM using the new intersection.

The Twelve Mile Road/Goolma Road intersection upgrade commenced in April 2025 and was finalised in March 2026. Blade deliveries through this intersection will not occur until evidence is provided by TfNSW to confirm that the road upgrade is open to traffic and is safe to traverse in the interim until the practical completion is issued.

The works included the removal of the old intersection. It is noted that rehabilitation works associated with the decommissioned intersection have continued beyond March 2026, however from a functional perspective the new intersection is now operational for project, private and public road users. The old intersection is no longer available for use.

The Wind Farm construction commenced on 31 May 2025. As such, some of the wind farm construction activities (and associated construction traffic movements) commenced prior to the completion of the Twelve Mile Road / Goolma Road intersection upgrades.

4.1.2 Approved relocation of secondary intersections – Uungula and Ilgingery Roads

In September 2023, UWF obtained the Planning Secretary's approval (refer to Appendix F) for the relocation of two secondary intersections identified in the Development Consent Appendix 7, being:

- Uungula Road Secondary Intersection - relocated approximately 750 m to the north-west on Uungula Road, to accommodate internal road design
- Ilgingery Road Secondary Intersection - relocated approximately 300 m to the west along Ilgingery Road, to accommodate internal road design. The internal road will approach Ilgingery Road from the north-east, from Turbine No. 105.

The final locations of these secondary intersections will be subject to final design and micro-siting of internal access tracks.

4.1.3 Approved Non-blade OSOM deliveries Mitchell Highway/ Goolma Road intersection prior to upgrade finalisation

In accordance with Condition 30, a request for the Project to utilise the current Mitchell Highway and Goolma Road intersection prior to the completion of upgrade works for the delivery of non-blade WTG deliveries, was submitted by SQE to DPHI on the 6 March 2026 for the Planning Secretary's consideration.

It is noted that for the purpose of the Planning Secretary request non-blade WTG OSOM deliveries account for all OSOM deliveries apart from the blades, including, but not limited to turbine components such as nacelles, drive-trains, hubs, and tower sections, also subject to approval of this TMP. The delivery of WTG blades through the Mitchell Highway/Goolma Road intersection is excluded from the Planning Secretary request.

Non-blade WTG OSOM deliveries commenced on 28 April 2026. The Mitchell Highway and Goolma Road intersection upgrade, as required in accordance with Appendix 7 of the Development Consent, will be completed by 10 July 2026, pending delays. As such, deliveries are proposed to occur over a period 41 days (Monday to Saturday) prior to the intersection upgrade works being completed.

Utilising the schedule included on page 7 of the OSOM TMP (Appendix D) it is estimated that up to 42 non-blade high risk WTG OSOM tower component deliveries would occur prior to the finalisation of the Mitchell Highway / Goolma Road intersection upgrade. There would be approximately three to four OSOM deliveries per day.

In total, including OSOM deliveries that are not considered high-risk, there would be approximately 147 OSOM deliveries in the period prior to the finalisation of intersection upgrade works as required under Appendix 7 of the Development Consent. Noting that the progress of construction for the intersection is subject to factors such as weather delays, the number of non-blade OSOM deliveries quoted within this TMP are subject to change. Any change to these numbers would only occur where consultation with TfNSW and DRC has occurred, and where a subsequent Planning Secretary request is approved.

OSOM vehicle dimensions are included within the OSOM TMPs (Appendix D and Appendix H) for reference.

To clarify, non-blade WTG OSOM deliveries would continue after the intersection upgrades have been completed and will continue until late 2026/early 2027 depending on any delays. With up to 93 WTG to be installed and each turbine having 13 major OSOM components (including blades), more than 1,200 OSOM deliveries may occur as part of the Project.

Following stakeholder consultation, the proposal received conditional support from TfNSW, DRC and EnergyCo. The support was received on the basis that:

- TfNSW and DRC both support the delivery of non-blade components prior to completion of road upgrades
- the Mitchell Highway and Goolma Road intersection is currently in good condition with a large turning geometry
- a swept-path assessment shows that the largest and widest non-blade OSOM vehicle will be able to turn left from the Mitchell Highway into Goolma Road without impacting any road infrastructure
- traffic control will be in place to safely manage temporary road user impacts and facilitate the OSOM movements
- the commencement of deliveries prior to completion of these works will not impact the construction works or completion dates for the intersection upgrade.

Approval from the Planning Secretary was received on 27 March 2026 (Appendix G) to use the current Mitchell Highway and Goolma Road intersection prior to the completion of upgrade works for the delivery of non-blade WTG deliveries on the following basis:

- the Traffic Management Plan relevant to this stage of the development has been updated and approved prior to commencement non-blade OSOM movements
- monthly updates on road upgrades and works, including timing, are provided to the relevant road authority and the Department
- the road upgrades meet the requirements of the development consent
- all other requirements of the consent (including timing of any other relevant management plans and notifications) are adhered to.

A second Planning Secretary request, related to the delivery of OSOM transformer deliveries and switch room deliveries through the Goolma Road and Mitchell Highway intersection prior to the completion of the upgrade was submitted to the Planning Secretary on 15 May 2026, following consultation and endorsement from TfNSW and DRC, and was approved 18 May 2026 (also included in Appendix G).

The safe transport of non-blade WTG, transformer and switch room OSOM deliveries through the existing Mitchell Highway/Goolma Road intersection will be managed through the use of temporary traffic control plans, a construction traffic and access management plan and Traffic Guidance Schemes (TGS) (i.e. during construction a TGS would be in place, implemented by the contractor undertaking road works) to be implemented by the Contractor (refer to Section 6.2 for details of these traffic management and control measures). These documents will incorporate safety measures to enable the safe use of the Mitchell Highway and Goolma Road intersection for non-blade WTG, transformer and switch room OSOM deliveries prior to completion, ensuring adequate protection for road users and construction personnel.

Any OSOM delivery is subject to NHVR approval. The NHVR approval is separate from the approval of this TMP.

No WTG blades will be transported through the Mitchell Highway/Goolma Road intersection until evidence has been provided by TfNSW to confirm that the road upgrade is open to traffic and is safe to traverse in the interim until the practical completion is issued

It is noted that EnergyCo are upgrading a number of intersections between the Port of Newcastle and the Central West Orana Renewable Energy Zone (REZ). For clarity, these works do not form part of the Planning Secretary request. The project would utilise these upgraded intersections. Confirmation has been received from EnergyCo that intersection upgrade works required to facilitate non-blade OSOM deliveries were complete as of February 2026. Squadron would not transport any blade high risk OSOM deliveries through these intersections until they are complete and the ARES OSOM TMP (Appendix D) that captures these movements has been approved.

4.2 Road upgrades required along the OSOM transport route

Road infrastructure upgrades will be required to enable over-dimensional vehicles to transport wind turbine components and other oversize equipment from the Port of Newcastle to the site of the Uungula Wind Farm.

The road infrastructure upgrades along the primary OSOM transport route have been identified and assessed in Appendix M of the EIS, the Uungula Wind Farm OSOM TMP – Revision 7 (ARES, 2026) and the Uungula Wind Farm OSOM TMP – Transformers Version 4 (ODLS, 2026). The OSOM transport route also overlaps with the 'Port to REZ' OSOM route proposed by EnergyCo for the Central West Orana REZ as discussed within Section 3.3.2.

No road upgrades are required for the secondary OSOM transport route for the switch room deliveries. This route originates in South Australia and primarily follows National roads and State highways.

The approval of Modification 3 on 4 September 2025, as detailed in Section 2.1.1, includes an additional upgrade of the Mitchell Highway / Goolma Road intersection to support OSOM blade deliveries.

EnergyCo has confirmed that the OSOM road infrastructure upgrades required for the Uungula Wind Farm are incorporated in the Port to REZ scope of work and the associated Review of Environmental Factors prepared by EnergyCo and approved by TfNSW. EnergyCo has commenced these works in 2025 and with necessary works to facilitate non-blade OSOM deliveries now complete, and works required to facilitate blade OSOM movements to be completed by 6 July 2026, subject to delay.

In developing the OSOM TMPs, Squadron Energy, ARES Group and ODLS have undertaken extensive consultation with TfNSW and EnergyCo to understand and mitigate potential risks associated with road upgrades along the route. Consultation and subsequent OSOM TMP updates have also considered matters such as pinch points and the use of existing bridges (such as Denman Bridge), coordination with ongoing construction projects along the route, avoiding deliveries during school drop off and pick-up periods. These matters are addressed within the OSOM TMPs.

Any road upgrade not included within the EnergyCo Port to REZ scope that are required to facilitate OSOM movements, (i.e. those identified in Appendix 7 of the Development Consent), have either been completed or are currently under construction. It is noted that certain upgrades listed in Appendix 7 are required only to facilitate OSOM deliveries, and that the existing road network can accommodate other project-related vehicles in its current condition (e.g. the Mitchell Highway and Goolma Road intersection). OSOM blade deliveries will not occur until the relevant road works have been completed.

Noting that road works to facilitate non-blade OSOM deliveries and road works associated with the Goolma Road and Twelve Mile Road intersections have been completed, outstanding relevant road upgrades (to accommodate blade delivery) completion dates at the time of writing are:

- Mitchell Highway/Goolma Road Intersection (SQE) – 10 July 2026
- Port to REZ Road upgrades accommodating UWF WTG blades – 6 July 2026.

The appropriate authorisations and permits were obtained from the Roads Authority prior to commencing the road upgrade work.

Upgrade works to the Goolma Road / Twelve Mile Road intersection, as required by Appendix 7 of the Development Consent, have been completed.

Squadron Energy considers that remaining road infrastructure upgrades closer to the site, from the intersection at Goolma Road and Twelve Mile Road, are covered by the Uungula Wind Farm State Significant Development consent for the project.

5 Road maintenance / dilapidation reports

Table 5.1 Development Consent Conditions related to road dilapidation and maintenance

Condition No.	Condition
B31	Road Maintenance The Applicant must: - undertake an independent dilapidation survey to assess the: - existing condition of Twelve Mile Road on the transport route, and the sections of Uungula Road, Wuuluman Road and Ilgingery Road (described in Condition B29), prior to construction, upgrading or decommissioning works - condition of Twelve Mile Road on the transport route, and the sections of Uungula Road, Wuuluman Road and Ilgingery Road (described in Condition B29): - within one month of the completion of any construction, upgrading or decommissioning works - on an annual basis during construction works - rehabilitate and/or make good any development-related damage - repair Twelve Mile Road, on the transport route, and the sections of Uungula Road, Wuuluman Road and Ilgingery Road (described in Condition B29), if dilapidation surveys identify that the road has been damaged during construction, upgrading or decommissioning works in consultation with the relevant roads authority, to the satisfaction of the Planning Secretary.

5.1 Dilapidation reporting

5.1.1 Pre- and Post-construction - Dilapidation reporting

A pre-construction dilapidation report was developed in 2023. The report was updated prior to commencing construction incorporating all upgrades to Twelve Mile Road. A post-construction dilapidation report will be developed following completion of construction works. Dilapidation surveys will be undertaken in accordance with the guidelines and standards established by Austroads and the Consent Condition B31.

The methodology for Project road dilapidations includes:

- pre-construction inspection, which records the existing condition of the relevant road pavements and forms the basis for future comparison
- annual contractor inspections throughout the construction works period to identify any project-related damage that may require repair
- post-construction inspection to record any observable change in the road pavement condition
- ongoing monitoring during warranty and defects periods for repair work.

The extent of the dilapidation surveys for post-construction traffic impact is proposed along Twelve Mile Road on the transport route and the sections of Uungula Road, Wuuluman Road and Ilgingery Road, as per the pre-construction dilapidation survey.

The dilapidation report was provided to TfNSW and DRC for consultation and was approved by the Planning Secretary on 6 June 2023, prior to construction-related transport occurring on public roads, in particular the local road network.

The inspection method to determine the local road condition and transport as well as the survey methodology is:

- Pavement condition – a survey will be carried out using a video drive through. Each travel lane will be surveyed. A desktop inspection will be carried out of the video to locate any existing defects.

- Bridge and culvert condition – structural inspection and reporting.
- Structural condition of footpaths, buildings and other utilities in the vicinity of the Project – identification of existing defects.
- Signs – surveyed using the video from the pavement survey. This will identify any faded, damaged or out of specification minor signs.

Reporting will include street location, identifying features, photos and condition information for existing defects. This information will be collated and provided to Council (and TfNSW as relevant) prior to the use of the local road network for construction transport activities:

- videos of public roads
- dilapidation reports
- details of any defects or damage identified during the inspection – to be recorded in a register and presented in a spreadsheet format.

The reporting will document the review record / comment form from relevant road authorities. Once prepared and reviewed by the relevant road authorities, the dilapidation reports are to be submitted for the approval of the Planning Secretary.

On an annual basis during construction and within one month of the completion of all construction activities, a report will be prepared to assess any damage to the road that may have resulted from the construction of the Project. The same methodology outlined in pre-construction will be implemented to undertake the survey.

Any damage resulting from construction traffic, except that resulting from normal wear and tear, would be repaired to pre-existing conditions. The proponent would outline the proposed works, design criteria, location and scheduling of the work for approval by the relevant road authorities. Alternatively, a monetary contribution amount would be negotiated. In the event of a dispute between the proponent and Council or TfNSW on repair techniques, designs and the like, the matter would be referred to the Planning Secretary for resolution.

5.1.2 Decommissioning – Dilapidation reporting

Decommissioning of the wind farm would occur after approximately 30 years of operation. Dilapidation surveys will be undertaken prior to the commencement of decommissioning activities and within one month after the completion of decommissioning activities.

In accordance with Condition C2 of the Development Consent, the TMP will be updated to the satisfaction of the Planning Secretary prior to carrying out any upgrading or decommissioning on the Site. At this time, the TMP will be updated to detail the extent and scope of the pre and-post decommissioning phase dilapidation surveys, which will be developed to suit the local and regional traffic and road conditions/ requirements at the time. The decommissioning phase dilapidation survey requirements will be developed in consultation with the relevant road authorities.

5.2 Road maintenance

Any damage caused by the Project works will be raised to the relevant Council representative to seek work permit approvals to allow for remediation works. Repairs and damage resulting from construction traffic will be undertaken as soon as practicable after the damage is identified and within a response time deemed (in conjunction with Council and/or the relevant roads authority) as reasonable. Urgent repairs, which threaten the safety of road users would be undertaken immediately in consultation with TfNSW and Council.

Repair work undertaken before the post construction dilapidation report would be in accordance with restoration requirements found in Road Opening Permit/s. Photos will be taken and placed on record after repairs are undertaken. The Council and TfNSW representative/s would be invited to inspect works and provide sign-off.

Any repairs identified during the annual and post construction dilapidation survey will be undertaken in consultation with the relevant roads authority and to the satisfaction of the Planning Secretary.

6 Traffic management measures

Table 6.1 Development Consent Conditions related to traffic management measures

Condition No.	Condition
B32	Unformed Crown Roads The Applicant must ensure any unformed Crown road reserves affected by the development are maintained for future use, unless otherwise agreed with the DPIE Crown Lands.
B33	Traffic Management Plan Prior to commencing road upgrades, the Applicant must prepare a Traffic Management Plan for the development in consultation with TfNSW and Council, and to the satisfaction of the Planning Secretary. This plan must include: a. details of the transport route to be used for all development-related traffic b. details of the road upgrade works required by condition B30 of Schedule 2 of this consent c. details of the measures that would be implemented to: • minimise traffic safety impacts of the development and disruptions to local road users • during construction, upgrading or decommissioning works, including: – details of the dilapidation surveys required by Condition B31 – temporary traffic controls, including detours and signage – notifying the local community about development-related traffic impacts – procedures for receiving and addressing complaints from the community about development-related traffic – minimising potential cumulative traffic impacts with other State significant development projects in the area – minimising potential conflict between development-related traffic and rail services, stock movements and school buses, in consultation with local schools, including preventing queuing on the public road network – implementing measures to minimise development-related traffic on the public road network outside of standard construction hours – minimising dirt tracked onto the public road network from development-related traffic – details of the employee shuttle bus service (if proposed), including pick-up and drop-off points and associated parking arrangements for construction workers, and measures to encourage employee use of this service – encouraging car-pooling or ride sharing by employees – scheduling of haulage vehicle movements to minimise convoy length or platoons – responding to local climate conditions that may affect road safety such as fog, dust, wet weather and flooding – ensuring loaded vehicles entering or leaving the site have their loads covered or contained – responding to any emergency repair or maintenance requirements – a traffic management system for managing over-dimensional vehicles – fatigue management. • comply with the traffic conditions in this consent d. include a drivers code of conduct that addresses: • travelling speeds • procedures to ensure that drivers to and from the development adhere to the designated over-dimensional and heavy vehicle routes • procedures to ensure that drivers to and from the development implement safe driving practices • include a detailed program to monitor and report on the effectiveness of these measures and the code of conduct. Following the Planning Secretary's approval, the Applicant must implement the Traffic Management Plan.

6.1 Crown road reserves

The Project has been designed and will be constructed to ensure that the future use of any unformed Crown road reserve will not be compromised by the development.

6.2 Traffic management and controls

6.2.1 Contractor traffic plans and controls

The civil contractor will prepare and implement a Construction Traffic and Access Management Plan (CTAMP) to further manage the construction related traffic. The CTAMP will identify and manage traffic management risks, requirements and controls for the Project, in line with this TMP.

Temporary traffic control plans will be prepared by the construction contractor in accordance with the TCWS manual and AS 1742.3. The plans will identify traffic control personnel, spotters and/or signage and devices, fencing, lighting and safety barriers on public roads.

Information and advance warning signage will be installed at the work sites and the surrounding road network for:

- protection of workers
- adequate warning of changes in road surface condition and the presence of personnel or plant engaged in work on the road
- adequate instruction of road users and their safe guidance through, around or past work site(s).

The potential traffic control measures to be used during construction work will include:

- single-lane alternate (stop / slow) operations which may result in short-term delays
- transport haulage operations and OSOM vehicle movements, which may impact other vehicles in the vicinity of haulage operations
- short-term lane closures with reduced speed limits, which may result in short-term delays.

Notifications would be prepared for the local community as outlined in Section 6.3 of this TMP.

6.2.2 Traffic Guidance Schemes (TGSs)

Detailed Traffic Guidance Schemes (TGSs) will or have been developed by the construction contractor for:

- intersection upgrade of Mitchell Highway / Goolma Road (Table 4.2), including for use by non-blade OSOM deliveries prior to the completion of the intersection upgrade (to be implemented by the roadworks contractor)
- intersection treatment works at the primary Site access point off Twelve Mile Road and the secondary Site access intersections / cross-overs along Uungula Road and Ilgingery Road (Table 4.2)
- road modification works for OSOM deliveries, especially along the local road network (Table 4.2).

The project TGS will be documented separately from this TMP.

6.2.3 Traffic control devices and measures

On completion of short-term traffic control (one shift or less), all temporary traffic control signage and devices associated with the works / shift will be removed or covered. Any long-term traffic control devices and measures would remain in place until no longer required and then would also be removed.

Flashing arrow signs (vehicle or trailer mounted units) may also be used to protect the workforce and provide driver guidance during the installation, or removal of lane closures or during the initial implementation of traffic route alterations.

Portable variable message signs (VMS) may be deployed during the works to inform motorists of any significant changes to the road network.

Consideration will be given to installing truck mounted attenuators (TMAs) on vehicles to be used:

- to effect lane closures on multi-lane section of roads
- as shadow vehicles on mobile works as a device for traffic management and to protect workers.

Temporary speed zones will be implemented during road works to assist in controlling the speed of traffic through roadwork sites. Any reduced road speed zones would be implemented during works on public roads as per the Traffic Control at Work Sites (TCAWS) manual with approval from TfNSW. All non-applicable or redundant speed limit signs will be securely covered or removed (not turned around) during any period for which roadwork speed limits apply. Appropriate records will be kept for seven years of the locations, dates and times that road work speed limits are in operation.

6.2.4 Construction inspections and monitoring

During construction, the site will be monitored by the site supervisor. Signage, delineation and pavement markings that impact on public road users will be monitored daily during site operating hours (as per the TCAWS manual guidelines).

The following monitoring will occur during construction:

- Inspection and maintenance monitoring for the local road access network to ensure road conditions are maintained in a safe state.
- Monitoring of internal access tracks to ensure safe access.
- Additional traffic monitoring may be undertaken in response to complaints or incidents regarding traffic.
- Inspection of traffic control in accordance with the TCAWS manual including:
 - daily pre-start and pre-close down inspections of short-term traffic control
 - weekly inspections of long-term traffic control
 - night inspections of long-term traffic control
 - pre-opening inspections of traffic switches.

Records including TGSs and Road Occupancy Licences (ROL) implemented for pedestrian management, lane closures, etc. will be maintained on site. Any changes required to the traffic control set up will be authorised by a holder of an TfNSW “Prepare a Work Zone Traffic Management Plan” or equivalent.

6.3 Local community notification

The Community Consultative Committee (CCC) including community members and stakeholders held their first forum on Monday 11 February 2013 (Condition A20 of the Consent). Forums are typically bi-annual providing details of transport-related construction, traffic delays, detours and other traffic impacts.

On-going community consultation activities with relevant stakeholders, resident landholders, emergency services, local businesses, school bus companies and other major projects in the area may include:

- notifications, prior to commencement of any significant works, to local residents, local newspapers, and on the project website
- notifications on a case-by-case basis as construction progresses, including via the project website, shop front, local councils, local residents, newsletters and the CCC
- a dedicated telephone contacts list to enable any issues or concerns to be rapidly identified and addressed.

The following measures will be undertaken where the works impact on the travelling public:

- Changes including road and lane closures and road changes in advance using appropriate traffic control signage for motoring public.
- Variable Message Sign (VMS) will be utilised in advance of road closures, major detours and for expected traffic delays.
- VMS will be used for advance warning for long-term vehicle detours, which may be replaced with static signs during the detour period.
- VMS may be used to alert drivers to risks associated with OSOM movements, such as expected movement and upcoming pinch points, where approved by TfNSW.
- Pedestrians and cyclists will be provided with advance warning traffic control signs and static signage for long-term detours.
- Warning signs will be placed near each of the primary and secondary site access points informing road users of construction traffic exiting and entering the site as per the TCAWS manual.

Uungula Wind Farm Pty Ltd is responsible for the dissemination of information to the community including impacts to residents, DRC, Warrumbungle Shire Council, motorists, businesses and the community. Table 6.2 summarises the proposed communications to be implemented for this TMP.

Table 6.2 Communication notifications

Notification	Communication
Community notice	Major Project milestones. Expected period of OSOM deliveries to affected business owners and residents at significantly affected intersections. Major traffic disruptions including detours, notice of expected traffic delays.
E-mail	General Project information. Direct contact with individuals/companies providing regular updates, e.g. sensitive noise, traffic affected.
Community information centre	General Project information. Major Project milestones. Construction access locations and designated OSOM and heavy vehicle transport routes.
Internet	Major Project milestones. Construction access locations and approved transport routes. Expected period of OSOM deliveries. Projected component deliveries. Major traffic disruptions including detours, notice of expected traffic delays, restricted access, etc.
On site briefings	As required.
Press Release	Major Project milestones. Long-term road closures.
Community Consultative Committee	Major Project milestones. Expected period of OSOM deliveries. Major traffic disruptions including detours, notice of expected traffic delays, restricted access, etc.
Variable message signs	Major traffic disruptions including detours, notice of expected traffic delays, restricted access, etc. OSOM movement and associated pinch points As required by other approvals, e.g. road occupancy licence.

Notification	Communication
Advanced warning signage	Construction access locations.
Community notice	Major Project milestones. Expected period of OSOM deliveries to affected business owners and residents at significantly affected intersections. Major traffic disruptions including detours, notice of expected traffic delays.

Any enquiries, complaints and/or compliments will be directed to the Project information line, via e-mail or to the project office.

6.4 Receiving and addressing complaints

A 24-hour telephone number, postal and e-mail address to receive complaints and respond to enquiries has been established during the construction and operation periods and is provided on the website. All community liaisons are recorded and responded to within 48 hours. The complaints register includes:

- date and time of complaint
- type of communication (telephone, mail, meeting, e-mail, etc.)
- name, address, contact telephone number of complainant / enquirer (if possible)
- nature of the complaint and enquiry
- actions and implementation time frame
- if no action was taken, the reason no action was taken
- when and how the complainant was notified of the outcome.

For traffic / transport related complaints, the following management measures will be considered:

- Additional traffic controls (e.g. signage, safety barriers, lighting).
- Additional on-site traffic management (e.g. staffed traffic controllers).
- Alternate access route (where permitted in accordance with the Development Consent or otherwise seeking agreement from the Planning Secretary).
- Variation to construction hours (where permitted in accordance with the Development Consent or otherwise seeking agreement from the Planning Secretary).
- Failure to comply with the Driver's Code of Conduct (Section 6.16) may result in dismissal of specific operator(s) from the Project.
- Road damage allegations will be investigated and if determined to be project-related, action will be implemented to rectify / repair the road damages.

6.5 Police and emergency services

Police and Emergency Services including the NSW Rural Bushfire Service will be notified of relevant construction activities in a timely manner. Regular updates will be provided to emergency services via emails and face to face. Updates may include changes to traffic control (e.g. short-term lane closures, stop / slow traffic control, etc.), road conditions and worksite access locations.

If the New South Wales Police Service, Emergency Services, TfNSW and TfNSW Transport Management Centre (TMC) are managing an incident, the Project team:

- will comply with all instructions and directions by the New South Wales Police Service, Emergency Services, TfNSW and TMC in relation to any proposed full or partial road closure(s)

- will not restrict, close, interfere with or obstruct the free flow of traffic on the existing highway or a local road contrary to the instructions of the New South Wales Police Service, Emergency Services, TfNSW and TMC
- shall act in accordance with any instructions issued by the New South Wales Police Service, Emergency Services, TfNSW and TMC including to suspend any of the construction contractor's work and to re-open the full or partial road closure(s).

Traffic will be maintained along existing public roads under traffic control throughout construction of the site accesses. The arrangements during operation will not change any access public roads for emergency vehicles.

6.6 Cumulative traffic impacts

There are several road projects that may conflict with the OSOM movements currently planned for Q2 2026 onwards. These projects have been identified within Table 6.3 and are regularly reviewed. Transport operations will check proposed worksites daily to manage transport movements through each work site. Known major developments or projects may also result in cumulative impacts in conjunction with the Uungula Wind Farm Project summarised in Table 6.3.

Table 6.3 Cumulative impacts

Project name	Project development status as at May 2026
Liverpool Range Wind Farm	Pre-construction
Forest Glen Solar Farm	In development with projected operation date of 2026
Cobbora Solar Farm	In development with construction projected to commence in 2026
Dubbo Project (formerly known as the Dubbo Zirconia Mine)	Project construction has begun with preliminary site works Project is "construction ready", however, is unclear on a construction timeline
Wellington North Solar Farm	Operational
Wellington Solar Farm	Operational
Maryvale Solar Farm	Construction commenced in July 2025, with operations commencing 2027
Mumbil Solar Farm	Project shelved – suspension announced, or no progress observed for at least two years
Stubbo Solar Farm	Operational
Wollar Solar Farm	Construction started Feb 2023. Modification application for expansion has been made
Spicers Creek Wind Farm	Approved 31 October 2024. Planned to commence early Financial Year 2027
Wellington South BESS (Bulabul)	Currently under construction
Orana BESS	Currently under construction
Hexham Straight	Operational
M1 Pacific Motorway Extension to Raymond Terrace	Currently under construction
CWO Port to REZ road upgrades	Currently under construction: – Upgrades to facilitate non-blade OSOM component delivery was completed February 2026 – Upgrades to facilitate WTG blade OSOM delivery are targeted for completion on 30 June 2026
Central West Orana Transmission Project	Currently under construction

Mitigation measures to reduce the impact of shared OSOM and heavy vehicle transport routes includes, but is not limited to the following:

- Notifying other wind farm contractors of the projected Uungula Wind Farm Project OSOM deliveries to minimise potential conflict between road transport movements along the common Golden Highway, Saxa Road and Goolma Road routes.
- Notifying other wind farm contractors of any changes to traffic control (e.g. short-term lane closures, stop / slow traffic control), road conditions and worksite access locations as a result of the Uungula Wind Farm Project.
- Regular meetings during concurrent construction activities between staff from all the wind farm / solar farm/BESS projects and their respective construction / transport contractors to discuss load deliveries and plans to minimise potential traffic congestion and conflicts.
- Independent scheduling of construction activities and deliveries for each project so that they do not overlap to minimise road transport movements.
- Region-wide traffic management.
- Shared road infrastructure upgrade works.
- Targeted dilapidation and reinstatement programs.
- Collective community consultation programs.

There are no known / planned road or other work sites adjacent or within the immediate area that would likely impact on the current traffic and transport network.

6.6.1 Communication Process

Squadron Energy has established a Transport and Traffic Liaison Group (TTLG). The includes Squadron Energy, TfNSW, DRC and EnergyCo. It is proposed that the group would initially meet fortnightly for the first 6 weeks upon commencement of OSOM deliveries for the project, reducing to monthly for the remainder of the OSOM deliveries. The frequency of meetings identified here is indicative only and frequency may increase or decrease in agreement with all parties. Additional meetings may be called under circumstances such as an incident, non-compliance or other urgent matter. The agenda of the TTLG can cover any aspect as relevant, however in general the meeting would address; status of EnergyCo road upgrades and other road works, delivery performance, safety and community matters, effectiveness of mitigation and monitoring, incidents and non-compliance, other coordination issues (such as special events or OSOM movements associated with other projects) and opportunities for improvement.

Along the OSOM transport route, an OSOM delivery schedule will be provided to any ongoing road works/construction projects on the routes to assist in coordinating movements and mitigating impacts on road users. An updated schedule would be provided on a weekly basis to a point of contact nominated by the road works project. Where deviations to any scheduled OSOM delivery will occur that may impact upon a road works project, Squadron Energy (or its OSOM transport provider) will contact the road works project contact as soon as possible, to alert them of any changes.

A weekly schedule will be provided to councils along the OSOM routes so that any events may be coordinated. Further engagement with councils in regard to deliveries, including those that may coincide with special events, would occur as required.

Daily communication would occur with the road work sites to alert them of approaching OSOM deliveries. This communication would occur directly between the OSOM transport provider and a nominated person from the road work site. In general, the OSOM delivery would provide the road work site personnel with a half hour notice prior to passing through site, noting it is expected that the road work site personnel would already be aware of the daily movements through distribution of the weekly schedule.

Similarly, the Project would maintain appropriate coordination with other projects utilising the CWO Port to REZ OSOM route and switch room delivery route. While overarching logistical coordination is undertaken by the National Heavy Vehicle Regulator, Squadron Energy and its Contractor would engage with other relevant projects — including those identified by TfNSW during TTLG meetings — to facilitate the sharing of OSOM delivery schedules and coordination of movements where required. This consultation has commenced and focuses on projects with approved TMPs. It is expected that coordination would occur on a reciprocal basis, with all projects utilising the route taking shared responsibility for communication and movement planning to minimise cumulative impacts.

TfNSW will also be notified of OSOM movements with the issue of a weekly OSOM movement schedule to roadmanager@transport.nsw.gov.au and development.renewables@transport.nsw.gov.au

Squadron Energy and the OSOM transport provider will continue consultation with the TfNSW Coordinator General's Office, the Road Access Manager and Development Services Renewables throughout the duration of the project.

Squadron Energy and its contractor maintain contact with EnergyCo in respect to OSOM deliveries and the program of road upgrades that EnergyCo is delivering as part of the Central West Orana "Port to REZ" project. Fortnightly meetings with EnergyCo, Squadron Energy and its Contractors will continue for the duration of OSOM deliveries or until such a time that EnergyCo road upgrades are complete and EnergyCo agrees that ongoing consultation is no longer needed. Depending on EnergyCo's acceptance on the invite to the TTLG meetings, these meetings may be replaced by the TTLG. Where EnergyCo declines the invite to the TTLG these meetings would continue separately.

No high-risk OSOM movements for the Project will occur until the relevant CWO Port to REZ road upgrades for the specific components have been completed and confirmation received from EnergyCo. For clarity, non-blade components have commenced delivery noting that the applicable upgrades are complete, whereas upgrades required to accommodate wind turbine blade deliveries are anticipated to be completed by the end of June 2026.

VMS boards may be positioned at certain pinch points along the route, where approved by TfNSW, to alert motorists of OSOM deliveries passing through constrained sections of the network. This would be determined by the Special Permit Unit (in consultation with within TfNSW prior to commencement of deliveries as part of the permit process. Key parts of the route for consideration are:

- Collaroy Bridge Merriwa
- Approach to Goolma Road.

The exact location and number of VMS boards would be agreed with TfNSW as part of the approval to mobilise these devices. The messaging, placement and management of the VMS is to be undertaken in consultation with TfNSW through the TTLG.

The OSOM transport provider or its sub-contractor will obtain all ARTC and UGLRL rail crossing permits. This includes any necessary communication with ARTC and UGLRL in obtaining the permits and as required by the conditions of those permits. The Protection Officer would be engaged by the OSOM transport provider and would undertake any necessary liaison with the rail operator to facilitate any crossing on the day of the delivery.

6.7 Potential conflict management

6.7.1 Public transport / Rail services

There are no regular public bus services in the vicinity of the Project Site or the general Wellington / Wuuluman / Uungula region.

The nearest train station is located at Wellington, almost 20 km to the west. Rail services and the road network servicing this train station will remain unaffected by the Project works due to their location from designated transport routes and/or roadwork sites associated with the Project.

6.7.2 Stock movements

The designated OSOM and heavy vehicle transport route passes Traveling Stock Reserves (TSRs) on Saxa Road and Twelve Mile Road. The grazing industry uses TSRs for grazing stock. Local Land Services is responsible for the care, control and management of TSR land.

The movement of stock on a TSR or along a public road requires a permit. The permit enables stock movement over TSRs between sunrise and sunset and must be applied for at least two working days in advance. Approved stock warning signs must be displayed when stock is moving or grazing near or on a public road.

Scheduling of OSOM movements will generally occur overnight and outside of the stock permit hours to minimise potential conflicts with stock movements. Light vehicle traffic will travel on the roads during standard construction hours and may encounter stock movements at TSRs. Heavy vehicles movements will generally occur during standard construction hours with potential for overlap with stock movements at TSRs.

To manage unavoidable conflicts with TSRs and travelling stock, heavy and light vehicle drivers will be advised of possible livestock encounters and their requirement to adhere to safe driving practises at all times. The Driver's Code of Conduct (Section 6.16) specifies the driver's requirement to reduce speed when encountering a stock warning sign.

A community briefing session was held in February 2026 to discuss the delivery of non-blade OSOM components and the potential impact on stock and sales. Non-blade deliveries will arrive onsite by 1:00 pm, noting that stock trucks will have departed Twelve Mile Road by this time with most sales commencing at 11:00 am.

To ensure clear communication, Squadron Energy, the EPC and OSOM transporters will:

- establish live communication channels (e.g. email, WhatsApp, etc.)
- ensure residents and stakeholders are added to these channels
- use these channels to communicate day-to-day updates on delivery schedules, time slots, and emergency processes.

These measures will be in place from the start of deliveries. General community notification would continue in addition to these measures, and any complaints or enquiries will be processed in accordance with the process outlined in Section 6.4.

6.7.3 School buses

There are no schools or school speed zones along the designated OSOM and heavy vehicle transport route. Several school bus routes operated by Ogden's Coaches use Saxa Road, Goolma Road and Twelve Mile Road which may be impacted.

Ogden's coaches were provided a copy of this TMP for review and comment. Discussions were held to identify measures to be implemented to minimise potential conflict with school bus movements. No feedback or response was provided by Ogden's. No further consultation has occurred.

The Ogden's Coaches website provides school bus routes timetables in the area. All school bus routes operating along Saxa Road, Goolma Road and Twelve Mile Road were reviewed. To minimise interruption to the school bus routes, OSOM deliveries will occur outside school hours:

- OSOM vehicle movements will not occur along Saxa Road / Goolma Road / Twelve Mile Road between 8:00 am and 9:00 am or 3:00 pm and 4:00 pm on a school day, or as per timing specified under any NHVR permit.
- OSOM loads will not leave the site entrance between the hours of 2:30 pm and 4:30 pm.

Lay-by areas and rest stops along the designated OSOM and heavy vehicle transport route will be utilised to minimise traffic flow restriction during bus operational periods. This would include the Elong Elong Truck Parking Area, as included within the OSOM TMPs, and other preceding stops for any other loads as required and managed by the OSOM transport provider's coordinators.

School bus operators will be notified of any planned works along school bus routes (Section 6.3). Traffic management restricting traffic flow along Saxa Road / Goolma Road / Twelve Mile Road will be avoided during school bus operational periods.

Heavy vehicle movements during school drop-off and pick-up (8:00 am to 9:30 am and 2:30 pm to 4:00 pm) on school days will be avoided (including along the OSOM transport route) where possible to prevent conflicts with school buses and associated traffic. The Contractor will ensure appropriate training is provided during inductions and provided in the Driver's Code of Conduct.

6.7.4 Pedestrians and cyclists

Some of the project construction works for the road upgrades and access will include the closure of some road shoulder areas. Even though cyclist and pedestrian travel is anticipated to be very low to negligible in the affected project area, safe cyclist and pedestrian access will be maintained at all times through or around worksites during the construction phase. Pedestrians and cyclists will be provided with advance warning traffic control signs and static signage for long-term roadworks.

Local bicycle and walking groups will be updated as part of ongoing consultation on traffic controls / conditions throughout the works.

6.7.5 Commercial and residential property access

There are no expected impacts to existing commercial or residential property access and these will be retained.

6.7.6 Special events

Special events, including Wellington Show (May), Dunedoo Show (February), Festival of the Fleeces in Merriwa (June) and Gulgong Show (February) are typically held annually. These and other similar events are generally located in urban centres away from the main through transport routes. The scheduled events are not expected to be impacted by the Project works.

To mitigate the risk of impacts associated with transport in the vicinity of any special event, particularly as it relates to OSOM deliveries, local councils will be provided a weekly schedule of all OSOM movements as identified in Section 6.6.1. Further engagement with councils in regard to special events would occur as required.

6.8 Traffic management outside standard construction hours

In general, construction will be limited to the following hours:

- Monday to Friday, 7:00 am to 6:00 pm.
- Saturday, 8:00 am to 1:00 pm.

Construction works required to be undertaken outside of the standard construction hours may be undertaken in the following circumstances:

- Activities that are inaudible at non-associated residences.
- The delivery of materials requested by the NSW Police Force or other authorities for safety reasons including the delivery of components by OSOM vehicles from the Port of Newcastle.
- Emergency work to avoid the loss of life, property and/or material harm to the environment or otherwise approved by the DPHI.

Heavy vehicle deliveries / movements will generally take place during standard construction hours.

It is anticipated that, subject to NHVR permit conditions, the majority of the OSOM transport will occur outside of standard construction hours at night. If deliveries are scheduled to arrive to site later than 8:00 am, the provision for school bus routes (Section 6.7.3) prevails and OSOM deliveries would standby at a pull-over bay as identified within the OSOM TMPs.

The final scheduling of OSOM night transport is subject to review and approval by the NHVR and TfNSW as part of the OSOM transport permit approval process. Detailed operational procedures for night transport (such as managing oncoming traffic, overtaking and end-of-queue management) will be produced as part of the NHVR Permit approval process in consultation with TfNSW. These matters will be subject to inspection and audit by Squadron Energy as identified in Section 6.14 and Section 7.2.1.

Road safety during night transport would be ensured by a combination of vehicle illumination, pilot / escort vehicles and detailed operational procedures produced as part of the NHVR permit approval process.

6.9 Soil tracking / covered load management

The operators of all vehicles associated with the Project will maintain a high level of vehicle maintenance. The following requirements will be exercised at all times:

- ensure their vehicle complies with relevant State legislation in relation to roadworthiness and modifications
- undergo regular vehicle checks and maintenance
- ensure that all loads are appropriately covered to restrict debris onto the public road network
- ensure vehicles have correctly fitted mufflers to minimise noise disturbance.

In order to minimise the potential for on-site soil and other debris being tracked onto the public road network at site accesses, soil shaker grids will be installed at all site access points. Regular inspection and cleaning will be undertaken during the construction and commissioning works to inspect for soil tracking onto public roads.

6.10 Construction parking

Parking of staff vehicles and queuing of heavy vehicles on public roads during construction would be avoided as sufficient on-site parking and manoeuvring areas will be available. Designated areas for the standing / manoeuvring of trucks and parking would be provided within the Site during construction.

Staff car parking during wind farm construction and operation will be located within the Site and shall be designed in accordance with AS2890.1. Parking shall be on formed laydown and hardstand areas.

6.11 Car-pooling / ride-sharing / employee shuttle bus

The site workforce will be encouraged to use car-pooling and ride-sharing from nearby centres to minimise construction and operational staff trips. Information will be provided during inductions on the benefits of car-pooling / ride-sharing. There is the potential to transport construction staff to site by shuttle buses from off-site hubs, which if utilised, could reduce the peak staff traffic generation.

Detailed plans and strategies for shuttle bus or car-pooling activities will be investigated by the EPC Contractor and their sub-contractors. If the EPC Contractor elects to implement a shuttle bus, drop-off and pick-up locations and parking arrangements will be determined in consultation with council dependant on:

- the location of employee accommodation
- staff roster arrangements
- subcontractor requirements.

Pick-up and drop-off locations will consider dispersed car parking at multiple locations away from facilities, businesses and the Wellington CBD to reduce impacts to local residents and businesses. Shuttle bus services and details if implemented will be updated in the TMP.

6.12 Haulage vehicle scheduling

Haulage vehicle movements will be scheduled to minimise local traffic disruption and to mitigate safety risks. The timing of the deliveries must meet with the requirements of the NHVR permit, any out-of-hours (OOH) permits (where work to unload or load occurs immediately prior to or after the delivery), and ROL (where a licence applies to the delivery).

Fleet management measures include:

- scheduling local deliveries to site during standard work hours and where practicable outside of peak travel periods, to mitigate safety issues on local roads, reduce disturbance for residences and minimise convoy length or platoons
- limiting trips number per day by consolidating transport, where practicable
- all vehicles will enter and exit the site to/from the public road network in a forward direction only
- all vehicles generated by construction staff will be accommodated within on-site parking areas
- notifying and consulting with other wind farm contractors of the projected Uungula Wind Farm Project OSOM deliveries to minimise any conflict between road transport movements along the common Golden Highway, Saxa Road and Goolma Road routes
- scheduling of OSOM transport deliveries to avoid school bus routes along Saxa Road, Goolma Road and Twelve Mile Road, ensuring that OSOM vehicles do not use these roads between 8:00 am and 9:00 am or 3:00 pm and 4:00 pm on a school day, or as per timing specified under any NHVR permit, unless in case of an emergency. OSOM loads will not leave the site entrance between the hours of 2:30 pm and 4:30 pm
- OSOM transport that passes through any school zones along the designated OSOM and heavy vehicle transport route would be avoided during school drop-off and pick-up times 8:00 am and 9:00 am or 3:00 pm and 4:00 pm on a school day, or as per timing specified under any NHVR permit on school days to prevent conflicts with school traffic and buses
- scheduling of OSOM transport deliveries to minimise platoons and convoys of vehicles along public roads, unless required by a NHVR permit
- scheduling of OSOM transport deliveries to avoid stock sales times and school bus operational hours to the extent possible
- managing transport operations including provision of warning and guidance signage, traffic control devices, temporary construction speed zones and other temporary traffic control measures
- undertaking community consultation before and during OSOM and night transport activities
- community information in regard to OSOM and heavy vehicle movements to include contact details to ensure community concerns are logged and addressed
- liaising with other projects, including those associated with road works on the OSOM route, to manage deliveries. This would include providing a schedule of the Projects planned movements to these projects.

6.13 Local climatic conditions

As part of the Driver's Code of Conduct, vehicle operators are required to drive appropriately to local climatic conditions that may affect road safety such as fog, dust, wet weather and flooding. Site toolbox talks will be carried out for site personnel and vehicle drivers to update them on adverse road conditions and any site access issues.

6.14 Traffic management of OSOM vehicles

A NHVR permit is required for road access for OSOM vehicles along the public road network from areas of component import or manufacture. Any permits under the Heavy Vehicle National Law (NSW) for the use of OSOM vehicles on the road network will also be obtained prior to the commencement of OSOM vehicle transport tasks.

Pilot vehicles, transport restrictions and appropriate traffic management will be adopted to ensure safe passage from the public road network onto the site by OSOM vehicles.

OSOM vehicles, generally vehicles that are greater than 25 m length or 3.5 m width, will have a pilot(s) as per the road authority requirements. Extremely long or wide vehicles may require a police escort. Other conditions in the TfNSW publication 'Additional Access Conditions: Oversize and over mass heavy vehicles and loads' will be followed.

Transport companies are responsible for obtaining all required approvals and permits from NHVR, TfNSW and local Councils and complying with approval conditions. As identified in Section 7.2.1 any approval or permit is subject to monitoring, inspection or audit by Squadron Energy.

The designated OSOM transport routes have been inspected and OSOM deliveries have been planned accordingly. It is noted that planning has included ongoing consultation with EnergyCo in regard to road upgrade works being delivered as part of the EnergyCo Port to REZ road upgrades project. Consultation has also occurred with TfNSW.

Rest stop areas

Suitable rest stop areas in the designated OSOM transport route include Whittingham, Mount Thorley, Warkworth, Sandy Hollow, Gungal, Merriwa, Cassillis (Golden Highway) and Elong Elong. Rest area use may be shared and coordinated with OSOM deliveries for other wind farm development transport contractors and TfNSW to ensure sufficient available parking space for all project vehicles. Typically, pilot or escort vehicles will scout ahead of the load to ensure a proposed rest area is clear and ready to use by the approaching OSOM vehicles.

Details on pull over bays are included within the OSOM TMPs within Appendix D and Appendix H.

Night transport

It is anticipated that the majority of OSOM transport will commence or occur at night when background traffic volumes are low. This will minimise disruption to other road users. During night travel, all OSOM transport vehicles and escort vehicles will be equipped with flashing lights and illumination of the load. Detailed operational procedures for night transport such as managing oncoming traffic, overtaking and end-of-queue management will be determined in consultation with TfNSW as part of the NHVR permit approval process. Final scheduling is subject to review and approval by NHVR and TfNSW as part of the OSOM transport permit approval process.

While the majority of OSOM deliveries will depart the Port of Newcastle during the nighttime, particularly high-risk OSOM deliveries, some would depart during the daytime after 9am. OSOM transport would also occur on the wider network during daytime hours.

OSOM deliveries may be subject to curfews (i.e. restrictions on travelling past a certain point on the network until a particular time). Where no exemption to these curfews are granted, OSOM deliveries would comply with the requirements of the curfew. Where multiple loads are required to comply with a curfew, the OSOM transport provider would coordinate deliveries to mitigate the risk of platooning once the curfew is lifted. Further detail is contained within the OSOM TMP in Appendix D.

NHVR permits for WTG components are included in Appendix J for reference. These permits are subject to change and are included within this plan for information only. Any updated permits would be provided to the TfNSW Renewable Develops team and DPHI for reference.

Monitoring of high-risk OSOM delivery timing

Monitoring of high-risk OSOM deliveries would be the responsibility of the Project Manager (or delegate), with assistance from the Environmental Advisor. The OSOM transport providers would provide accurate and detailed information in a timely manner where required to support monitoring.

High-risk WTG OSOM loads will be tracked via the OSOM transport provider's fleet GPS, with movement timing and location data recorded electronically by the OSOM transport provider. Departures from the Port of Newcastle will generally be staggered at minimum 30-minute intervals to maintain appropriate separation between loads. Blade deliveries are anticipated to occur earlier in the morning to optimise network conditions. Where multiple WTG OSOM deliveries are scheduled on the same day, the order of dispatch will be managed to maintain appropriate separation between loads and reduce the risk of subsequent vehicles closing the gap on preceding loads. Smaller and less complex loads will generally be dispatched first. Loads requiring configuration changes (i.e. those that must be lowered prior to crossing Denman Bridge) will be scheduled later in the delivery sequence. These movements will be coordinated by the OSOM transport provider. It is noted that the 30-minute stagger interval is indicative. The WTG OSOM transport provider will coordinate the dispatch of loads depending on load type, weather conditions, constraints such as school bus travel times, other factors on the network such as road works and any direction from the Transport Network Operations Team. The flexible dispatch arrangement aligns with Squadron Energy's adaptive management approach. The 30-minute interval will be managed by the OSOM transport provider to account for any fatigue breaks, curfew restrictions or lowering/raising requirements. This would be done by utilising different pull over bays where possible, implementing a staggered departure from pull over bays where stopped at the same pull-over bay and sequencing of deliveries so that slower vehicles do not hold up faster vehicles.

Where minimum separation distances cannot be maintained due to unexpected delays, traffic congestion, road works, incidents, fatigue management requirements, weather conditions or other operational constraints, the OSOM transport provider will implement contingency management measures to minimise conveying, platooning and queuing impacts on the public road network.

Contingency measures may include:

- temporary holding of subsequent OSOM movements at the Port of Newcastle, approved rest areas or designated pull-over locations
- resequencing of OSOM loads
- staggered release from shared rest areas or fatigue management locations
- temporary suspension or delay of subsequent departures (where possible)
- reduction in the number of OSOM movements undertaken on a given day where required to maintain safe and efficient network operations
- coordination with TfNSW Transport Network Operations and NSW Police where significant network disruption occurs
- modification of delivery timing to avoid cumulative interactions with school bus operations, commuter peak periods, rail interfaces, incidents, road works or other sensitive traffic conditions.

The OSOM transport provider will actively monitor convoy separation in real time through GPS fleet tracking, escort communications and direct coordination between convoy supervisors. The OSOM transport provider will be able to delay, hold, re-sequence or suspend OSOM movements where required to maintain appropriate spacing between loads and minimise impacts to other road users.

Where operational conditions result in separation distances being reduced below the indicative 30-minute target interval, the OSOM transport provider will implement reasonable and practicable measures to progressively re-establish separation distances as conditions permit.

Similarly, transformer OSOM deliveries will depart the Port of Newcastle as early as permitted to avoid peak hour traffic in consultation with the relevant parties via the NHVR approval process. Live traffic will be checked prior to any delivery commencing. Deliveries will be undertaken on separate days and will not occur on the same day. Squadron Energy will coordinate its Contractors to ensure Transformer high-risk OSOM deliveries do not occur on the same day (or time where appropriate and agreed with TfNSW) as WTG deliveries. Accordingly, Squadron Energy will adopt a proactive coordination approach to manage delivery scheduling and associated traffic impacts. Transformer delivery dates will be communicated through the TTLG, prior to transformer deliveries occurring. The OSOM transport provider will also provide an update to the TTLG on any additional pull-over and parking locations that will be used on the journey. The OSOM transporter will also provide further information to the TTLG for when trailing traffic will be given an opportunity to pass (i.e. length of time between pullovers along the route when vehicles are trailing) and confirmation that these aspects have been communicated to the relevant people as part of toolbox. In accordance with the NHVR permit for blades (Appendix J) convoy travel is not permitted on state authority roads in NSW.

The OSOM transport providers will actively monitor each movement in real time to identify delays, disruptions or congestion, including through known sensitive locations such as the Denman Bridge pinch point, bridges, narrow sections of the road network, the Hunter Expressway and school zone areas along the approved route. Post-movement reviews will be undertaken to assess delivery performance, adherence to the requirements of this TMP and the NHVR permit and identify opportunities to improve efficiency and reliability of future movements. These would occur informally on a daily basis (when OSOM movements occur) as a debrief between the delivery team and OSOM transport provider coordinators. Any matters of significance would be raised with Squadron Energy for consideration under the adaptive management process outlined in Section 8.2.2. Information and data on OSOM deliveries would be included within the monthly letter report as also identified in Section 8.2.2.

A Squadron Energy representative will accompany the first OSOM delivery of the following components: WTG tower top component (longest tower section), substation transformer and blade. These deliveries would be observed for any issues, non-compliances, incidents or areas for improvement. An inspection report would be produced for each occurrence and a copy provided to road authorities where requested. Squadron Energy may accompany other loads as required, including night deliveries, to assess compliance with this TMP and the NHVR permit. In some cases, Squadron Energy may only attend part of the journey.

An internal audit relating to OSOM deliveries would commence within three months of the approval of Revision 006D of this TMP in accordance with Section 7.2.1. The specific scope of the audit would be determined within an audit plan, based on any risks or opportunities identified within the first three months of OSOM deliveries.

Where operational improvements are identified that do not alter the approved route, or do not significantly change the management measures within this TMP (where the degree of significance is agreed with TfNSW), these will be implemented through the adaptive management strategy outlined in Section 8.2.2. Any proposed changes that may affect approved traffic management arrangements will be subject to consultation with TfNSW.

Blade Trial

As an additional mitigation and verification measure, Squadron Energy's OSOM transport provider will undertake a blade trial run prior to commencement of blade deliveries. The trial run will utilise the proposed delivery vehicle configuration and travel route, without a turbine blade onboard, to provide a final operational verification ahead of the commencement of blade transport activities.

The blade trial run is intended to supplement the extensive route assessments, swept path analysis, intersection design verification, and transport planning completed for the project. The exercise will allow the project team, OSOM provider, escort personnel, and traffic management crews to undertake a final rehearsal of the delivery operation and confirm coordination, communication protocols, traffic control implementation, and operational sequencing prior to live blade deliveries commencing.

The trial run will be undertaken in accordance with the requirements of this TMP and will replicate, as far as practicable, the operational conditions proposed for blade transport activities.

The trial run is currently proposed to occur on in early-mid July upon completion of intersection upgrade works, and along the entire approved delivery route.

To facilitate the OSOM blade trial prior to the approval of the UWF TMP V008B, a Planning Secretary Request was submitted to DPHI on 30 June 2026. The blade trial will not be undertaken unless the Planning Secretary request is approved.

Lowering of loads at Denman Bridge

OSOM deliveries would be lowered sufficiently to pass through the Denman Bridge, to a maximum height of 5.7 m. The designated pull-over bay on the Golden Highway, approximately 2 km east of Denman Bridge (when travelling from the Port of Newcastle to the Site), will be used to lower the trailer and reduce the overall transport height prior to reaching the bridge.

All load heights are measured at standard ride height before departure from Port of Newcastle. Subsequently, the OSOM transporter will measure the amount of lowering by measuring the change in trailer height to ensure overall height is at 5.7 m or less prior to crossing the Denman Bridge (e.g. if overall travel height is 5.8 m departing Newcastle, then the trailer would be lowered by at least 100 mm prior to crossing Denman Bridge).

After passing beneath Denman Bridge, the transporter will proceed approximately 350 m west of the bridge to a second designated pull-over bay, where the trailer will be returned to its standard ride height for the remainder of the journey to the Project site.

The pull-over locations are identified in the OSOM Tmp (ARES, 2026) in relation to Pinch Point 28 – Denman Bridge.

It is noted that the transformer load does not require lowering at Denman Bridge or elsewhere.

Utilities

The route has been surveyed for overhead utilities (such as electrical and telecommunications cables) and no impacts to these utilities are expected to occur. Following the completion of intersection and road upgrades between Port of Newcastle and the Project Site, OSOM vehicles will be able to travel on paved surfaces only, mitigating the risk to any underground services.

Protection Officers at railway crossings

Conditions for rail crossings are defined within rail crossing permits to be obtained from ARTC and UGL Regional Linx. The OSOM transport provider would engage appropriately qualified Protection Officers who will liaise with the rail authority in accordance with any permit.

Rail crossing management approach details are included within the OSOM TMPs. Where any high-risk OSOM vehicle is to cross a rail crossing, and where that action requires a Protection Officer to be in place the Protection Officer will be in place prior to OSOM delivery approaching the rail crossing and allowing sufficient time for the Protection Officer to manage the crossing. This will mitigate the risk of delays or the risk of any OSOM delivery having to pull over to the nearest approved stopping bay.

It is noted that only three load types require supervision from a Protection Officer, as follows:

- Blades deliveries require a Protection Officer at all ARTC crossings. A protection officer will accompany the blade deliveries, hence there will be no delays.
- Transformer requirements include:
 - Selwyn Street, Mayfield North: stop and report
 - Golden Highway, Denman – Protection officer in place

- Golden Highway, Dunedoo –Protection officer in place.
- Top towers require a Protection Officer to attend at the Dunedoo rail crossing.
- No Protection Officer is required at the UGL Regional Linx crossing on Saxa Road.

Where the Protection Officer is not accompanying the load the Protection Officer would be present at the rail crossing prior to the load's arrival. The load shall stop at the preceding lay over area and confirm that the Protection Officer is in place. This would be undertaken by the driver or pilot contacting the Protection Officer via radio or mobile phone to confirm the load may proceed.

Breakdown Procedure

Noting the over mass nature of the transformers, a breakdown procedure will be developed prior to departure in consultation with relevant parties through the NHVR permit process. A copy of the procedure will be provided to the TTLG members for information.

Traversing the Barrier Highway

Traversal of the Barrier Highway by switch room OSOM deliveries has been assessed with regard to recent flooding, constrained carriageway widths, and potential overhead obstructions.

With respect to recent flooding in early 2026, the Barrier Highway is a key regional freight route and is reopened to heavy and OSOM vehicles following flood events once deemed safe by the relevant road authority. Prior to each delivery, the haulage contractor will verify current road conditions, closures and any load restrictions through relevant authority channels. Deliveries will not proceed during or immediately following flood events where conditions are unsuitable. Any required adjustments to scheduling will be made to ensure safe passage.

In relation to carriageway width constraints, including sections reportedly as narrow as approximately 7.5 m, the dimensions of the switch room delivery loads (maximum width approximately 4.7 m) are within the typical operating envelope for escorted OSOM movements on regional highways. Traffic management measures will be implemented in accordance with NHVR permit conditions and the TMP, including the use of pilot and escort vehicles, temporary speed reductions, and, where required, short-duration traffic holds to facilitate safe passage through constrained sections. Given the linear nature of the load and controlled convoy arrangements, these sections can be safely navigated without the need for permanent road modifications.

With regard to overhead constraints, the maximum transport height of approximately 5.3 m will be managed in accordance with NHVR permit requirements. Route assessments undertaken as part of the permitting process confirm that overhead structures and utilities along the approved route provide sufficient clearance. No permanent alterations to overhead infrastructure are anticipated to be required.

Overall, the transport of the switch room delivery components along the Barrier Highway is considered feasible under standard OSOM management controls and in accordance with the approved NHVR permits, with risks appropriately mitigated through established traffic and route management measures.

6.15 Fatigue management

The NHVR has set out guidelines for managing driver fatigue. Fatigue management is a very important component of the transport haulage task, in particular OSOM transport. Due to the nature of the OSOM transport, the appointed transport contractor will develop a fatigue management system as described by the NHVR. The fatigue management system will typically cover the following items:

- Scheduling and rostering – scheduling of trips and rostering of drivers must incorporate fatigue management measures.
- Readiness for duty – drivers are in a fit state to safely perform required duties.

- Fatigue knowledge and awareness – all personnel involved in the management, operation, administration, participation and verification of the Fatigue Management System can demonstrate competency in fatigue knowledge relevant to their position on the causes, effects and management of fatigue and the operator's fatigue management system.
- Responsibilities – the authorisations, responsibilities and duties of all positions involved in the management, operation, administration, participation and verification of their operations under the Fatigue Management System are current, clearly defined and documented and carried out accordingly.
- Internal review – an internal review system is implemented to identify non-compliances and verify that the activities comply with the Fatigue Management System standards and the operator's fatigue management system.
- Records and documentation – the operator will implement, authorise, maintain and review documented policies and procedures that ensure the effective management, performance and verification of the Fatigue Management System in accordance with the standards. Records that demonstrated the compliant operation of the Fatigue Management System are collected, stored and maintained to verify compliance.
- Health – drivers are to participate in a health management system to identify and manage fatigue risks.
- Workplace conditions – workplace environments and conditions must assist in the prevention of fatigue.
- Management practices – management practices are to minimise the risks relating to driver fatigue.
- Operating limits – operating limits will provide drivers and operators with the flexibility to effectively manage fatigue.

For drivers not covered by an approved Fatigue Management System, the following fatigue minimisation strategies should be adopted for journeys over two hours in duration:

- Schedule journeys carefully to avoid night driving and those times of day when falling asleep is most likely (2:00 am to 6:00 am).
- Ensure that the driver is well rested prior to commencing their journey.
- Plan when and where to take rests of at least ten minutes every two hours.
- Take into account road hazards and weather conditions.
- Adhere to the legal restrictions on driving times, distances, drug and alcohol consumption.
- Allow for unexpected delays.
- Know what to do in case of an emergency.
- Notify supervisor upon arrival at the final destination.

6.16 Driver's Code of Conduct

6.16.1 Travel speeds

All personnel will adhere to site and public road vehicle speed limits. Along external routes, speed limits will be observed as signposted unless driving conditions or restrictions imposed on the personnel or vehicle to drive at a lower speed.

In situations where driver's visibility and traffic safety on public roads is affected by weather related conditions such as heavy rainfall or fog, construction vehicles should reduce their speed limit until visibility and traffic safety has improved.

Sections of Saxa Road, Goolma Road, and Twelve Mile Road have adjacent TSRs. When being used, the TSRs must be appropriately signposted. Driver's must reduce their speeds when encountering any stock warning signage.

Internal traffic movements will be restricted to a maximum of 40 km/h on site and 10 km/h around personnel or as otherwise signposted. The speed limit within the construction compound will be 10 km/h. There would be a reduced speed limit of 15 km/h on approach to the primary and secondary site access intersections along Twelve Mile Road, Uungula Road and Ilgingery Road.

6.16.2 Adherence with designated transport routes

All large vehicles, including OSOM vehicles, associated with the Project will follow the approved, designated transport routes and main roads near the project area to minimise impact to the local road network and road users. A map of the approved transport routes highlighting critical locations is attached to the Code.

Drivers are to ensure that they use the appropriate transport route for their vehicle type in accordance with the Project's Development Consent and Road Authority permits. The OSOM routes may be further restricted and the routes approved on the permit for the particular load / time and day from the road authority would prevail.

6.16.3 Safe driving practices

All personnel will attend a site induction and show competence in the safety, quality and environmental requirements of the Project. The induction will include the Driver's Code of Conduct and the requirements set out in this TMP covering vehicle maintenance requirements, covering of loads, travelling stock reserves, and site-specific conditions relating to school bus routes / school zones.

Operators and drivers will be required to have general construction industry induction cards and will be required to attend ongoing general project and site-specific inductions.

All operators will be comprehensively trained with regard to community expectations and impacts from haulage operations. The induction will have a particular focus on operator behaviour. Operator competency and standards of behaviour will be continually assessed, and discipline procedures will be put in place to maintain compliance. Drivers are expected to hold and maintain an appropriate valid licence and operate any vehicle in a lawful manner. Assessment of driver competency and performance would occur in the form of weekly inspection reports (i.e. spot checks) and quarterly audits as identified within Section 7.2.1. Community feedback through any complaints or enquiries relating to worker driving (on-site or off-site) would also be considered.

Site toolbox talks will be carried out for site personnel and vehicle drivers to update on road conditions and any access issues. Vehicle operators will be advised of designated access routes and roadways during inductions.

Details of the traffic and access training and induction will focus on:

- objectives of the TMP
- performance goals
- mitigation measures required to be implemented
- traffic and access monitoring and reporting requirements
- incident investigation and response.

Training is to be provided prior to start-up of any traffic and access related management tasks and updated if task, equipment or procedures are expected to or have changed.

Heavy vehicles to be used on the Project will be compliant with NSW legislation and standards including the Heavy Vehicle National Legislation.

Drivers of vehicles shall be responsible for driving safely and in accordance with the road rules, exercising care and working in accordance with VMPs.

The following requirements would always be exercised:

- obey all the laws and regulations
- not drive whilst under the influence of alcohol, drugs, nor any medication which may affect their ability to drive
- be medically fit to drive at all times and must inform site co-ordinators if they have any medical condition that may affect their ability to drive
- drive in a considerate manner at all times and respect the rights of others to use and share the road space
- report all vehicle defects to their employer – serious defects must be corrected immediately, or an alternative vehicle supplied
- any vehicle accident resulting in injury and/or damage to property must be reported to the Police
- report any near misses
- only drive during designated construction hours when conducting project works (unless permission to conduct project works has been provided at other times and only in accordance with permits for travel from the relevant road authority)
- securely fasten and cover loads as appropriate
- keep their vehicle clean and in good mechanical condition to reduce any environmental impact.

The transport contractor is to develop and implement:

- safety initiatives for transport through residential areas and/or school zones (incorporating the requirements in the TMP and Code)
- a maintenance program for the heavy transport vehicles that is consistent with these safety requirements.

6.16.4 Monitoring and reporting and traffic related incidents

All traffic related complaints will be managed in accordance with the project complaints handling procedures described in the Environmental Management Strategy. Complaints will be investigated and a report prepared on the circumstances of the complaints, risks arising and any non-compliance with project procedures. Failure to comply with any procedures for safe transport may result in dismissal of specific operator(s) from the Project.

In the event of a transport-related incident, the following management measures would typically be implemented:

- The construction contractor would coordinate with TMC's Traffic Operations Manager in event of incidents or undue congestion to minimise delays and improve public safety.
- In the event of a traffic accident occurring within the construction work sites or at other locations affected by the works, the project team is required to record the facts and photograph the approach to the accident site including the location of all safety devices and signs as soon as possible after the accident. A report with this information must be forwarded to the TfNSW TMC and WorkCover.
- A written incident notification is to be submitted within seven days after the Applicant becomes aware of an incident. Within 30 days of the incident occurring (or as otherwise agreed to by the Planning Secretary), the Applicant must provide a detailed report covering the following:
 - Summary of the incident.
 - Details of the outcomes of the incident investigation including causation.

- Details of the corrective and preventative actions that have been, or will be, implemented to address the incident and prevent recurrence.
- Details of communication with other stakeholders regarding the incident.
- The construction contractor will assign labour, plant and material to repair, make safe and/or cordon areas where an incident has occurred. For example:
 - in the event of vehicle breakdown, arrange for load to be retrieved and vehicle towed (without load)
 - in the event of pavement damage that affects road safety, repair damage as soon as possible
 - in the event of materials on roadway arrange crane to retrieve materials.
- Traffic control by qualified traffic controllers would be provided for emergencies associated with the Project within or adjacent to the work sites, roadways and footpaths.
- Planned works that will interfere with the incident or create additional delays to those road users already affected by incident would be re-scheduled until the incident has been resolved.
- TGSs and this TMP document would be reviewed and updated, in response to an incident, if deemed necessary.
- In the event of flooding or bushfire in the area, the construction contractor will allow for emergency or evacuation access for local properties via the worksite and/or internal road under instruction of emergency services and in accordance with emergency evacuation plans.

6.16.5 General

The following general rules / principles would always generally apply to the Driver's Code of Conduct:

- Obey all laws and regulations.
- Ensure that drivers have a copy of Road Authority permits.
- Drive with head lights on during daylight hours for increased visibility.
- Drive appropriately to local climatic conditions that may affect road safety such as fog, dust, wet weather and flooding.
- Always cover or tie down loads.
- Always give way to pedestrians and cyclists at designated crossings or where they have right of way.
- Do not queue across intersections.
- Wear seatbelts at all times.
- Obey the sign posted speed limits.
- Minimise tracking soil from construction vehicles onto the public road network from the Site.
- Avoid compression braking near sensitive receivers and in built up areas.
- Avoid the use of sounding of horns and reversing alarms to minimise traffic generated noise.
- Take extra precaution during school periods.
- Obey school speed zones.
- Take extra precaution and reduce speeds whenever stock warning signs or livestock are encountered on the road.
- Do not queue or idle on public roads or adjacent to sensitive receivers.
- Never drive between machines when they are being unloaded.
- Stick to the identified access tracks onsite.
- Follow all on-site signage (directional and speed).

- Undertake appropriate induction training where required as part of your task.

7 Incident and non-conformance notification and reporting

7.1 Incident notification and reporting

In accordance with the Development Consent, an incident is defined as:

- an occurrence or set of circumstances that causes or threatens to cause material harm and which may or may not be or cause a non-compliance.

If the Applicant becomes aware of an incident, the Department must be notified via the Major Projects portal immediately. The notification must identify the Development (SSD-6687; Uungula Wind Farm) and set out the location and nature of the incident.

A subsequent written notification must be given to the Planning Secretary within seven days after the Applicant becomes aware of an Incident via the Major Projects portal and will:

- a. identify the development and application number (Uungula Wind Farm; SSD-6687)
- b. provide details of the Incident (date, time, location, a brief description of what occurred and why it is classified as an Incident)
- c. identify how the incident was detected
- d. identify when the applicant became aware of the Incident
- e. identify any actual or potential non-compliance with conditions of consent
- f. describe what immediate steps were taken in relation to the Incident
- g. identify further action(s) that will be taken in relation to the Incident
- h. identify a project contact for further communication regarding the Incident.

Within 30 days of the date on which the Incident occurred or as otherwise agreed to by the Planning Secretary, the Applicant must provide the Planning Secretary and any relevant public authorities (as determined by the Planning Secretary) with a detailed report on the Incident addressing all requirements below, and such further reports as may be requested.

The Incident Report must include:

- a. a summary of the Incident
- b. outcomes of an Incident investigation, including identification of the cause of the Incident
- c. details of the corrective and preventative actions that have been, or will be, implemented to address the Incident and prevent recurrence
- d. details of any communication with other stakeholders regarding the Incident.

7.2 Non-compliance notification and reporting

In accordance with the Development Consent, a Non-compliance is defined as:

- an occurrence, set of circumstances or development that is a breach of this consent.

If the Applicant becomes aware of a Non-compliance, the Planning Secretary will be notified in writing via the Major Projects website within seven days of becoming aware of the non-compliance. The written notification must identify the development and the application number (Uungula Wind Farm; SSD-6687), set out the condition of consent that the development is non-compliance with, the way in which it does not comply, and the reasons for the non-compliance (if known) and what actions have been or will be, undertaken to address the non-compliance.

A non-compliance which has been notified as an Incident does not need to also be notified as a non-compliance.

Non-compliances or complaints that relate to the movement of high-risk OSOM deliveries will be reported to TfNSW.

7.2.1 Compliance Monitoring

Squadron Energy will monitor for compliance with the requirements of the EIS, Development Consent and this TMP (including compliance with any processes and mitigation measures) through implementation of the Project Environmental Management Strategy (Revision 005 approved by the Planning Secretary on 20 June 2025).

Section 6 of the EMS outlines how non-compliances will be identified and investigated.

Non-compliance may be identified in a number of ways, such as internal or external audit, inspection, incident investigation, community and stakeholder complaints, or review. Where a non-compliance has been identified:

1. The non-compliance will be notified to the UWF Project Manager and Project Environmental Advisor.
2. The UWF Project Manager and Project Environmental Advisor (or delegate) will ensure that the noncompliance is investigated by the responsible party (the party responsible for the non-compliance) in order to ascertain the source, reason, and implications of the non-compliance.
3. Corrective/ preventive actions will be developed and implemented by the responsible party, in consultation with UWF, and may include:
 - amendment of the EMS or relevant strategy, plan, program, or procedure
 - additional control measures
 - staff training
 - disciplinary actions.
4. The responsible party will prepare and submit a report to UWF which documents the above information.

Any stakeholder or community complaints will be managed in accordance with Section 6.4 of this TMP and Section 5.4 of the EMS.

Where a non-compliance has occurred, action will be undertaken in accordance with Section 6.16.4.

Monitoring of Compliance with this TMP

Section 6 of the Environmental Management Strategy provides information on the Independent Environmental Audits that will be undertaken in accordance with Condition C15 of the Development Consent. These audits may review matters addressed within the EIS, Development consent (SSD-6687) and this TMP.

As outlined in Section 6 of the Environmental Management Strategy, Squadron Energy will undertake internal audits to verify compliance with the Developments statutory approvals, the Environmental Management Strategy, and the associated Strategies, Plans and Programs, including the TMP. An audit plan will identify the scope of the audit, timing of the audit, and the person(s) who will conduct the audit. The scope of the audit will be dependent on any perceived risks, complaints, incidents or non-compliances within the audit period.

The internal project audits will be coordinated by the Project Environmental Advisor together with the Project Manager.

Internal audits relating to traffic management are currently scheduled, by scope, as follows:

- OSOM transport, including any night travel requirements and adherence to any NHVR permit – to commence within three months of the approval of Revision 006D of this TMP.
- General matters – to commence within six months of the approval of Revision 006D of this TMP and six-monthly thereafter until completion of the Project.

In addition to audits, the Project would undertake monitoring of general traffic management (as outline in Table 7.1). The Project would also undertake monitoring for OSOM deliveries as captured within Section 6.14 and outlined in Table 7.1.

Table 5 of the EMS sets out monitoring required for the project, including monitoring requirements for traffic related matters. Relevant matters to this TMP are captured in Table 7.1.

Table 7.1 Summary of monitoring

Type of Monitoring	Condition Reference	Monitoring requirement and method	Timing / frequency	Responsibility	Reporting output and submission requirements
OSOM transport monitoring	Condition B27	Monitoring to ensure all OSOM vehicles associated with the development are travelling to and from the site in accordance with the approved OSOM route per the OSOM TMP and the development consent, the conditions of this TMP and the NHVR permit. Monitoring of timing of deliveries via GPS or other means such as gatekeeper records plus reporting any issues where they occur. SQE accompanying the first tower top section delivery, substation transformer delivery, blade delivery. Internal audit of outcomes against commitments in TMP.	Ongoing daily monitoring for the duration of OSOM deliveries. Review of delivery data.¹	EPC Contractor and OSOM transport provider – ongoing monitoring and correspondence to SQE to raise any issues SQE – review of daily data, accompanying first loads, develop monthly report and internal audits.	OSOM delivery data and correspondence as required. Load Accompaniment reports. Internal audit reports. Monthly OSOM delivery report.
Project vehicle monitoring	Condition B28	Monitoring to ensure that all heavy and light vehicles associated with the development are travelling to and from the site via Twelve Mile Road (west) and the approved site access point on Twelve Mile Road (unless the Secretary agrees otherwise).	Ongoing daily monitoring for the duration of the development. During weekly environmental inspections.	EPC Contractor. The proponent may also conduct monitoring in relation to vehicle movements through site inspection and audits.	Environmental inspection checklists. Contractor records. Internal audit reports.

Type of Monitoring	Condition Reference	Monitoring requirement and method	Timing / frequency	Responsibility	Reporting output and submission requirements
Traffic monitoring	Condition B33	Monitoring of the effectiveness of the measures within the TMP.	During weekly environmental inspections.	EPC Contractor. The proponent may also conduct monitoring in relation to traffic management through site inspection and audits.	Environmental inspection checklists. Internal audit report.

1. It is noted that due to the flexible approach to staggering load dispatch and the number of factors that could contribute to travel timing such as weather or congestion, any data captured would be used for the purpose of determining areas within the route that present a risk and opportunities for improvement, rather than "compliance" with travel times

Corrective and preventative measures

Where monitoring, inspections, audits or post-movement reviews identify non-compliances, incidents, near misses, or operational inefficiencies, corrective actions will be implemented commensurate with the nature and risk of the issue. Corrective actions may include adjustment of dispatch intervals, modification to load sequencing, additional escort or traffic control measures, targeted driver briefings, refinement of communication protocols with road work sites, or temporary suspension of movements where required to address safety or network performance concerns.

Preventative actions will also be identified to reduce the likelihood of recurrence. These may include updates to delivery scheduling procedures, revision of pre-start briefings and route-specific risk assessments, additional training for escort and transport personnel and enhanced coordination with relevant stakeholders.

All corrective and preventative actions will be documented and tracked to close-out under the adaptive management framework outlined in Section 8.2.2. Where actions require amendment to approved traffic management measures, consultation with TfNSW and DRC and approval of the Planning Secretary will occur prior to implementation.

8 Other

8.1 Stakeholder consultation summary

A number of stakeholders were consulted during the iterative development and preparation of this TMP. Details of the consultation are summarised in Table 8.1.

Table 8.1 Stakeholder consultation during preparation of the TMP

Stakeholder	Date	Consultation	Outcome / Response
Dubbo Regional Council	3 December 2021	Draft TMP emailed to DRC for review and comment.	DRC provided their comments on 22 March 2022.
	5 April 2022	A meeting was held between DRC and CWPR, to discuss the comments that DRC had provided on 22 March 2022.	Agreement was reached between DRC and CWP - all comments resolved. The Draft TMP was amended accordingly.
	6 April 2022	Email sent to DRC containing a summary of the meeting outcomes. A table identifying all DRC comments and CWPR responses was included.	No further response received from DRC.
	15 October 2025	Revised TMP v006 was emailed to DRC for their review and comment.	
	29 January 2026	Council provided written confirmation that they were satisfied with the contents of the Traffic Management Plan v006A	No further action until subsequent TMP submissions are required
Transport for NSW	12 May 2026	Council provided written confirmation that they were satisfied with the contents of the Traffic Management Plan v007A	No further action until subsequent TMP submissions are required
	December 2021	Draft TMP emailed to TfNSW for review and comment.	TfNSW provided their comments on 31 January 2022. The Draft TMP was amended to address the TfNSW comments.
	21 April 2022	A table identifying all TfNSW comments and CWPR responses was emailed to TfNSW.	No further response received from TfNSW.
	22 September 2023	Revised TMP v004 was emailed to TfNSW for their review and comment.	TfNSW provided comments on 3 November 2023.
	5 March 2024	Alignment workshop held at Parkes Office with GE, SQE and TfNSW	TMP was amended accordingly.
	17 April 2024	Follow up meeting held at Parkes Office with GE, SQE and TfNSW.	TfNSW provided further comments for TMP review.
	1 July 2024	Received letter from TfNSW outlining further comments.	TMP updated accordingly.
	29 July 2024	Email correspondence from TfNSW clarifying final comments for TMP review.	
	20 August 2024	Email correspondence from TfNSW clarifying final comments for TMP review.	

Stakeholder	Date	Consultation	Outcome / Response
	15 October 2025	Revised TMP v006 was emailed to TfNSW for their review and comment.	
	21 November 2025	Received letter from TfNSW outlining comments on updated TMP	
	1 December 2025	Online meeting with TfNSW to clarify comments	TMP updated accordingly.
	17 February 2026	Online meeting with TfNSW to clarify comments	TMP and OSOM Transport Management Plan updated accordingly.
	17 March 2026	Online meeting with TfNSW to discuss blade, transformer and switch room deliveries from South Australia	TMP to be updated for Transformer OSOM TMP, Blade OSOM TMP. Main body of TMP to discuss switch room deliveries from South Australia and NHVR permits to be provided to Renewable Developments TfNSW team.
	11 May 2026	Comments provided by TfNSW on Rev007A of the TMP	Squadron Energy has updated the TMP in accordance with TfNSW comments
	13 May 2026	Comments provided by TfNSW on Rev007B of the TMP	Squadron Energy has updated the TMP in accordance with TfNSW comments
	28 May 2026	Comments provided by TfNSW on OSOM Transport Management Plan – WTG Components (ARES, 2026)	The OSOM Transport Management Plan and this TMP have been updated accordingly
EnergyCo	20 August 2025	Coordination Kick-off Initial liaison meeting with EnergyCo's road upgrade team to establish a consultation framework. Project schedules were exchanged, and points of contact designated. EnergyCo shared its Port-to-REZ upgrade timeline, ensuring UWF was aware of works on state roads (including Hunter Expressway approaches) being handled by EnergyCo. This meeting opened a continuous dialogue to align OSOM route readiness.	
	17 September 2025	Progress Meeting Follow-up coordination with EnergyCo to review route preparation status. EnergyCo confirmed overhead line adjustments on the route were on track for completion by mid-December 2025, and that all major road upgrades for OSOM access (except the two intersections under Squadron Energy's scope) would be finished by early 2026. UWF's team presented the anticipated OSOM delivery schedule (targeting non-blade convoys in Q1 2026, blades by Q2 2026), which aligned with EnergyCo's	Adjustment to delivery schedule

Stakeholder	Date	Consultation	Outcome / Response
		timeline. Both parties agreed to continue meeting monthly.	
	26 November 2025	Route Readiness Update Joint review meeting with EnergyCo to finalise route preparation status. EnergyCo reported all overhead wiring adjustments along the haul route were completed by the end of Nov 2025, slightly ahead of schedule, and that the last Port-to-REZ road upgrade was on target for mid-February 2026. No new issues affecting the Hunter Expressway segment were identified. UWF confirmed our intended timeline for commencing OSOM convoys (pending DPHI approval of the early-delivery request). Both teams noted that coordination had been successful to date, with regular information exchange to continue	Adjustment to delivery schedule
	28 January 2026	A meeting was held with EnergyCo to provide updates on road intersection upgrades program for the Port of Newcastle to Renewable Energy Zone road network and coordination for timing of OSOM movements for non-blade and blade deliveries.	Adjustment to delivery schedule
	11 February 2026	A meeting was held with EnergyCo, UWF, GE Vernova and ARES to provide updates on road intersection upgrades for the Port of Newcastle to Renewable Energy Zone road network and coordination for timing of OSOM movements for non-blade and blade deliveries. (Meetings now being scheduled for fortnightly)	Adjustment to delivery schedule
	2 March 2026	An email was received from EnergyCo providing a status update on the completion of Port to REZ Road works	Adjustment to delivery schedule
	4 June 2026	An email was received from EnergyCo providing a status update on the completion of Port to REZ Road works	Adjustment to delivery schedule
School bus operator – Ogden's Coaches	20 August 2024	Email correspondence from TfNSW clarifying final comments for TMP review.	
	9 February 2022	Phone call to discuss the Project and the TMP. Email to provide a copy of the TMP.	Nil

8.2 Review and improvement

This TMP and its implementation will be reviewed at least every six months from commencement of construction including:

- client, site personnel and relevant agency comments
- environmental monitoring records
- complaints

- incident reports
- non-compliance reports
- changes in organisational structure
- changes in construction methodology
- changes in legislation and standards.

The effectiveness of the TGSs and site implementation will be assessed against relevant criteria. This will be reported monthly by the construction contractor to the Principal and during inspections, audit, incident management and compliance tracking. As appropriate, and in accordance with the EMS, reviews and updates may be made to the project risk register, objectives and targets of the TMP.

Specific triggers for TMP review and revision include:

- within three months of a submission of an audit report under condition C15 of Schedule 2 of the Development Consent
- prior to commencement of construction (per Planning Secretary Approval letter, Appendix E)
- prior to OSOM use of the new Goolma Road / Twelve Mile Road intersection (per Planning Secretary Approval letter, Appendix E)
- prior to commencing the wind farm Operations phase
- prior to commencing the wind farm Decommissioning phase.

8.2.1 Revisions to the Traffic Management Plan to address the High Risk OSOM movements

This TMP has been revised in response to TfNSW Development Services Renewables Team comments on Version 007A and Version 007B as it relates transformer and switch room OSOM movements. Version 007C of the TMP was produced following the submission of an additional Planning Secretary request under Condition B30 in relation to transformer and switch room OSOM deliveries prior to the completion of the Mitchell Highway and Goolma Road intersections (Appendix G).

Version 008 of this plan has been produced to include blade movements. In accordance with Condition B33 any further revisions to this TMP will be subject to consultation with TfNSW and DRC and will be developed to the satisfaction of the Planning Secretary. Squadron Energy acknowledge that this revision of the TMP, the closing out of consultation by DRC and TfNSW and the approval of this plan by the Planning Secretary does not allow for the delivery of WTG blades until any road upgrades required for the WTG blade deliveries have been assessed and evidence provided by TfNSW to confirm that the road upgrades being delivered and required for the blade deliveries are open to traffic and are safe to traverse in the interim until the practical completion is issued.

8.2.2 Review of TMP following approval of Planning Secretary Request and commencement of OSOM deliveries

The Uungula Wind Farm will be one of the first renewables projects to utilise the upgraded intersections associated with EnergyCo Port to REZ road upgrades for OSOM deliveries. Significant planning and consultation have occurred in preparation for these deliveries. Squadron Energy acknowledge that by nature of these upgrade works, some unidentified risks may remain.

As such, following the approval of Revision 006D of this TMP for Modification 3 and the approval of the Planning Secretary request under Condition B30 for the use of the Mitchell Highway/Goolma Road and Goolam Road / Twelve Mile Road intersections for non-blade OSOM movements prior to the completion of upgrade works, Squadron has implemented the following review mechanisms:

1. Transport and Traffic Liaison Group - as described in Section 6.6.1, a TTLG has been established. Any matters related to OSOM delivery performance, effectiveness of monitoring and management measures and any incident, complaint or non-compliance is reviewed and opportunities for improvement are implemented.
2. Where operational adjustments are identified as necessary, or where mitigation measures or monitoring outcomes indicate that refinements may be beneficial, Squadron Energy consults with the relevant road authority to agree an appropriate response. Agreed refinements are documented in writing with the relevant road authority and noted with DPHI. These occur through correspondence or meeting minutes to facilitate recording of changes and their timely implementation.

This adaptive management approach allows for practical and proportionate refinements to be implemented efficiently, without necessitating immediate formal revision of the overarching management documentation, unless otherwise required.

3. Squadron Energy provides a monthly to TfNSW, DRC and DPHI. The letter report includes a review of the following matters where relevant as it relates to non-blade WTG OSOM deliveries through the network, including the Mitchell Highway / Goolma Road intersection that is the subject of the Planning Secretary request:
 - Effectiveness of the mitigation measures applied to the deliveries, including those implemented as part of any conditional approval requirements.
 - Monitoring that was undertaken.
 - General performance of OSOM deliveries including any safety concerns and interactions with other projects.
 - Complaints, incidents or non-compliances.
 - Opportunities for improvement.
 - Update on timing of the completion of intersection upgrades.

Any stakeholder feedback on the monthly report would be addressed in consultation with the stakeholder and in accordance with the adaptive management approach described below.

The TMP would be updated in accordance with the requirements of Condition C2 (including review in the light of any incident that relates to OSOM deliveries). The TMP will also be updated where consultation with the relevant road authority or DPHI determines that a formal revision is warranted, noting that routine operational refinements as agreed with the relevant road authority may be implemented in accordance with the adaptive management approach.


Squadron Energy would provide sufficient time for stakeholder review where any TMP update is required and would provide notice to the relevant stakeholders that an update is to occur as soon as known.

9 References

The following references, guides and documents were used in the development of this TMP:

- ARES Group “Uungula Wind Farm OSOM Transport Management Plan Revision 7” June 2026
- Austroads “Guide to Road Design Part 3: Geometric Design (Edition 3.3)”, April 2020
- Austroads “Guide to Road Design Part 4: Intersections and Crossings – General”, 2017
- Austroads “Guide to Road Design Part 4A: Unsignalised and Signalised Intersections”, October 2017
- Austroads “Rural Road Design: A Guide to the Geometric Design of Rural Roads”, 2003
- CWP Renewables “Uungula Wind Farm: Environmental Management Strategy”, 2021
- CWP Renewables “Uungula Wind Farm – Amendment Report”, November 2020
- CWP Renewables “Uungula Wind Farm – Submissions Report”, November 2020
- CWP Renewables “Uungula Wind Farm (SSD-6687): Response to Request for Additional Information”, 22 January 2021
- NSW Centre for Road Safety “NSW Speed Zoning Guidelines (Version 4.0)”, 2011
- NSW Department of Planning, Industry and Environment “Development Consent for Application number SSD 6687”, 7 May 2021
- Relevant Austroads guides and TfNSW / RMS supplements
- Rex J Andrews “Transport Management Plan - Newcastle port to Uungula Windfarm REV08”, August 2024.
- RTA “Delineation Guidelines: Parts 1 to 19 & Appendices A & B”, assorted dates
- Samsa Consulting “Uungula Wind Farm Project: Transport Assessment”, April 2020
- Standards Australia “AS 1742.1 – 2003: Manual of uniform traffic control devices, Part 1: General introduction and index of signs”, 2003
- Standards Australia “AS 1742.3 – 2009: Manual of uniform traffic control devices, Part 3: Traffic control for works on roads”, 2009
- Standards Australia “AS 2890.1 – 2004: Parking Facilities, Part 1: Off-street car parking”, 2004
- Transport Management Centre “Road Occupancy Manual”, 14 May 2015
- Transport for NSW “Additional Access Conditions: Oversize and overmass heavy vehicles and loads”, October 2020
- Transport for NSW “Traffic Control at Work Sites, Technical Manual – Issue 6.0”, 14 September 2020


Appendix A Approved wind farm layout

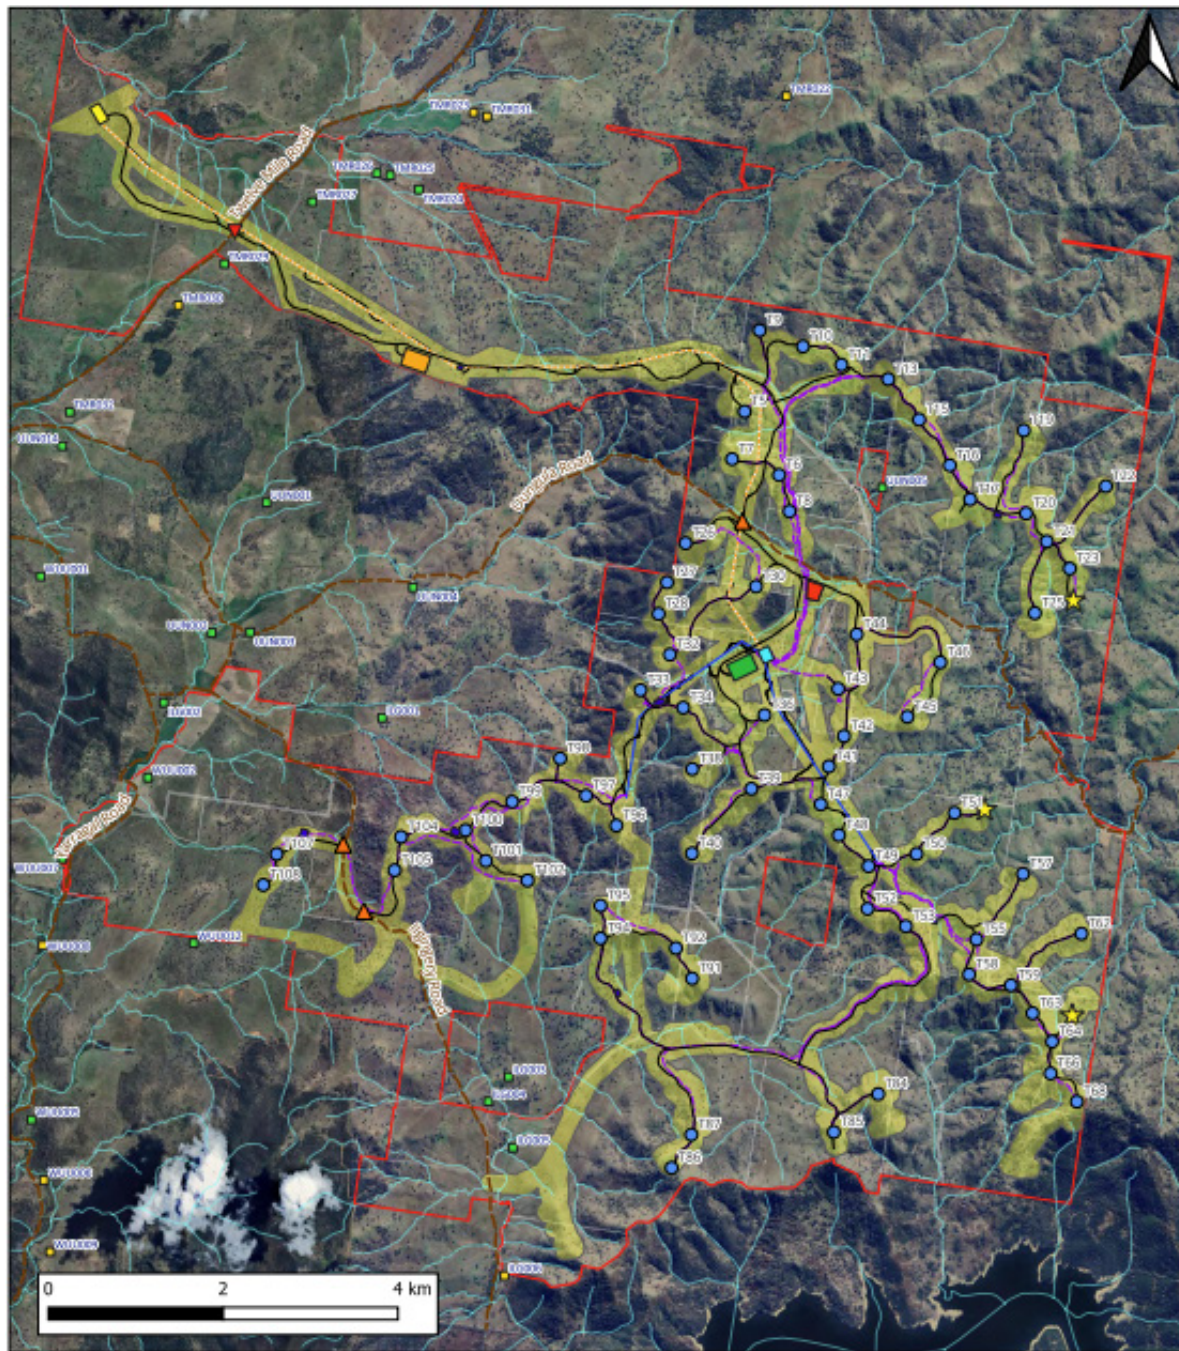

WTG (69)		Public Roads		Company	
Project Site Boundary		Waterways		SQUADRON ENERGY	
Development Corridor		Access tracks		SQUADRON ENERGY	
Proposed Powerlines		Primary site entrance (RHT)		Title	
Internal Overhead Line		Secondary Intersections		UUNGULA WIND FARM - FINAL LAYOUT PLAN	
Internal Underground Line		Permanent Metmast		Date	7/11/2023
Metmast Underground Line		Batch Plant		Projection	GDA94 Zn55
External Overhead Line		Collector Sub		Drawing No	UWF-02-FLP
Residences		Extra Work Space		Rev	2
Non-Associated Residence		Site Compound		Ver	A
Associated Residence		Switching Sub		Drawn By	A GORDJIN
		Temporary Construction Compound		Checked By	S KIDZIAK
				Sheet	1 OF 1
				Proj Code	UWF
				Size	A3

Appendix B OSOM transport route maps

Appendix B.1 OSOM Transport Route – Port of Newcastle to Site

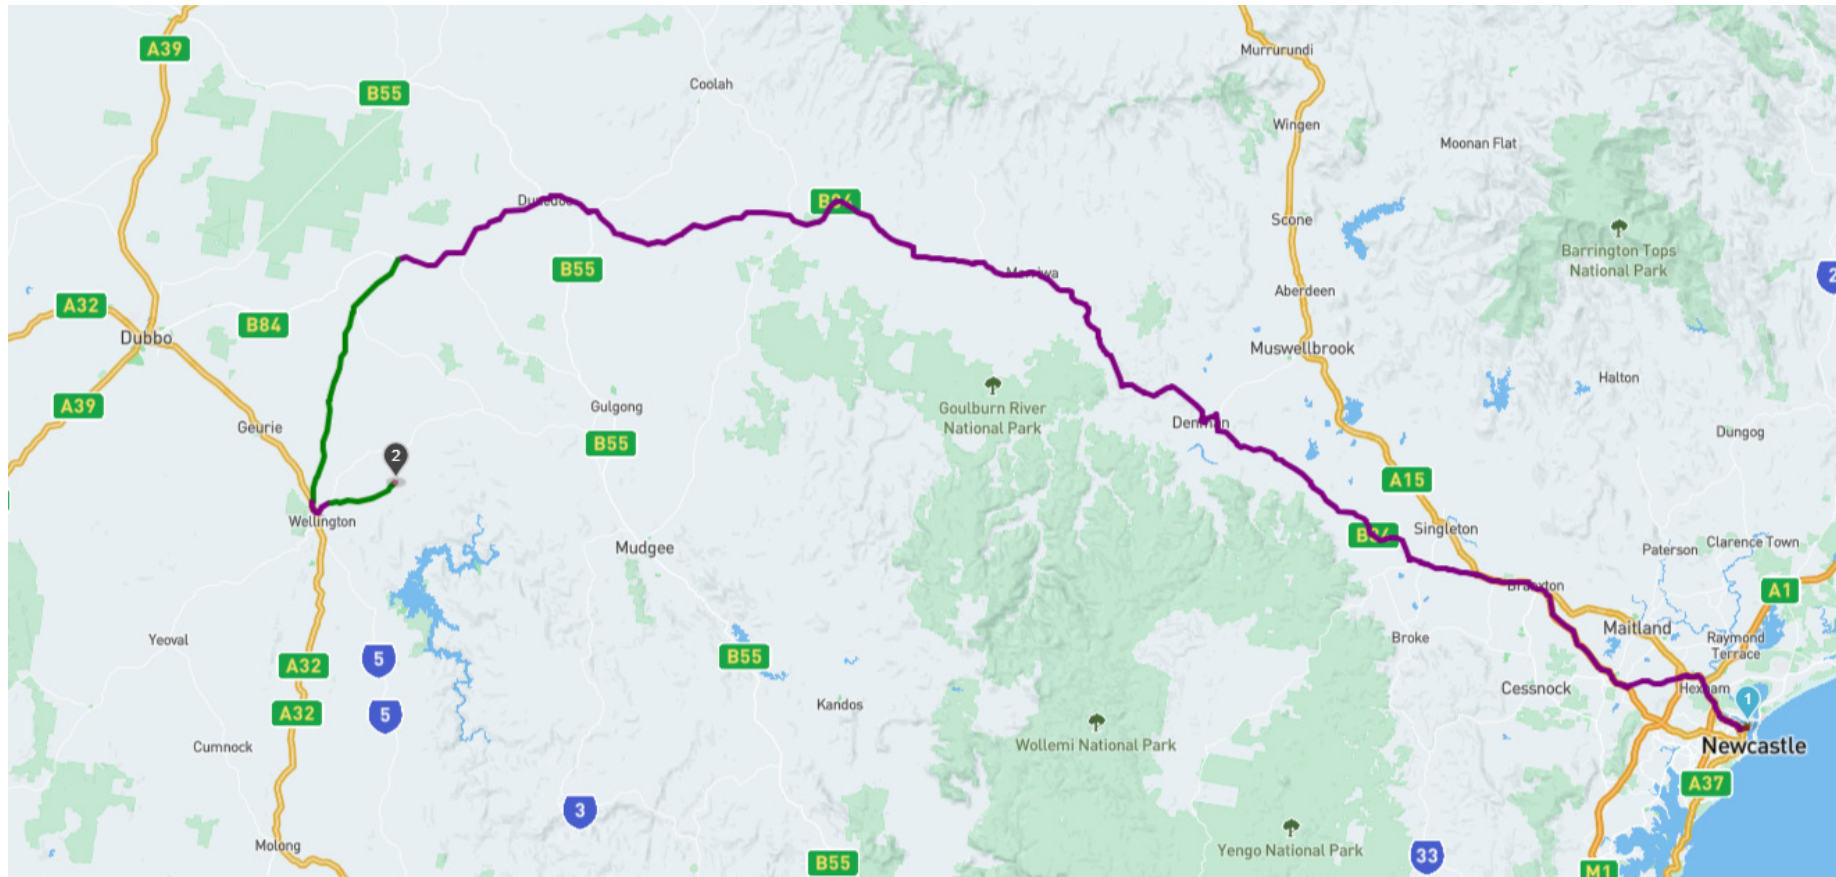


Transport Route: Newcastle Port to Uungula Wind Farm

Distance: 395 km

Via: Selwyn Street, George Street, Industrial Drive, Maitland Road, New England Highway, John Renshaw Drive, Hunter Expressway, New England Highway, Golden Highway, Saxa Rd, Mitchell Highway, Goolma Road, Twelve Mile Road.

Appendix B.2 Designated OSOM Transport Route – Golden Highway to Site

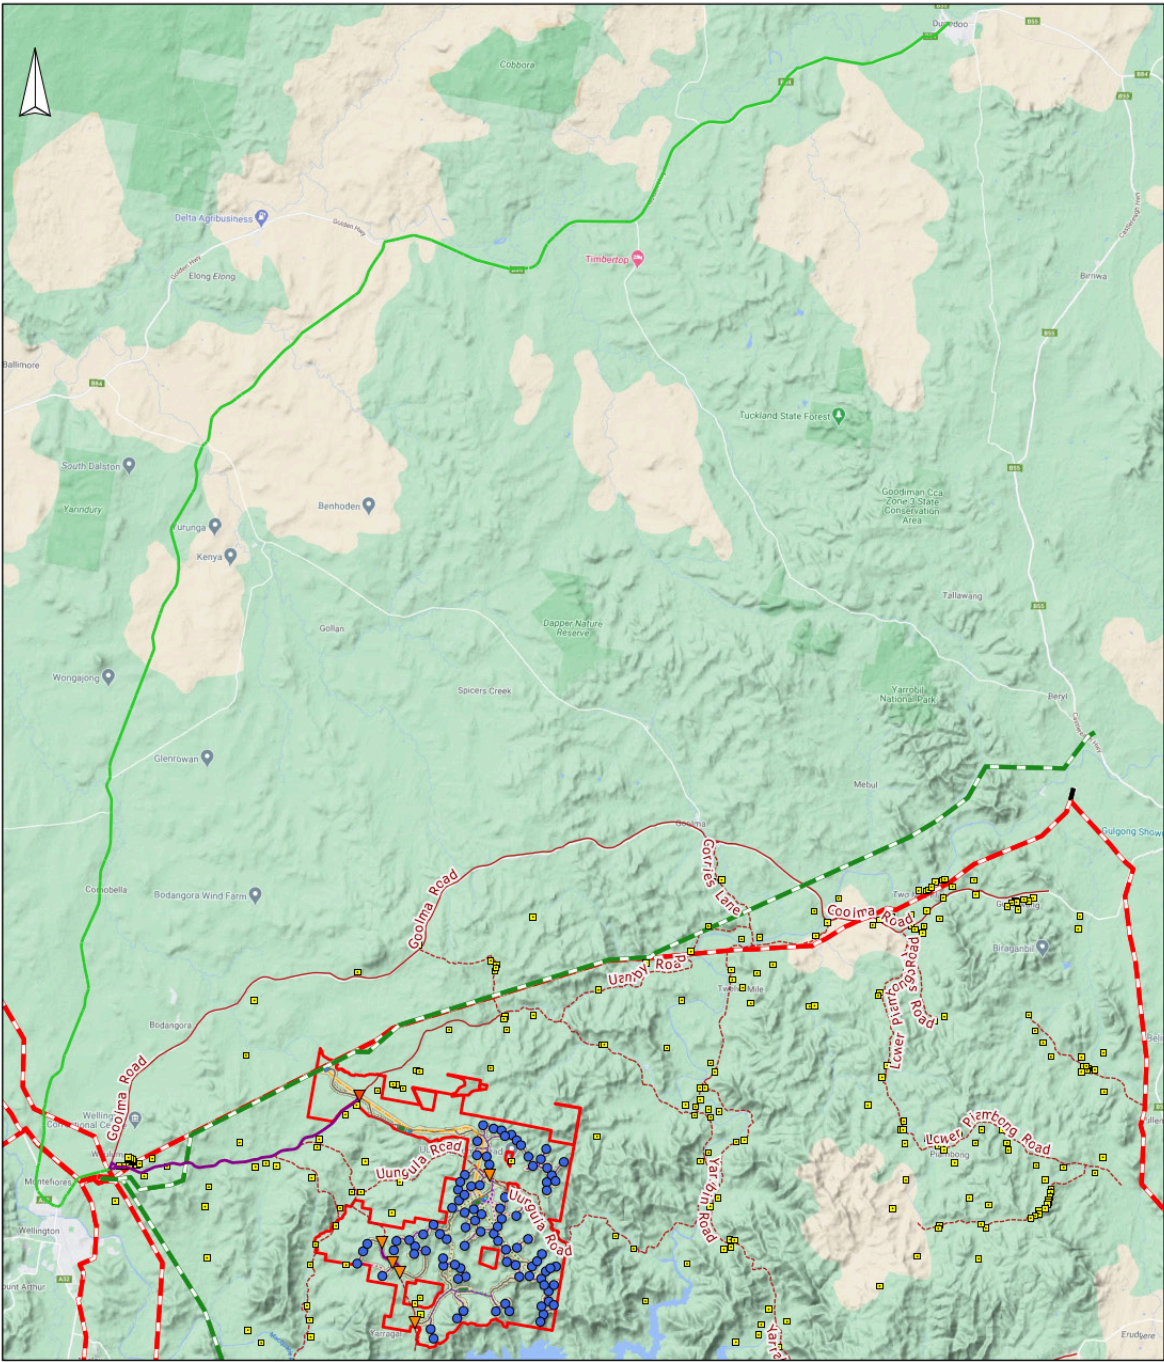

LEGEND		COMPANY				
Existing Roads: Existing Unsealed Road Existing Sealed Road Proposed Transport Route: Indicative OSOM Route Project Access Route Wind Farm Access tracks Primary Project Site entry Secondary intersections Residences Project Site Wind Turbine Generator Site Compound Substation Energy Storage Facility Existing powerlines: 132kV 330kV Proposed powerlines: Overhead (high voltage) U/G (med to low voltage) O/H (med to low voltage)		UUNGULA WIND FARM PTY LTD				
		TITLE				
		Transport Map 3				
SCALE BAR		DATE	SCALE	DWG NO	REV	VER
0 10 km		20/04/2022	1:200000	UWF-132	C	1
		DRAWN BY	CHECKED BY	SHEET	JOB NO	SIZE
		B KRONENBERG	M FLOWER	1 OF 1	110247	A3

Appendix C Additional compliance requirements

Condition	Condition wording	Commitment to compliance
Evidence of consultation		
A9	Where conditions of this consent require consultation with an identified party, the Applicant must: - consult with the relevant party prior to submitting the subject document to the Planning Secretary for approval; and - provide details of the consultation undertaken including: - the outcome of that consultation, matters resolved and unresolved; and - details of any disagreement remaining between the party consulted and the Applicant and how the Applicant has addressed the matters not resolved.	Details of consultation completed with an identified party are included in this Management Strategy/Plan/Program.
Compliance		
A13	The Applicant must ensure that all of its employees, contractors (and their sub-contractors) are made aware of, and are instructed to comply with, the conditions of this consent relevant to activities they carry out in respect of the development.	Employees, contractors, and sub-contractors will be made aware of, and are instructed to comply with the conditions of the consent, including the requirements of management plans and Strategies that are relevant to the works they carry out. This will be achieved through Project inductions, toolbox talks, and other training and awareness requirements detailed within the EMS.
Community consultative committee		
A20	The Applicant must operate a Community Consultative Committee (CCC) for the development in accordance with the Department's Community Consultative Committee Guidelines: State Significant Projects (2016), or its latest version.	A CCC was established for the Uungula Wind Farm in accordance with the Department's Guideline. Minutes of the CCC meetings are publicly available via the Project website, at: http://cwprenewables.com/our-projects/uungula-wind-farm
Revision of strategies, plans and programs		
C2	The Applicant must: - update the strategies, plans or programs required under this consent to the satisfaction of the Planning Secretary prior to carrying out any upgrading or decommissioning activities on site; and - review and, if necessary, revise the strategies, plans or programs required under this consent to the satisfaction of the Planning Secretary within 3 months of the: - submission of an incident report under condition C10 of Schedule 2; - submission of an audit report under condition C15 of Schedule 2; or - any modification to the conditions of this consent.	The Proponent will ensure that management strategies, plans, and programs will be reviewed and updated in accordance with the requirements of this Condition. If a Strategy, Plan or Program is updated, then the Proponent will comply with the requirements of Condition C3 regarding approval.

Condition	Condition wording	Commitment to compliance
Staging, combining and updating strategies, plans or programs		
C3	With the approval of the Planning Secretary, the Applicant may: • prepare and submit any strategy, plan or program required by this consent on a staged basis (if a clear description is provided as to the specific stage and scope of the development to which the strategy, plan or program applies, the relationship of the stage to any future stages and the trigger for updating the strategy, plan or program) • combine any strategy, plan or program required by this consent (if a clear relationship is demonstrated between the strategies, plans or programs that are proposed to be combined) • update any strategy, plan or program required by this consent (to ensure the strategies, plans and programs required under this consent are updated on a regular basis and incorporate additional measures or amendments to improve the environmental performance of the development).	The Project will be developed in two stages: • Stage 1: Wind Farm and associated infrastructure with the exception of the 'Battery Storage Facility'. • Stage 2: Battery Storage Facility. The Planning Secretary has agreed that the Fire Hazard Analysis (condition B38) and Fire Safety Study (condition B39) are only required for Stage 2. All other Strategies, Plans and Programs will be prepared and submitted for Stage 1, and then updated for Stage 2 where required. Updated Strategies, Plans and Programs will be submitted to the Planning Secretary for approval in accordance with Condition C3(c).
C4	If the Planning Secretary agrees, a strategy, plan or program may be staged or updated without consultation being undertaken with all parties required to be consulted in the relevant condition in this consent	The Proponent will stage or update strategies, plans or programs in consultation with the relevant identified party, unless the Secretary has agreed that the consultation is not required.
C5	If approved by the Planning Secretary, updated strategies, plans or programs supersede the previous versions of them and must be implemented in accordance with the condition that requires the strategy, plan or program.	Updated strategies, plans and programs will supersede the previous versions of them and will be implemented in accordance with the relevant condition. Also, the plan will be updated on the project website in accordance with Condition C16.
C6	If the Planning Secretary agrees, a strategy, plan or program may be staged without addressing particular requirements of the relevant condition of this consent if those requirements are not applicable to the particular stage.	The Project will be developed in two stages: • Stage 1: Wind Farm and associated infrastructure with the exception of the 'Battery Storage Facility'. • Stage 2: Battery Storage Facility. The Planning Secretary has agreed that the Fire Hazard Analysis (condition B38) and Fire Safety Study (condition B39) are only required for Stage 2. All other strategies, plans and programs will be prepared and submitted for Stage 1, and then updated for Stage 2 where required.

Condition	Condition wording	Commitment to compliance
Notification of Department		
C7	Prior to commencing the construction, operations, upgrading or decommissioning of the development or the cessation of operations, the Applicant must notify the Department in writing via the Major Projects website portal of the date of commencement, or cessation, of the relevant phase. If any of these phases of the development are to be staged, then the Applicant must notify the Department in writing prior to commencing the relevant stage, and clearly identify the development that would be carried out during the relevant stage.	Prior to commencing the construction, operations, upgrading or decommissioning of the development or the cessation of operations, the Applicant will notify the Department in writing via the Major Projects website portal of the date of commencement, or cessation, of the relevant phase. If any of these phases of the development are to be staged, then the Applicant will notify the Department in writing prior to commencing the relevant stage, and clearly identify the development that would be carried out during the relevant stage.
Final layout plans		
C8	Prior to commencing construction, the Applicant must submit detailed plans of the final layout of the development to the Department via the Major Projects website, including: • details on siting of wind turbines, including micro-siting of any wind turbines and/or ancillary infrastructure (including wind monitoring masts) • the GPS coordinates of the wind turbines • showing comparison to the approved layout. The Applicant must ensure that the development is constructed in accordance with the Final Layout Plans.	Detailed plans of the final layout of the development will be submitted to the Department via the Major Projects website, prior to the commencement of construction, in accordance with this Condition.
Work as executed		
C9	Prior to commencing operations or following the upgrades of any wind turbines or ancillary infrastructure, the Applicant must submit work as executed plans of the development and showing comparison to the final layout plans to the Planning Secretary, via the Major Projects website.	Work As Executed Plans will be submitted to the Planning Secretary prior to commencing operations or following the upgrades of any wind turbines or ancillary infrastructure. Note: The Work as Executed Plans can only be produced upon completion of construction of the development.
Incident notification		
C10	The Department must be notified via the Major Projects website portal immediately after the Applicant becomes aware of an incident. The notification must identify the development (including the development application number and the name of the development if it has one) and set out the location and nature of the incident. Subsequent notification requirements must be given, and reports submitted in accordance with the requirements set out in Appendix 9.	If the Applicant becomes aware of an Incident, the Department will be notified in writing via the Major Projects portal as soon as practicable. The requirements of Appendix 9 '<i>Incident Notification and Reporting Requirements</i>' are listed at the bottom of this Table. An Incident is defined as: <i>An occurrence or set of circumstances that causes or threatens to cause material harm and which may or may not be or cause a non-compliance.</i>
Non-compliance notification		
C11	The Planning Secretary must be notified in writing via the Major Projects website within seven days after the Applicant becomes aware of any non-compliance.	The Proponent will submit a written notification to the Department via the Major Projects website, within seven days of becoming aware of any non-compliance. A non-compliance is defined as: <i>An occurrence, set of circumstances or development that is a breach of this consent.</i>

Condition	Condition wording	Commitment to compliance
C12	A non-compliance notification must identify the development and the application number for it, set out the condition of consent that the development is non-compliant with, the way in which it does not comply and the reasons for the non-compliance (if known) and what actions have been, or will be, undertaken to address the non-compliance.	Any non-compliance notification submitted to the Department under Condition C11 will address the requirements of Condition C12.
C13	A non-compliance which has been notified as an incident does not need to also be notified as a noncompliance	The Proponent notes that a non-compliance does not need to be notified to the Department if it has already been notified as an Incident.
Independent environmental audit		
C15	Independent Audits of the development must be conducted and carried out at the frequency described and in accordance with the Independent Audit Post Approval Requirements (2020), unless otherwise agreed or directed by the Planning Secretary.	Unless otherwise agreed or directed by the Planning Secretary, an Independent Environmental Audit will be conducted in accordance with the timeframes nominated in the PAR (2020), being: • within the 12 weeks of the commencement of construction • during construction, at intervals no greater than 6 months from the date of the initial audit • within 6 months of commencement of operations • at intervals no greater than 3 years from the initial operational audit.
Access to information		
C16	The Applicant must: a) make the following information publicly available on its website as relevant to the stage of the development: i) the EIS; ii) the final layout plans for the development; iii) current statutory approvals for the development; iv) approved strategies, plans or programs required under the conditions of this consent; v) the proposed staging plans for the development if the construction, operation and/or decommissioning of the development is to be staged; vi) a comprehensive summary of the monitoring results of the development, which have been reported in accordance with the various plans and programs approved under the conditions of this consent; vii) a complaints register, which is to be updated on a monthly basis; viii) minutes of CCC meetings; ix) the annual Statement of Compliance with the EPL; x) any independent environmental audit, and the Applicant's response to the recommendations in any audit; and xi) any other matter required by the Planning Secretary; and xii) keep this information up to date	The Proponent will make this information available on the website, including Management Strategies, Plans and Programs per item (iv).

Condition	Condition wording	Commitment to compliance
Incident notification and reporting requirements		
APPENDIX 9	1. A written incident notification addressing the requirements set out below must be submitted to the Planning Secretary via the Major Projects website within seven days after the Applicant becomes aware of an incident. Notification is required to be given under this condition even if the Applicant fails to give the notification required under condition C10 of Schedule 2 or, having given such notification, subsequently forms the view that an incident has not occurred. 2. Written notification of an incident must: a. identify the development and application number b. provide details of the incident (date, time, location, a brief description of what occurred and why it is classified as an incident) c. identify how the incident was detected d. identify when the applicant became aware of the incident e. identify any actual or potential non-compliance with conditions of consent f. describe what immediate steps were taken in relation to the incident g. identify further action(s) that will be taken in relation to the incident h. identify a project contact for further communication regarding the incident 3. Within 30 days of the date on which the incident occurred or as otherwise agreed to by the Planning Secretary, the Applicant must provide the Planning Secretary and any relevant public authorities (as determined by the Planning Secretary) with a detailed report on the incident addressing all requirements below, and such further reports as may be requested. 4. The Incident Report must include: a. a summary of the incident b. outcomes of an incident investigation, including identification of the cause of the incident c. details of the corrective and preventative actions that have been, or will be, implemented to address the incident and prevent recurrence d. details of any communication with other stakeholders regarding the incident.	This information will be included in any written Incident Notification that is submitted to the Department in accordance with Condition C10.

Appendix D WTG OSOM transport management plan



UUNGULA WIND FARM

OSOM Transport Management
Plan

Date: March 2026
Client: GE Vernova
Type: TMP
Rev: 7

Table of Contents

01

Overview

7

01.1

Scope of TMP

8

01.2

Port of Import.....

8

01.3

Site

8

01.4

Project Equipment

10

01.5

Project Timing

12

01.6

Daily Schedule

13

02

Route 1 - Blades.....

17

03

Route 2 - All Other Components.....

73

04

HSEQ

99

04.1

Health, Safety and Environment

100

04.2

Quality

101

04.3

Breakdown Contingency Plan

102

04.4

Night Time Travel.....

104

Revision History

Revision	Date	Details	Prepared	Checked	Approved
0	12/02/2024	First issue	ICW	ICW	JJM
1	03/07/2025	Updated route via NICB	ICW	RV	JJM
2	03/10/2025	Updated to reflect TfNSW comments	ICW	DJ	JJM
3	27/10/2025	Updated TGS reference and o/all dimensions	ICW	SS	JJM
4	03/12/2025	Updated to reflect TfNSW comments, removed Route 1B	ICW	SS	JJM
5	15/12/2025	Updated to reflect additional TfNSW comments	ICW	SS	JJM
6	30/03/2026	EnergyCo P2REZ designs added to pinch points, added rest stop assessments	ICW	SS	JJM
7	03/06/2026	Updated to reflect additional TfNSW comments	ICW	SS	JJM

Disclaimer

This report has been prepared for advisory purposes only. Information provided within the report is based on data provided by the Client as well as publicly available information and, to the best of ARES Project Services Pty Ltd's knowledge and experience, is accurate at the time of publication. All proposed routes, methodologies and schedules described in this report are subject to approval and issue of permits from the relevant stakeholders. Transport equipment is based on ARES Project Services Pty Ltd vehicles and trailers, and swept path analysis results may differ if using equipment by third parties.

ARES Project Services Pty Ltd accepts no responsibility or liability for the use of this report by any third party. The disclosure or distribution of this report to third parties is not permitted unless written approval is granted by ARES Project Services Pty Ltd.

Introduction

Uungula Wind Farm is a renewable energy development located in New South Wales currently under construction. When complete, the wind farm will have a total of 69 GE wind turbine generators producing an output of 414MW.

The project is located approximately 14km east of the town of Wellington, in the Dubbo region of NSW. It is situated within the Central-West Orana Renewable Energy Zone (REZ) and will tap into the 330kV transmission network.

ARES have been appointed by our client, GE Vernova, to transport oversize overmass (OSOM) wind turbine components from the Port of Newcastle to site. This Transport Management Plan (TMP) details the routes, methodology, resources and procedures we will use to safely deliver these components.

This TMP is designed for those involved in the project that have a limited knowledge of transportation, including a comprehensive outline of the routes and actions required to achieve delivery.

Murra Warra WF

Murra Warra Stage 1 components had to be transported over 250km from the Port of Portland to site. Cargo included 5.8m diameter towers such as these pictured.

01

Overview

Project Overview

The Uungula Wind Farm is a renewable energy development currently under construction in the Central West Orana region of NSW.

Scope of TMP

Uungula Wind Farm is located approximately 14km east of the town of Wellington in NSW.

ARES has been tasked with transporting OSOM wind turbine components from the Port of Import (Newcastle) to the construction site. The scope of this TMP will include all roads on the public road network, with some discussion on Port storage as well as general conditions within the construction site.

ARES physically drove the route in June 2025. The aim of the drive was to visually verify the results of an initial desktop study, take physical measurements and obtain drone footage at pinch points where the existing aerial imagery from sources such as Google and Nearmaps was of insufficient quality. This data then fed into our swept path analysis.

Port of Import

The Port of Newcastle serves as a vital import/export hub into much of northern and central-west NSW. Much of its operation is driven by coal exports via Kooragang Island. However in recent years the port has invested heavily in expanding and diversifying its capabilities to handle a variety of other cargoes and ships.

The primary berth for break bulk cargo is Mayfield Berth 4, which has a large storage area (~120,000sqm) adjacent to the berth. Cargo from ships can be discharged directly into storage. This berth has hosted

a number of wind projects recently, including Rye Park, Bodangora and Sapphire Wind Farms, and has proven capacity to process wind turbine cargo.

Newcastle Port has excellent connections to both road and rail. For heavy vehicle traffic, the primary route out of the port is via Industrial Drive and then Pacific Hwy. Curfews are in place for the Newcastle Metro area which have to be observed when using heavy vehicles.

Site

The project construction site is accessed via Twelve Mile Rd, with the turn-off approximately 17km east of Wellington. The terrain on site is generally steep as the WTGs are mainly located along ridgelines, and site assist vehicles or block trucks will most likely be required.

Twelve Mile Rd itself has been upgraded by the project's civil contractor. These upgrades will be complete by the time of commencement of transport.

Site roads will be newly constructed and will be designed to accommodate the volume and axle loading of the largest and heaviest components (nacelle/towers), as well as the turning circle and swept path of the longest components (blades).

Cargo Dimensions

Component	Qty	Length (m)	Width (m)	Height (m)	Weight (t)
Nacelle	69	13.4	4.8	4.2	96.0
Drivetrain	69	7.4	3.3	3.2	81.5
Hub	69	4.1	4.5	3.9	50.0
Blade	207	80.5	4.2	4.5	35.0
Tower Base	69	9.8	5.5	5.5	77.6
Tower Mid E	69	12.9	5.0	5.0	69.2
Tower Mid D	69	16.0	5.0	5.0	73.7
Tower Mid C	69	19.3	4.6	4.6	78.4
Tower Mid B	69	22.7	4.3	4.3	78.0
Tower Mid A	69	29.1	4.3	4.3	73.6
Tower Top	69	35.9	4.3	4.3	64.8

Overall Dimensions

Component	Equipment	O/A Length (m)	O/A Width (m)	O/A Height (m)	O/A Weight (t)
Nacelle	PM PM 10R8	43.61	4.8	5.30	162.5
Drivetrain	PM 2R8 5R8	26.04	4.27	4.03	119.0
Hub	PM 5R8	21.63	4.27	4.80	81.5
Blade	PM 2R8 3R8 (Blade)	93.25	4.2	5.80	82.5
Tower Base	PM 2R8 5R8	25.40	5.5	5.78	119.1
Tower Mid E	PM 5R8	22.86	5.0	5.77	104.7
Tower Mid D	PM 2R8 5R8	29.66	5.0	5.61	115.2
Tower Mid C	PM 2R8 5R8	32.48	4.8	5.46	119.9
Tower Mid B	PM 10R8	33.28	4.3	5.46	144.5
Tower Mid A	(PM) PM 10R8 EXT	(50.57) 39.07	4.3	5.42	162.1
Tower Top	PM 2R8 3R8 Jinker	44.28	4.3	5.16	95.6

The deliveries deemed as “High Risk OSOM Moves” are the blades and tower sections highlighted in yellow above due to their overall length exceeding 40m or overall height exceeding 5.2m and coming within 200mm of an overhead structure(s).

Project Equipment

Oversize and Overmass cargo requires specialized trailers for transport.




All loads will be transported using a prime mover(s), standard low loaders, extendable widening low loaders, jinker trailers and extendable modular platforms as shown in the schematic on the opposite page.

All loads will be escorted by pilot and police escort vehicles as per the TfNSW pilot matrix. Two loads (nacelle and Mid A Tower) require pull trucks which will be attached the entire journey from Port to site. The Mid A's pull truck triggers the requirement of a police escort (length >45m). Ares will re-evaluate the need for a pull truck for this load after 4 weeks of deliveries. Permits will be submitted for a combination both with and without the pull truck.

Component	Pilot Vehicles	Police Vehicles	Police w/ Pull Truck
Nacelle (inc. Pull Truck)	3	0	0
Drivetrain	2	0	0
Hub	2	0	0
Blade	4	2	2
Tower Base	2	0	0
Tower Mid E	2	0	0
Tower Mid D	2	0	0
Tower Mid C	2	0	0
Tower Mid B	2	0	0
Tower Mid A	4	0	1
Tower Top	4	0	1*

*pull truck not required due to low gross combination mass

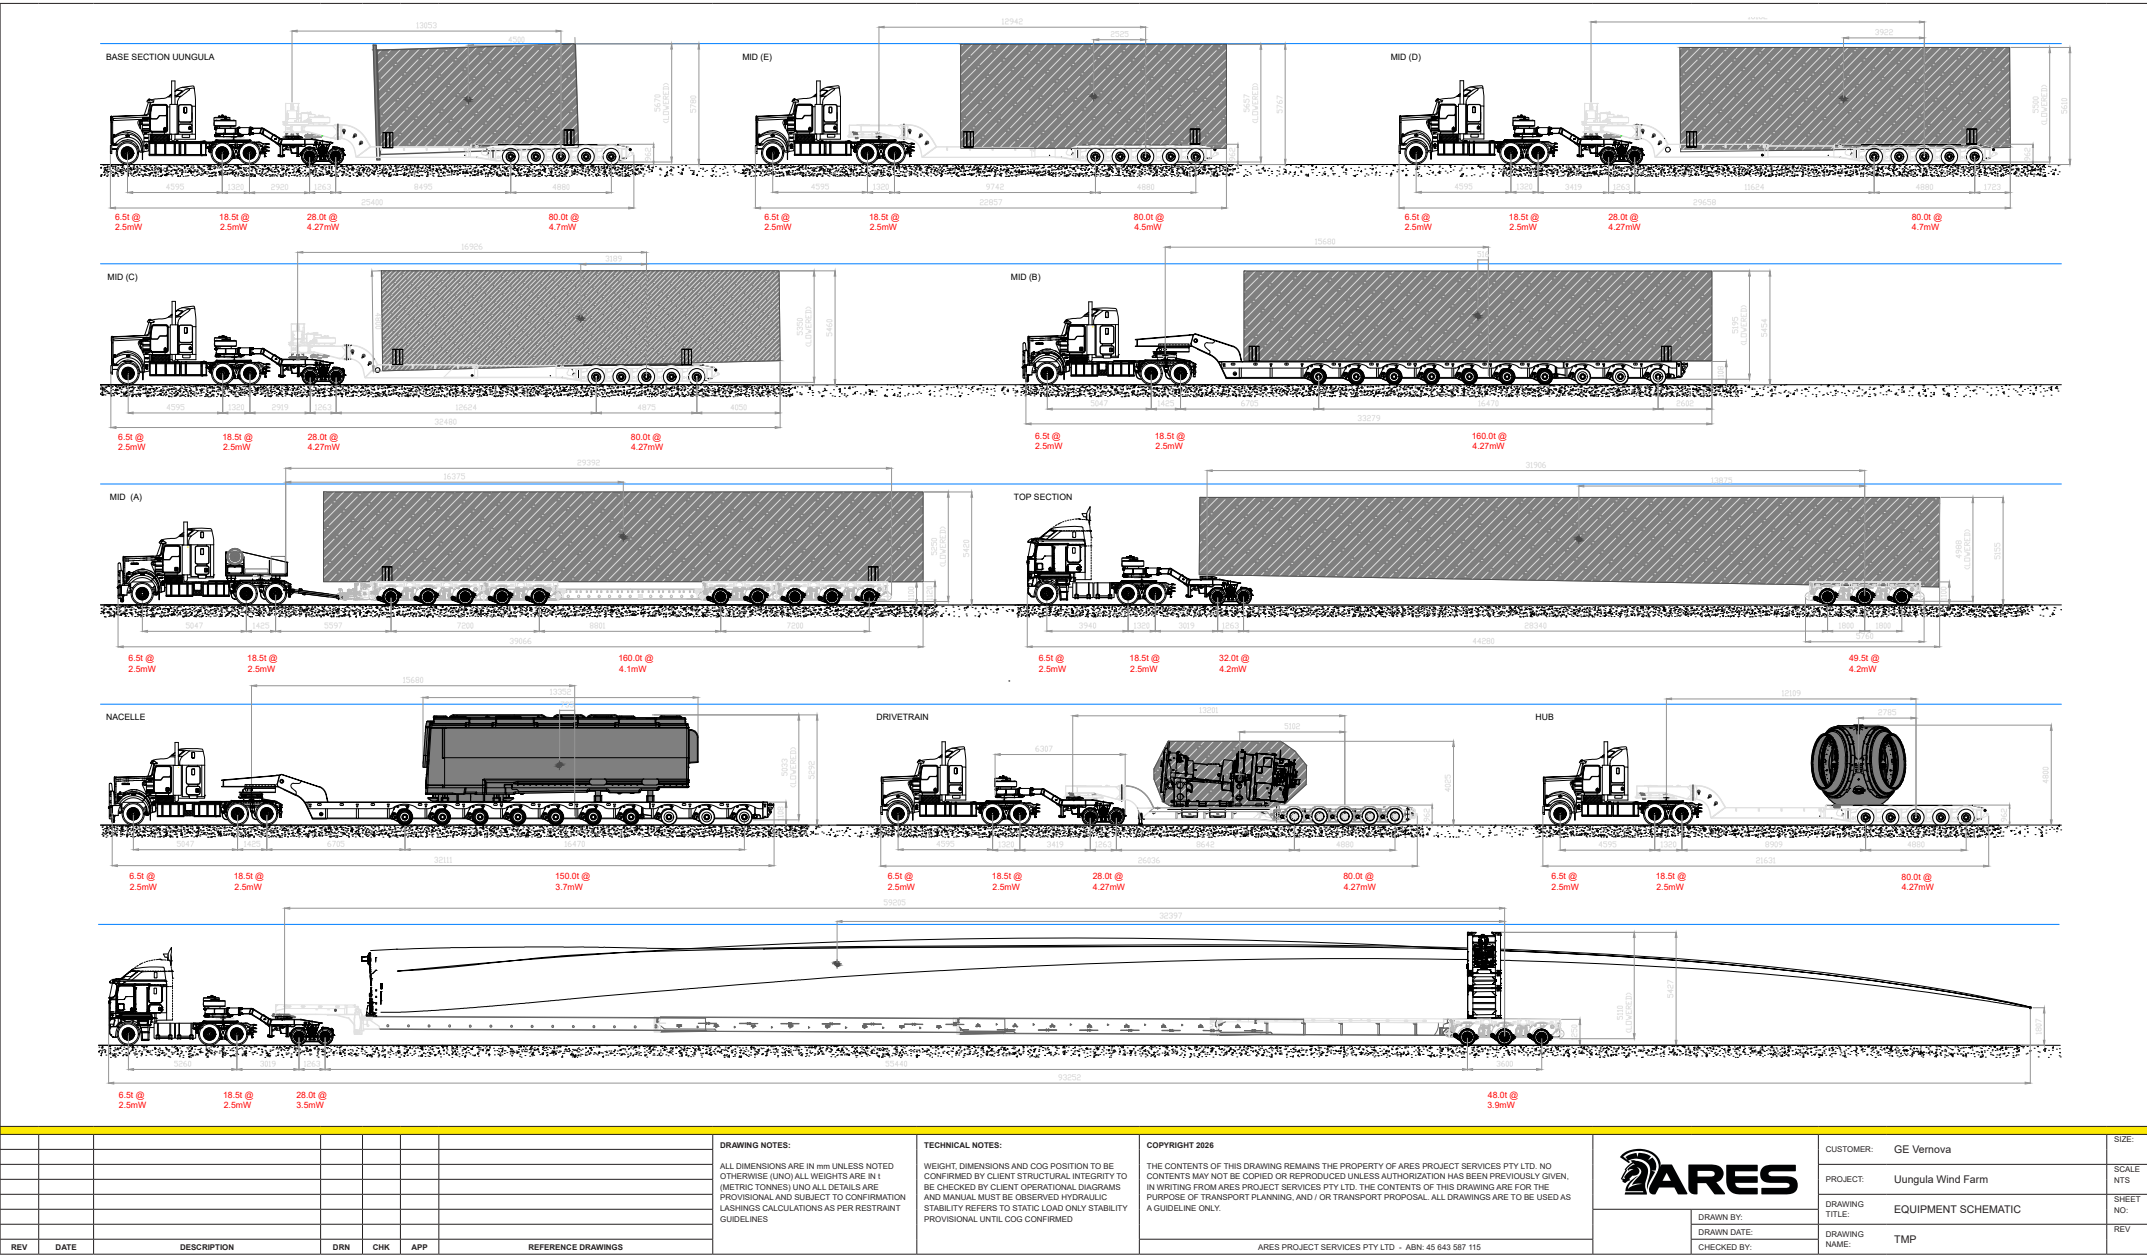



Project Timing

Uungula Wind Farm has commenced construction, with wind turbine component deliveries commencing in Q2 2026. Please note, this delivery schedule is subject to change and should be treated as indicative at this stage.

The proposed delivery run rate is 2 complete turbines per week. We anticipate total duration of OSOM transport to be approximately **9 months**.

With 13 major OSOM components expected per turbine, this would mean a total of up to **26 oversized deliveries per week** or **4-5 deliveries per day** to site, spread over six days (Mon-Sat).

The proposed weekly delivery schedule is shown in the table below (subject to change due to resourcing, operational and permit requirements).

Component	Mon	Tue	Wed	Thu	Fri	Sat
Nacelle			●			●
Drivetrain	●			●		
Hub		●			●	
Blades	●	●	●	●	●	●
Tower Base	●			●		
Tower Mid E	●			●		
Tower Mid D	●			●		
Tower Mid C		●			●	
Tower Mid B		●			●	
Tower Mid A			●			●
Tower Top			●			●

Daily Schedule

A proposed journey plan is provided for a single day's deliveries to site - Monday is used as an example with 1x blade, 3x towers and 1x drivetrain.

Blades

Due to their length and risk profile, we propose that blades are transported through the night via a night time travel exemption.

Time	Location	Distance
21:30	Depart Mayfield 4	
02:30	Willy Wally (rest break)	218 km
03:00	Depart Willy Wally	-
07:30	Site Entrance	177 km

Tower Sections and Nacelle

Towers and the nacelle will depart Newcastle during the early morning to clear the metropolitan area. They may be required to pull up at Warkworth and wait for sunrise before continuing (subject to TfNSW/NSW Police advice).

Tower 1

Time	Location	Distance
01:30	Depart Mayfield 4	
04:30	Warkworth (rest stop)	98 km
06:30	Depart Warkworth	
07:30	Hollydeen Rest Area	47 km
09:30	Depart Hollydeen	
14:00	Site Entrance	250 km

Tower 2

Time	Location	Distance
02:00	Depart Mayfield 4	
05:00	Warkworth (rest stop)	98 km
07:00	Depart Warkworth	
08:00	Hollydeen Rest Area	47 km
10:00	Depart Hollydeen	

Time	Location	Distance
14:30	Site Entrance	250 km

Tower 3

Time	Location	Distance
02:30	Depart Mayfield 4	
05:30	Warkworth (rest stop)	98 km
07:30	Depart Warkworth	
08:30	Hollydeen Rest Area	47 km
10:30	Depart Hollydeen	
13:00	Dunedoo (layover)	146 km
08:30 (+1)	Depart Dunedoo	
10:30 (+1)	Site Entrance	104 km

These times will need to be adjusted according to sunrise time variations throughout the course of the year.

Other Components

All other components will depart Newcastle after 09:00 and travel during daylight hours.

Time	Location	Distance
09:00	Depart Mayfield 4	
12:00	Hollydeen Rest Area	145 km
12:30	Depart Hollydeen	
15:30	Dunedoo (layover)	146 km
09:00 (+1)	Depart Dunedoo	
11:00 (+1)	Site Entrance	104 km

Notes:

- Departure times subject to TfNSW and NSW Police approval.
- Return journey to be reverse of delivery (subject to permits and approvals)
- Times are indicative only and may change depending on traffic conditions and operational considerations.

Newcastle to Uungula WF

General Route Notes

Road Quality

The transport routes will be primarily along state highways (Golden Hwy), which are generally designed to a higher specification and able to handle heavier and higher volumes of traffic. The route utilises the NSW EnergyCo 'Port to REZ' route to Central West Orana.

The entire route is paved up to Twelve Mile Rd.

Rest Stops

There are numerous truck rest areas along the Golden Highway which are suitable for rest breaks and layovers if necessary - refer to "Rest Stop" section.

Overhead Structures

All components will take the same route, with the only difference between Routes 1 and 2 being a number of contraflow movements required for blades on Route 1. The route has a height limit of 5.8m at Denman Bridge, which will require some loads to lower prior to crossing the bridge (refer to Pinch Point 28). There is an additional height restriction on this route at the Golden Hwy overpass at Mount Thorley which, while listed at 5.51m, has been physically measured by ARES at 6.1m in the westbound lane. This will not pose any issues as all loads have a travel height of 5.8m or less.

Overhead Power Lines

In general, a travel height below around 5.5m is not an issue with respect to power lines. Loads above 4.6m travel height will require a high load permit from the power authorities prior to travel.

The route traverses through both Ausgrid and Essential Energy distribution networks. High load permits have been obtained from both authorities to travel.

Bridges and Culverts

Structures on state highways are generally not a concern as they will be designed to handle heavy vehicle loads. The route also uses the official 'Port to REZ' route from Newcastle to Central West Orana REZ up to Saxa Rd, Elong Elong which was selected with high volume OSOM traffic in mind. Transport for NSW will ultimately confirm the suitability of structures on state roads during the permitting process.

Closer to site the route uses Dubbo Regional Council (DRC) roads. Any structures on these sections of road will need to be assessed by DRC.

Rail Crossings

There are 4 rail level crossings along the route - Selwyn St, Golden Hwy Denman, Golden Hwy Dunedoo and Saxa Rd. Permissions will be required from rail authorities to travel through these crossings. Blades will require a Track Protection Officer (TPO) to accompany them across the rail crossings, and the top tower section will need a TPO to cross at Dunedoo. Refer to the crossing pinch points for specific requirements at each.

Roadworks

There are a number of road upgrade projects planned along the route which may affect transport of components, depending on timing.

It is recommended that close liaison with TfNSW is maintained throughout the project to keep abreast of



Above: Central West Orana 'Port to REZ' upgrade scope. (Source: Transport for NSW)

any developments on the following projects:

- Hexham Straight Upgrade project
- Rankin Park to Jesmond NICB extension project
- M1 Raymond Terrace Extension project

The CWO Port to REZ upgrades will be completed by EnergyCo prior to blade deliveries. A consistency check of the upgraded intersections has been performed as part of this OSOM TMP.

Approvals

Modifications to NSW State Roads will require a Works Authorisation Deed (WAD) signed between the project developer and Transport for NSW (TfNSW). Designs will need to be done by a pre-approved engineering consultant and signed off by TfNSW prior to construction.

Transport permits will need to be obtained from NHVR prior to travel. Third party permits include overhead authorities and rail authorities.



Above: Denman Bridge - 5.8m clearance.

Below: Tarro Interchange overpass - 6.2m clearance.



02


Route 1 - Blades

Blade Route

ROUTE 1

Blades via John Renshaw Dr

NHVR Route ID: 2M4VT-9 v7

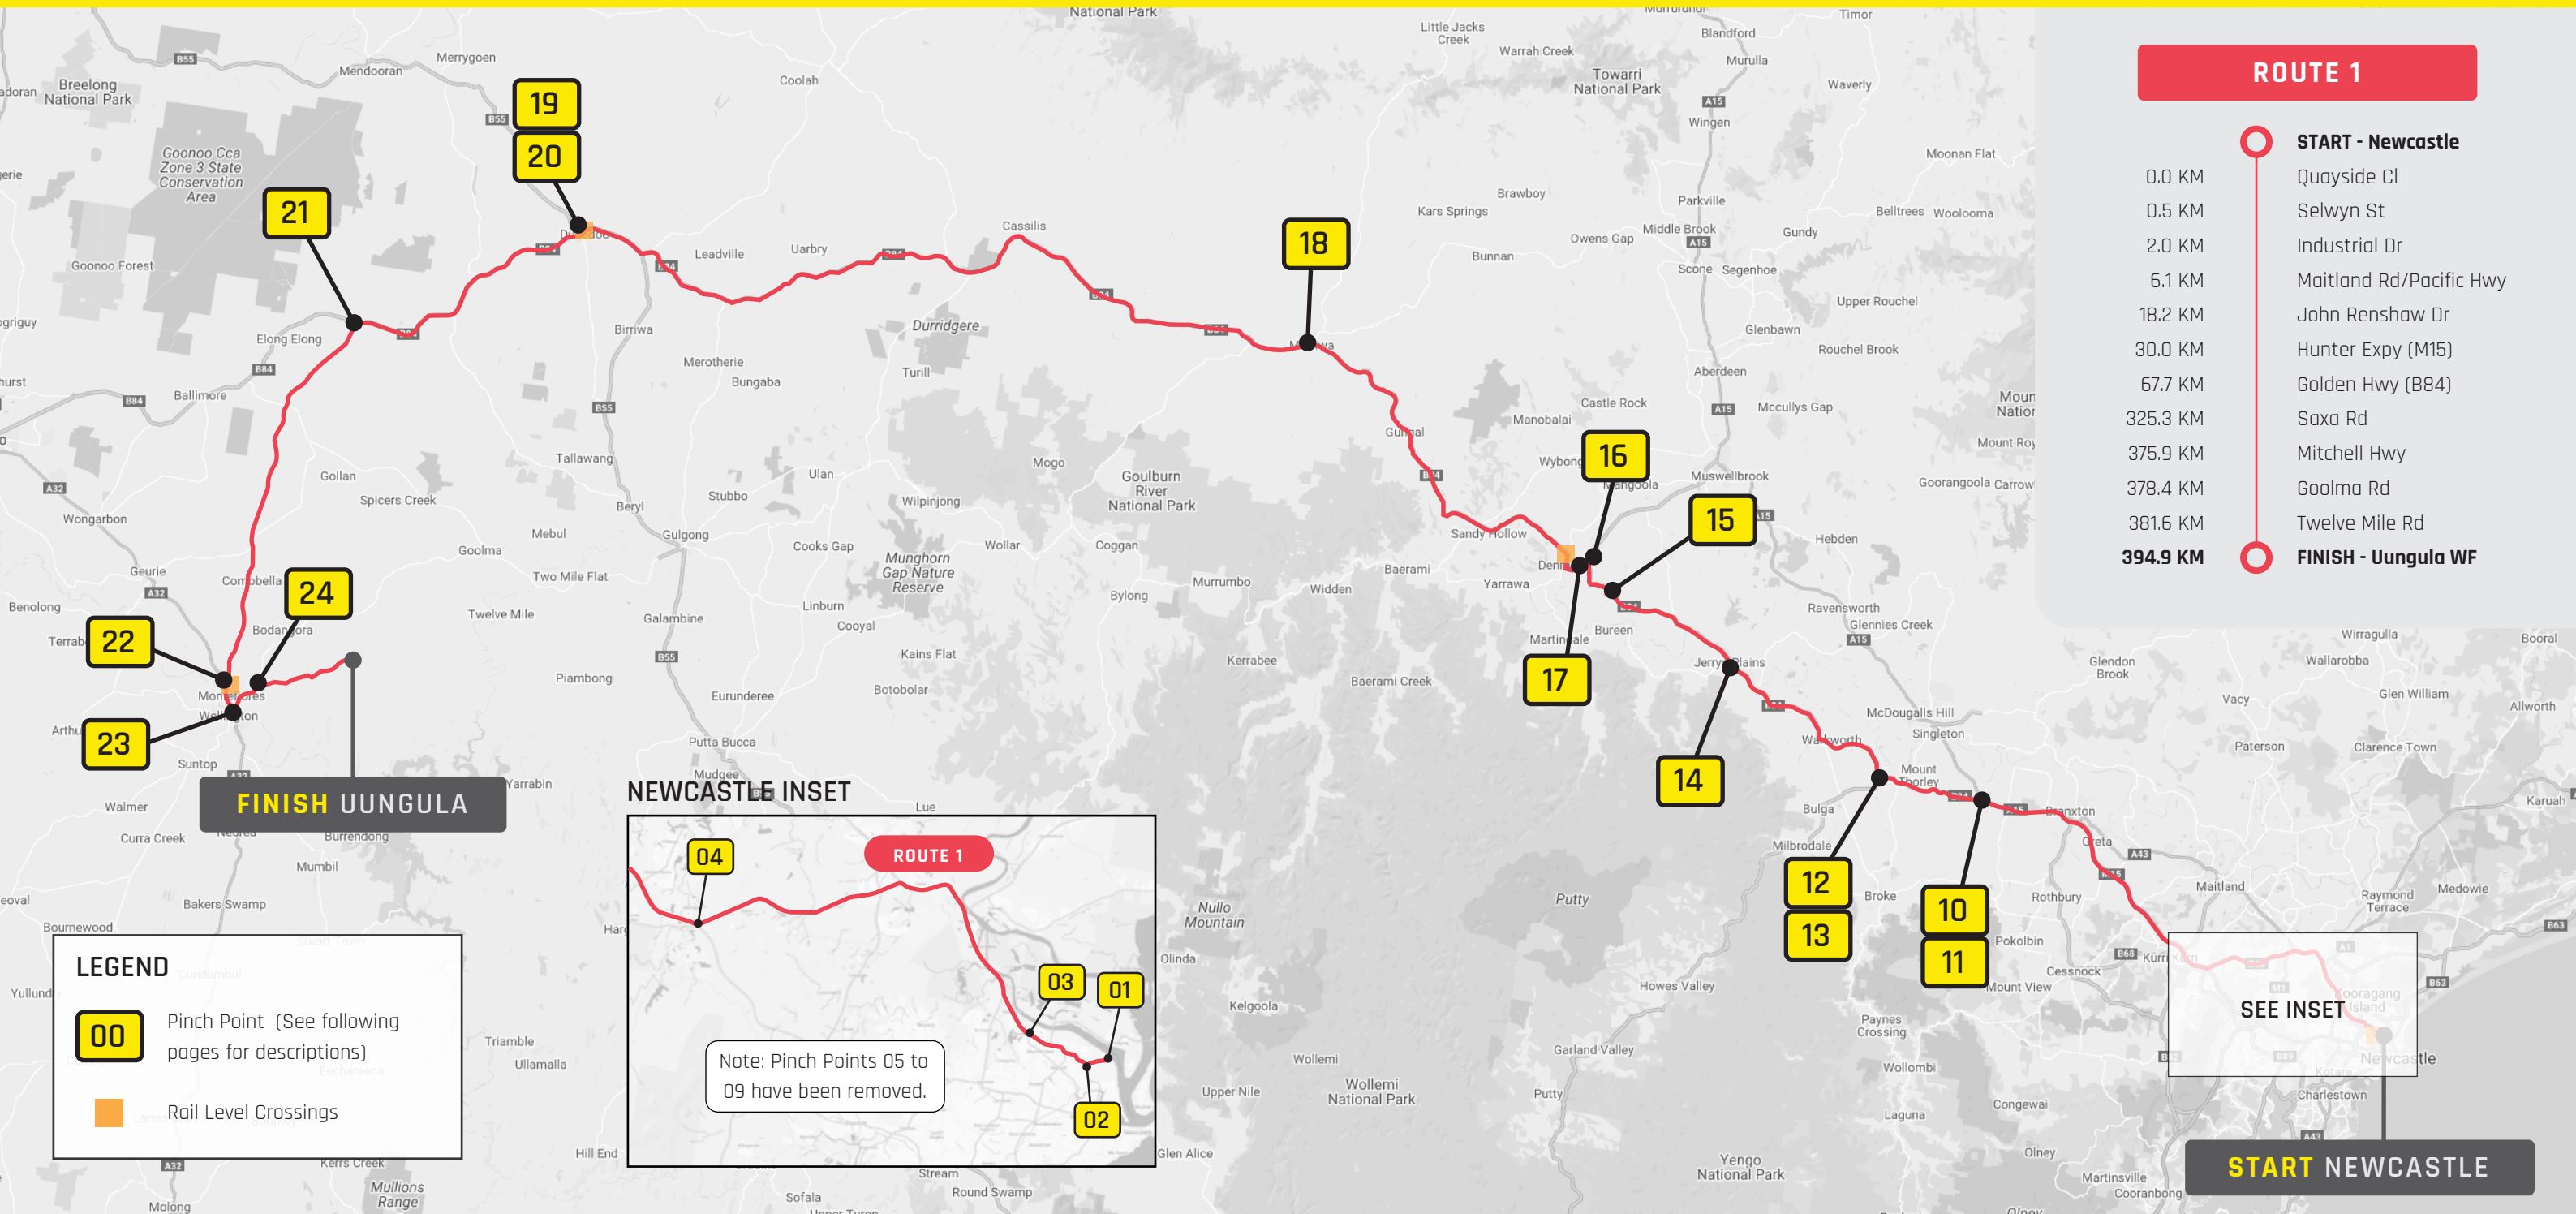

Pinch Point

01

RIGHT TURN
Quayside Cl
& Selwyn St


ROUTE 1


Loads make their way south from the Mayfield 4 storage area to the public road network, making a right hand turn onto Selwyn St.

EnergyCo will complete the Central West Orana Port to REZ upgrades prior to blade transport commencing. The final design of the upgrade at this location has been overlaid on the swept path to the right, showing that the blade can traverse the upgraded intersection with no issues.

Due to its low height, the blade tip will need to be hydraulically lifted in order to clear the fencing and signage to the east as shown.

Note: The pilot vehicles illustrated are positioned purely as escorting the load and are not intended as any function of traffic control. All traffic control functions will be provided by NSW Police.

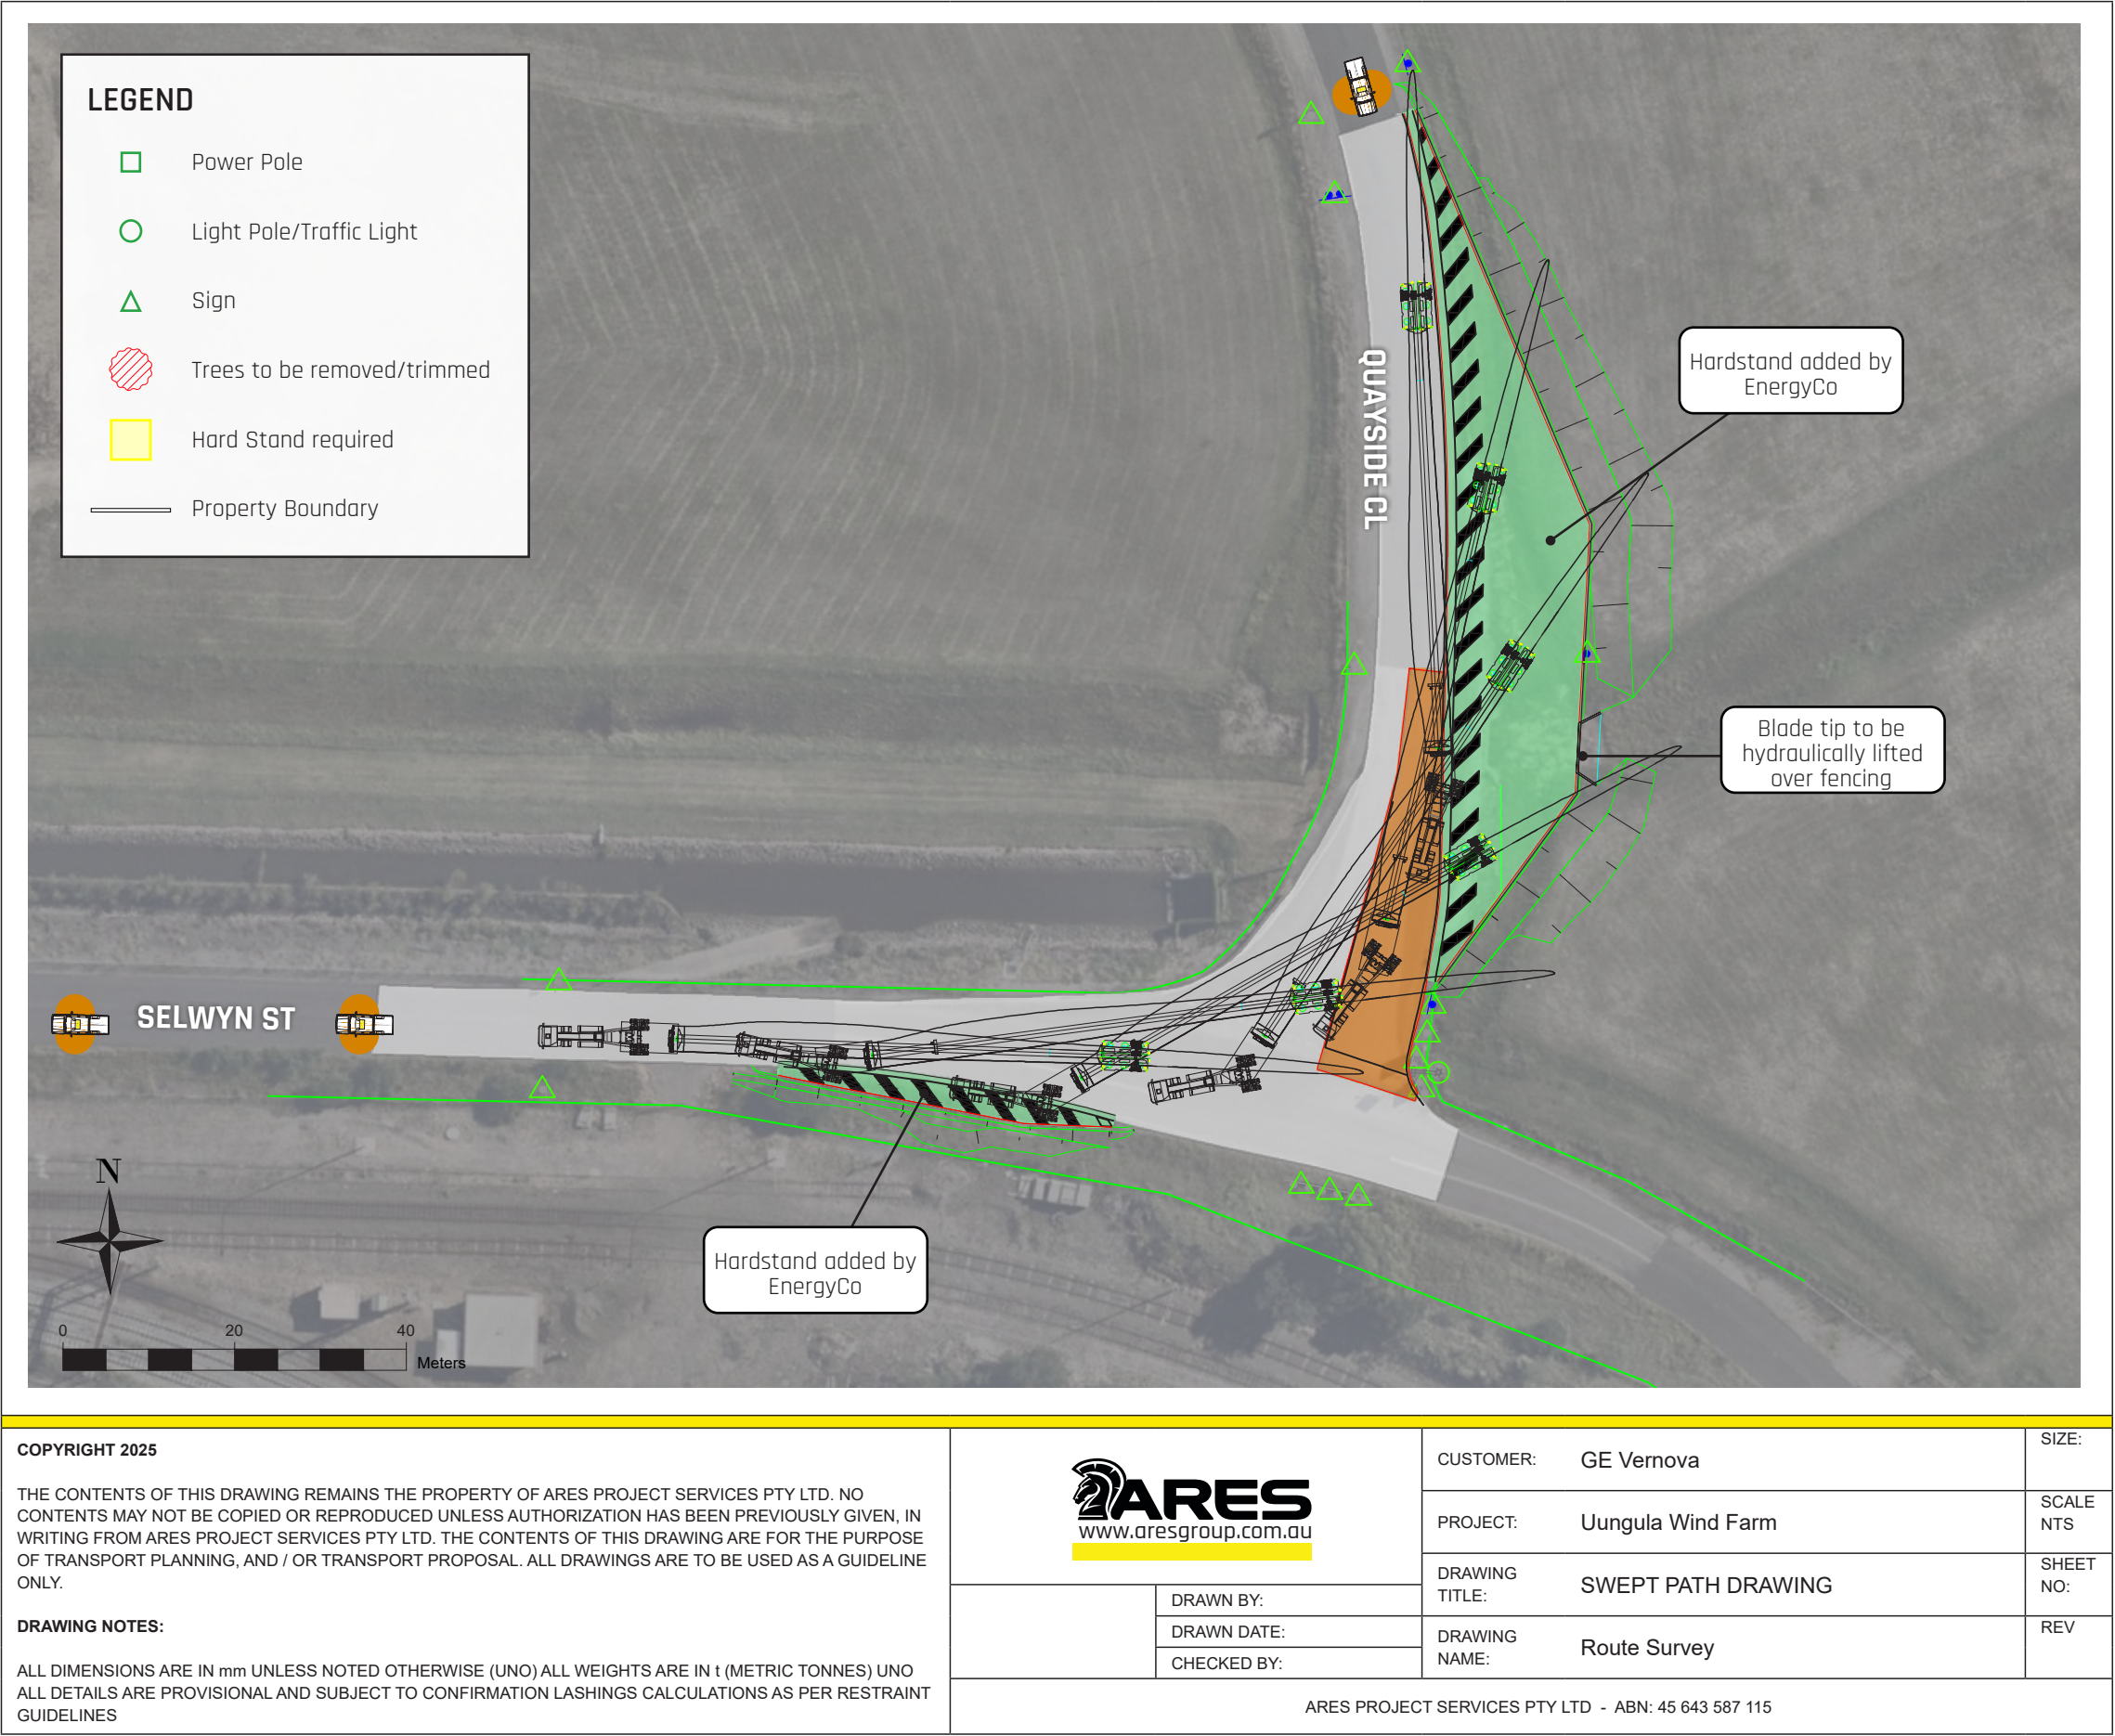

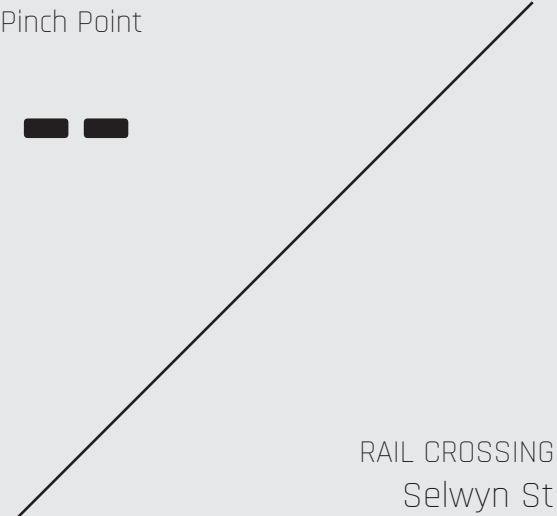

ROUTE 1

The rail crossing at Selwyn St in Mayfield will require rail authority approval prior to crossing. Loads are to travel straight ahead.

Rail Manager: ARTC
Line: Port Waratah - BHP Lines
Control Type: Active
Controls: Boom Gates & Flashing Lights
Tracks: Single

Track Protection Officers will be in attendance as required by the ARTC Permit.



COPYRIGHT 2025 THE CONTENTS OF THIS DRAWING REMAINS THE PROPERTY OF ARES PROJECT SERVICES PTY LTD. NO CONTENTS MAY NOT BE COPIED OR REPRODUCED UNLESS AUTHORIZATION HAS BEEN PREVIOUSLY GIVEN, IN WRITING FROM ARES PROJECT SERVICES PTY LTD. THE CONTENTS OF THIS DRAWING ARE FOR THE PURPOSE OF TRANSPORT PLANNING, AND / OR TRANSPORT PROPOSAL. ALL DRAWINGS ARE TO BE USED AS A GUIDELINE ONLY. DRAWING NOTES: ALL DIMENSIONS ARE IN mm UNLESS NOTED OTHERWISE (UNO) ALL WEIGHTS ARE IN t (METRIC TONNES) UNO ALL DETAILS ARE PROVISIONAL AND SUBJECT TO CONFIRMATION LASHINGS CALCULATIONS AS PER RESTRAINT GUIDELINES	 www.aresgroup.com.au		CUSTOMER: GE Vernova		SIZE:
			PROJECT: Uungula Wind Farm		SCALE NTS
			DRAWING TITLE: SWEPT PATH DRAWING		SHEET NO:
		DRAWN BY:		DRAWING NAME: Route Survey	REV
		DRAWN DATE:			
		CHECKED BY:			
	ARES PROJECT SERVICES PTY LTD - ABN: 45 643 587 115				

Pinch Point

02

RIGHT TURN
Selwyn St &
Industrial Dr


ROUTE 1

The blade trailer will need to avoid poles to the east adjacent to the railway line, and traffic lights on Industrial Dr.

EnergyCo will complete the Central West Orana Port to REZ upgrades prior to blade transport commencing. The final design of the upgrade at this location has been overlaid on the swept path to the right, showing that the blade can traverse the upgraded intersection with no issues.

Police escorts will need to hold traffic in all directions whilst the turn is being completed.

Note: The pilot vehicles illustrated are positioned purely as escorting the load and are not intended as any function of traffic control. All traffic control functions will be provided by NSW Police.

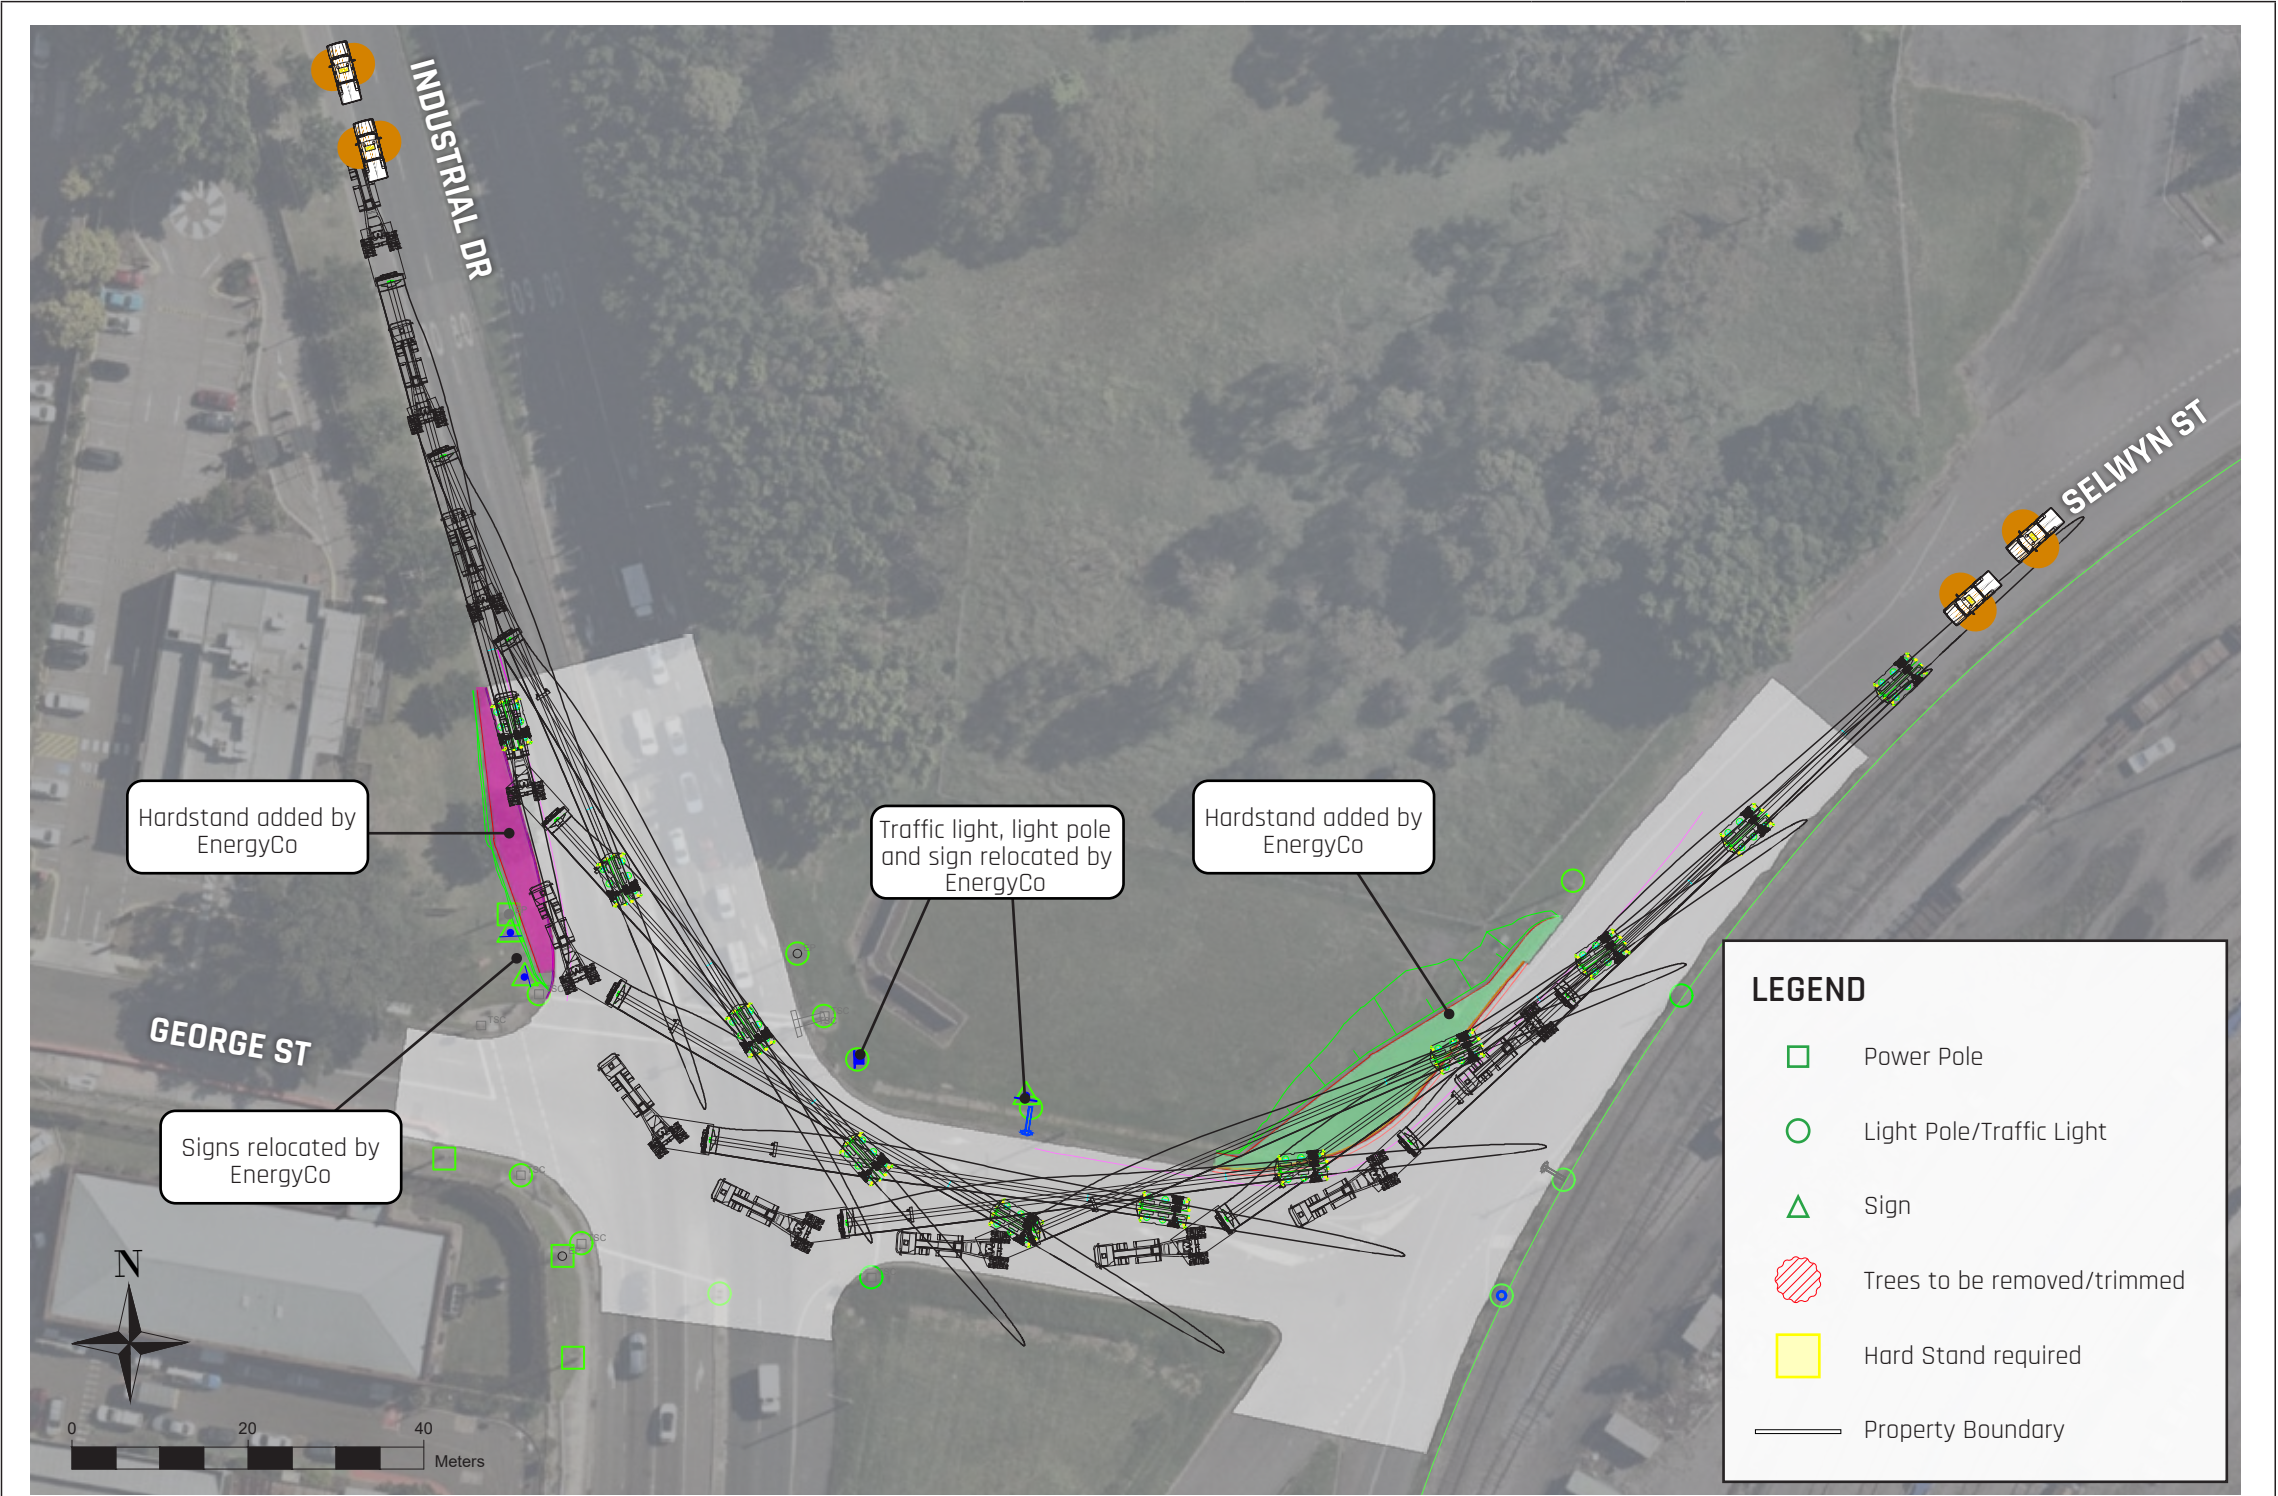

COPYRIGHT 2025 THE CONTENTS OF THIS DRAWING REMAINS THE PROPERTY OF ARES PROJECT SERVICES PTY LTD. NO CONTENTS MAY NOT BE COPIED OR REPRODUCED UNLESS AUTHORIZATION HAS BEEN PREVIOUSLY GIVEN, IN WRITING FROM ARES PROJECT SERVICES PTY LTD. THE CONTENTS OF THIS DRAWING ARE FOR THE PURPOSE OF TRANSPORT PLANNING, AND / OR TRANSPORT PROPOSAL. ALL DRAWINGS ARE TO BE USED AS A GUIDELINE ONLY. DRAWING NOTES: ALL DIMENSIONS ARE IN mm UNLESS NOTED OTHERWISE (UNO) ALL WEIGHTS ARE IN t (METRIC TONNES) UNO ALL DETAILS ARE PROVISIONAL AND SUBJECT TO CONFIRMATION LASHINGS CALCULATIONS AS PER RESTRAINT GUIDELINES	 www.aresgroup.com.au		CUSTOMER:	GE Vernova	SIZE:
			PROJECT:	Uungula Wind Farm	SCALE NTS
			DRAWING TITLE:	SWEPT PATH DRAWING	SHEET NO:
		DRAWN BY:	DRAWING NAME:	Route Survey	REV
		DRAWN DATE:			
		CHECKED BY:	ARES PROJECT SERVICES PTY LTD - ABN: 45 643 587 115		

Pinch Point

03

RIGHT TURN
Industrial Dr
& Maitland Rd


ROUTE 1

To make this turn, blades need to turn onto the incorrect side of Maitland Rd from the incorrect side of Industrial Dr. The contraflow will start around 200m from the intersection, with blades crossing over prior to the start of the concrete median kerb. Once clear onto Maitland Rd, there is a crossover point around 150m further on where the blades can return to the correct side of the road.

EnergyCo will complete the Central West Orana Port to REZ upgrades prior to blade transport commencing. The final design of the upgrade at this location has been overlaid on the swept path to the right, showing that the blade can traverse the upgraded intersection with no issues.

Police will need to control traffic while the contraflow manoeuvre is being completed.

Note: The pilot vehicles illustrated are positioned purely as escorting the load and are not intended as any function of traffic control. All traffic control functions will be provided by NSW Police.

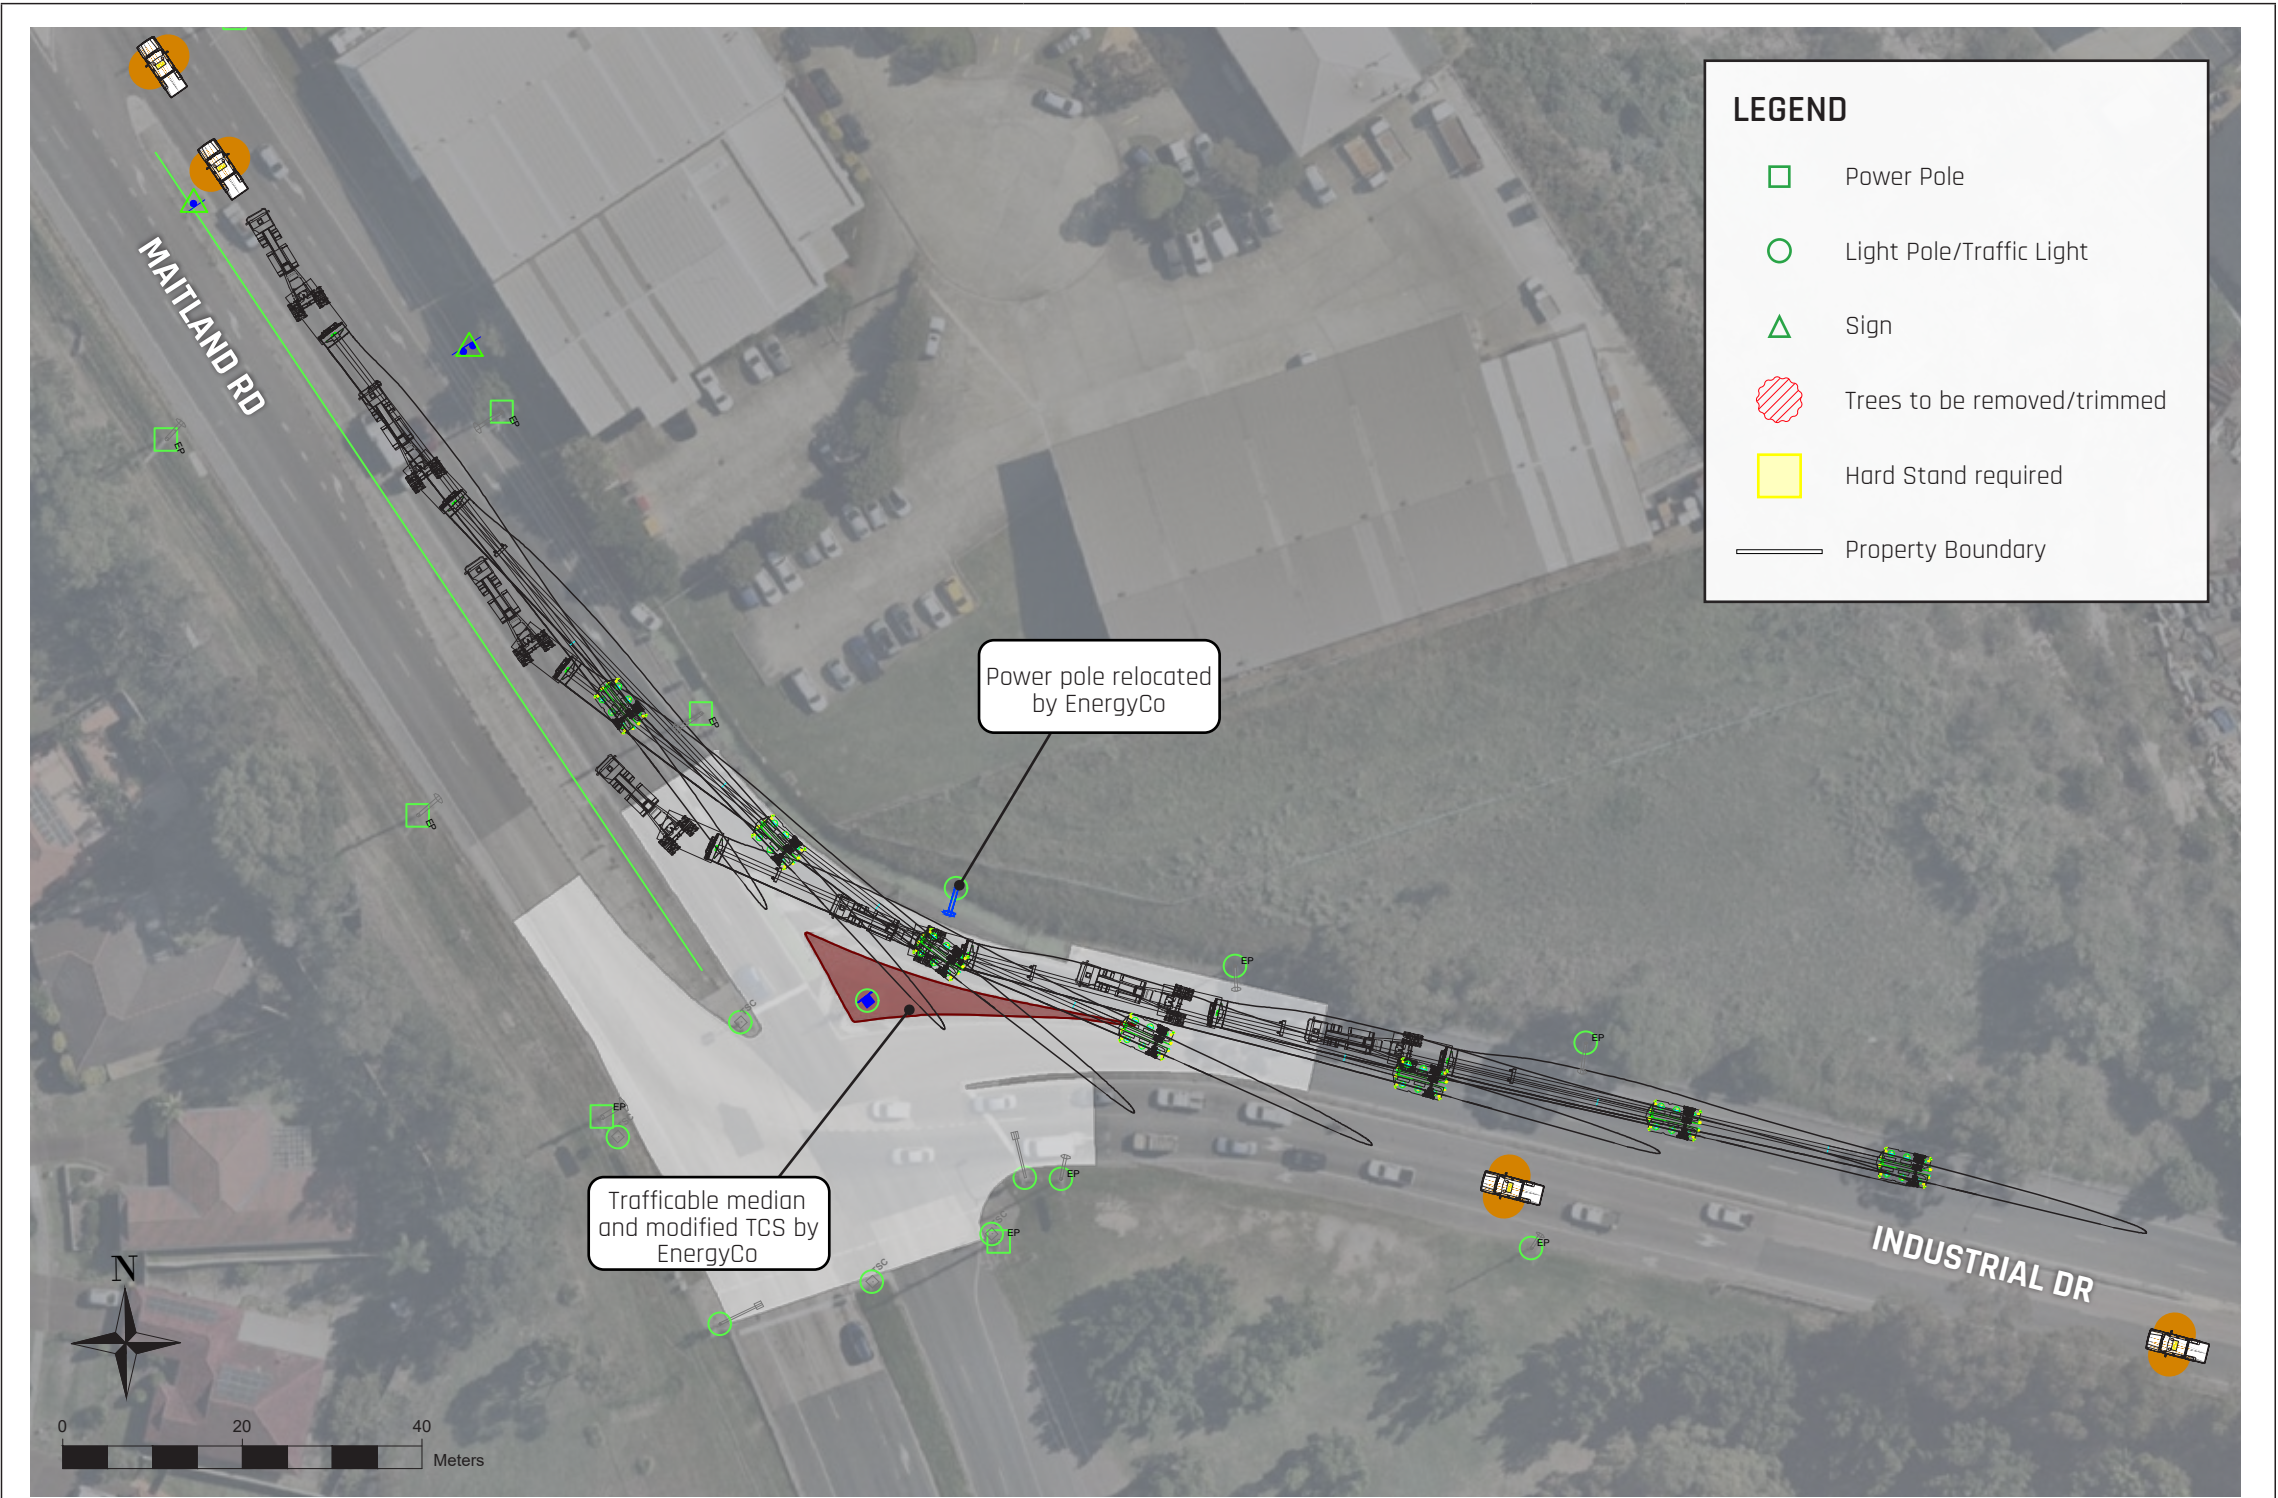

COPYRIGHT 2025 THE CONTENTS OF THIS DRAWING REMAINS THE PROPERTY OF ARES PROJECT SERVICES PTY LTD. NO CONTENTS MAY NOT BE COPIED OR REPRODUCED UNLESS AUTHORIZATION HAS BEEN PREVIOUSLY GIVEN, IN WRITING FROM ARES PROJECT SERVICES PTY LTD. THE CONTENTS OF THIS DRAWING ARE FOR THE PURPOSE OF TRANSPORT PLANNING, AND / OR TRANSPORT PROPOSAL. ALL DRAWINGS ARE TO BE USED AS A GUIDELINE ONLY. DRAWING NOTES: ALL DIMENSIONS ARE IN mm UNLESS NOTED OTHERWISE (UNO) ALL WEIGHTS ARE IN t (METRIC TONNES) UNO ALL DETAILS ARE PROVISIONAL AND SUBJECT TO CONFIRMATION LASHINGS CALCULATIONS AS PER RESTRAINT GUIDELINES	 www.aresgroup.com.au		CUSTOMER:	GE Vernova	SIZE:
			PROJECT:	Uungula Wind Farm	SCALE NTS
			DRAWING TITLE:	SWEPT PATH DRAWING	SHEET NO:
		DRAWN BY:	DRAWING NAME:	Route Survey	REV
		DRAWN DATE:			
		CHECKED BY:			
ARES PROJECT SERVICES PTY LTD - ABN: 45 643 587 115					

Pinch Point

04

RIGHT TURN
John Renshaw Dr
& Hunter Expy

ROUTE 1

Blades are unable to negotiate the roundabout onto Hunter Expy and will have to contraflow the opposing on-ramp. The front police escort will need to proceed ahead and establish traffic control eastbound on Hunter Expy. The blade will then proceed down the on-ramp and contraflow on the Hunter Expy for about 800m before reaching a cross-over point. Meanwhile, the other escort/ pilots will take the correct side of Hunter Expy and establish control of traffic westbound, allowing the blade to cross over safely.

EnergyCo will complete the Central West Orana Port to REZ upgrades prior to blade transport commencing. The final design of the upgrade at this location has been overlaid on the swept path to the right, showing that the blade can traverse the upgraded intersection with no issues.

Note: The pilot vehicles illustrated are positioned purely as escorting the load and are not intended as any function of traffic control. All traffic control functions will be provided by NSW Police.



COPYRIGHT 2025 THE CONTENTS OF THIS DRAWING REMAINS THE PROPERTY OF ARES PROJECT SERVICES PTY LTD. NO CONTENTS MAY NOT BE COPIED OR REPRODUCED UNLESS AUTHORIZATION HAS BEEN PREVIOUSLY GIVEN, IN WRITING FROM ARES PROJECT SERVICES PTY LTD. THE CONTENTS OF THIS DRAWING ARE FOR THE PURPOSE OF TRANSPORT PLANNING, AND / OR TRANSPORT PROPOSAL. ALL DRAWINGS ARE TO BE USED AS A GUIDELINE ONLY. DRAWING NOTES: ALL DIMENSIONS ARE IN mm UNLESS NOTED OTHERWISE (UNO) ALL WEIGHTS ARE IN t (METRIC TONNES) UNO ALL DETAILS ARE PROVISIONAL AND SUBJECT TO CONFIRMATION LASHINGS CALCULATIONS AS PER RESTRAINT GUIDELINES	 www.aresgroup.com.au		CUSTOMER:	GE Vernova	SIZE:
			PROJECT:	Uungula Wind Farm	SCALE NTS
			DRAWING TITLE:	SWEPT PATH DRAWING	SHEET NO:
		DRAWN BY:	DRAWING NAME:	Route Survey	REV
		DRAWN DATE:			
	CHECKED BY:				
ARES PROJECT SERVICES PTY LTD - ABN: 45 643 587 115					

Pinch Point


10

LEFT TURN
New England Hwy
& Golden Hwy

ROUTE 1

The turn onto the Golden Hwy at Whittingham is straightforward and can be taken with no modifications required. Due to the blade tip swinging into the opposing lane of the New England Hwy, police escorts will need to control southbound traffic while the blade turns.

Note: The pilot vehicles illustrated are positioned purely as escorting the load and are not intended as any function of traffic control. All traffic control functions will be provided by NSW Police.

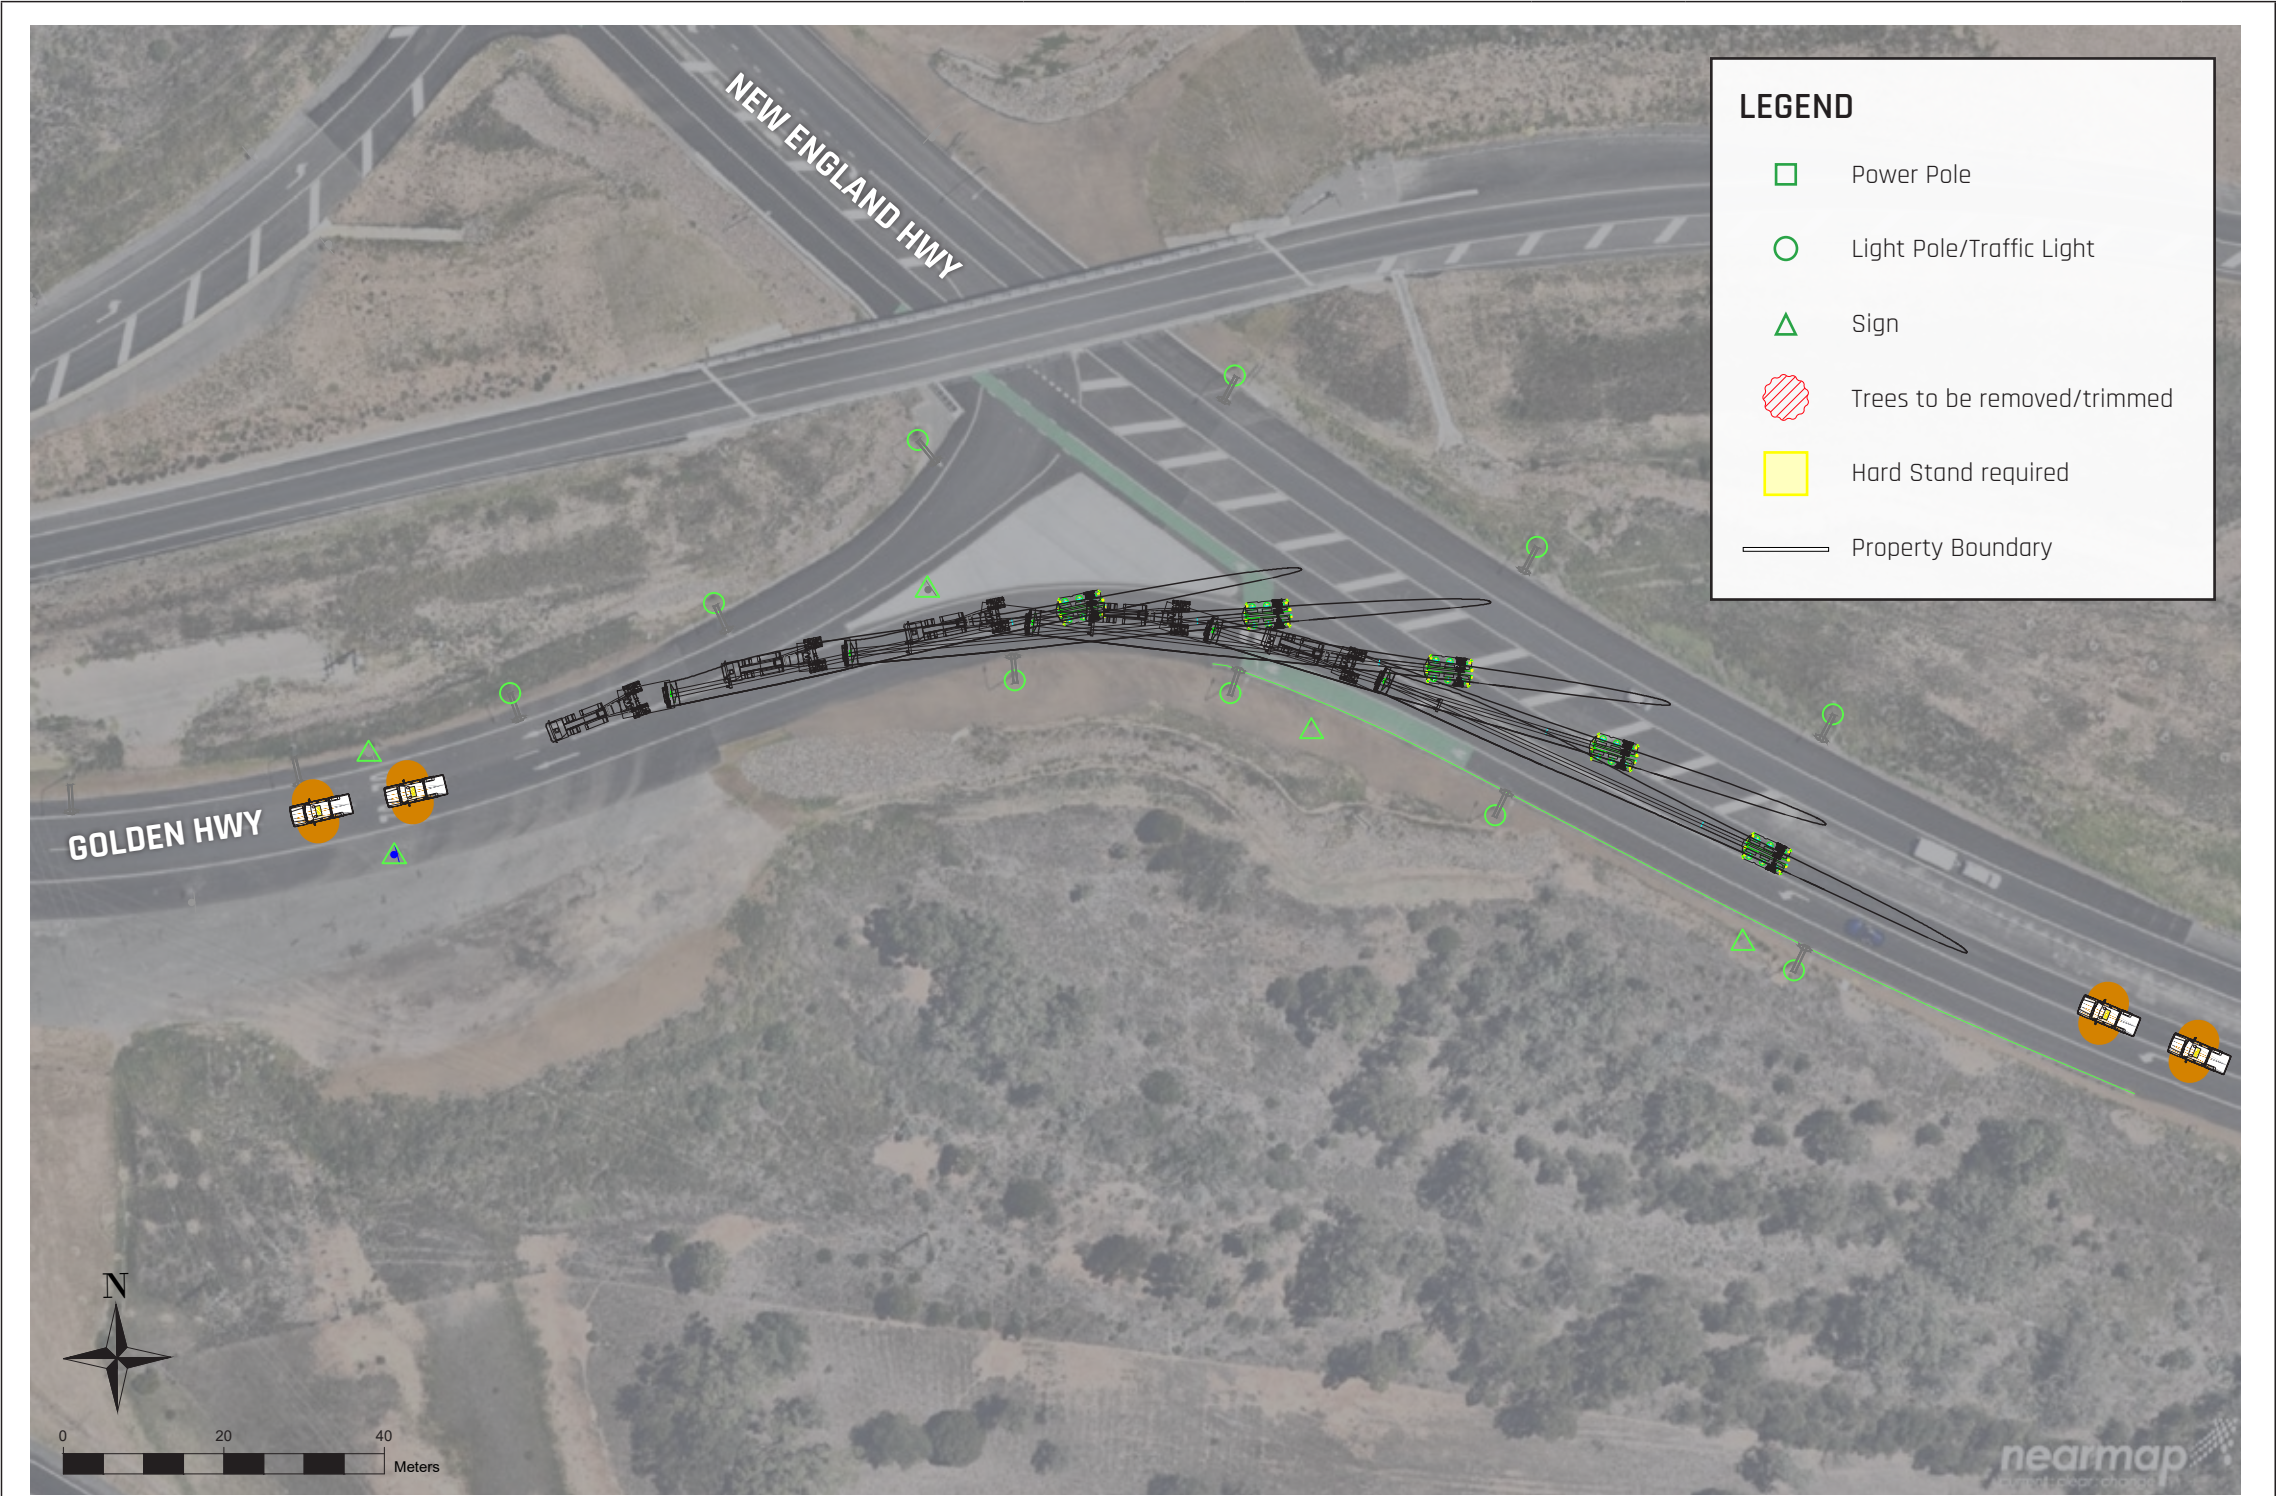

COPYRIGHT 2025 THE CONTENTS OF THIS DRAWING REMAINS THE PROPERTY OF ARES PROJECT SERVICES PTY LTD. NO CONTENTS MAY NOT BE COPIED OR REPRODUCED UNLESS AUTHORIZATION HAS BEEN PREVIOUSLY GIVEN, IN WRITING FROM ARES PROJECT SERVICES PTY LTD. THE CONTENTS OF THIS DRAWING ARE FOR THE PURPOSE OF TRANSPORT PLANNING, AND / OR TRANSPORT PROPOSAL. ALL DRAWINGS ARE TO BE USED AS A GUIDELINE ONLY. DRAWING NOTES: ALL DIMENSIONS ARE IN mm UNLESS NOTED OTHERWISE (UNO) ALL WEIGHTS ARE IN t (METRIC TONNES) UNO ALL DETAILS ARE PROVISIONAL AND SUBJECT TO CONFIRMATION LASHINGS CALCULATIONS AS PER RESTRAINT GUIDELINES	 www.aresgroup.com.au		CUSTOMER:	GE Vernova	SIZE:	
			PROJECT:	Uungula Wind Farm	SCALE NTS	
			DRAWING TITLE:	SWEPT PATH DRAWING	SHEET NO:	
		DRAWN BY:		DRAWING NAME:	Route Survey	REV
		DRAWN DATE:				
		CHECKED BY:				
	ARES PROJECT SERVICES PTY LTD - ABN: 45 643 587 115					

Pinch Point

11


ROUNDAABOUT
Golden Hwy,
Whittingham


ROUTE 1

Just west of the intersection with New England Hwy, a new roundabout has been installed on the Golden Hwy.

EnergyCo will complete the Central West Orana Port to REZ upgrades prior to blade transport commencing. The final design of the upgrade at this location has been overlaid on the swept path to the right, showing that the blade can traverse the upgraded intersection with no issues.

Note: The pilot vehicles illustrated are positioned purely as escorting the load and are not intended as any function of traffic control. All traffic control functions will be provided by NSW Police.

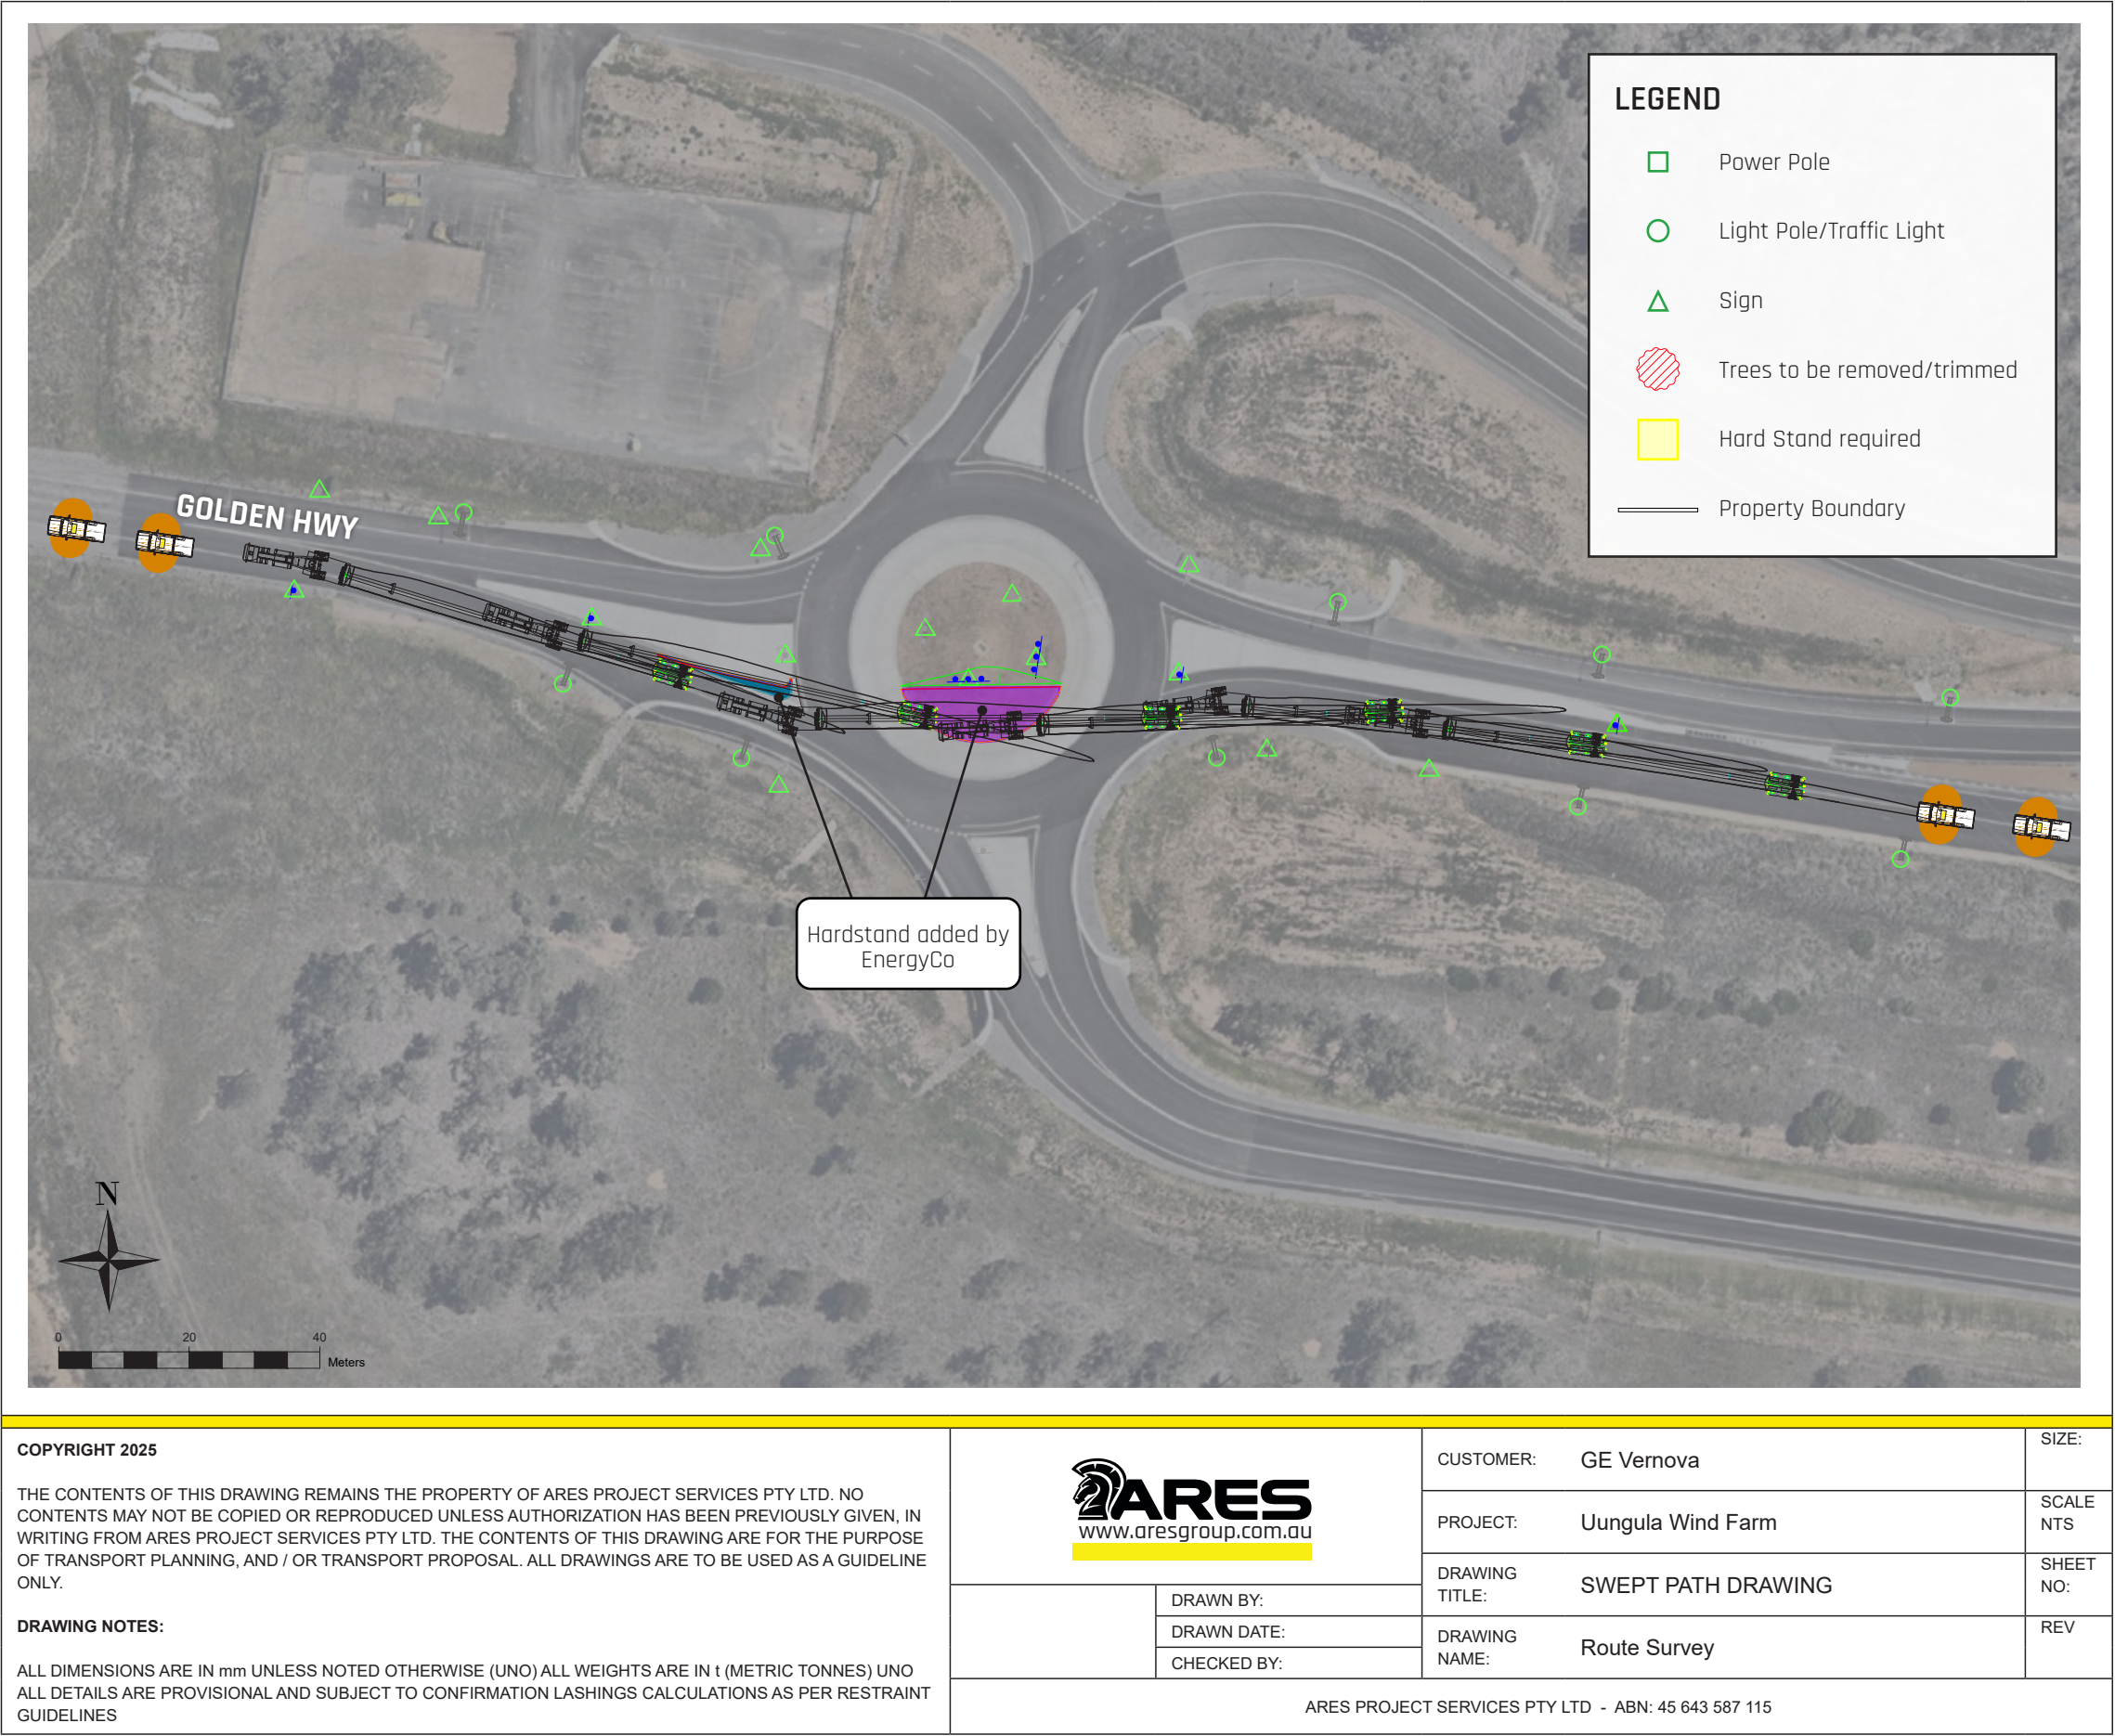

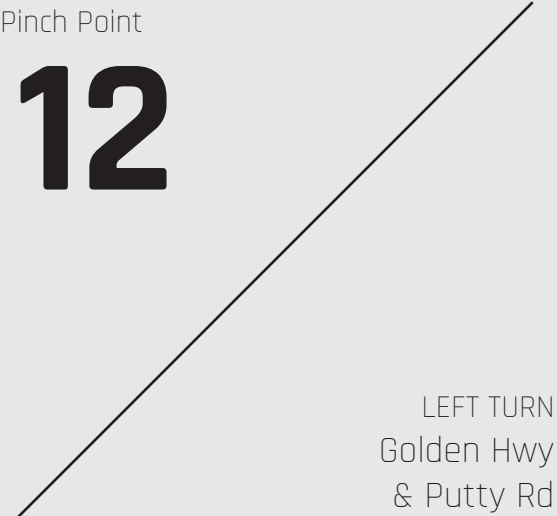

ROUTE 1


The blades take a left turn from Golden Hwy and onto Putty Rd. The combination will need to cross the mountable traffic island and temporarily use the incorrect side of Putty Rd. The blade tip is free to swing over the eastern side of Golden Hwy.


EnergyCo will complete the Central West Orana Port to REZ upgrades prior to blade transport commencing. The final design of the upgrade at this location has been overlaid on the swept path to the right, showing that the blade can traverse the upgraded intersection with no issues.

Two signs on removable posts will need to be temporarily removed prior to the blade passing through, and then replaced.

Police will need to control traffic in all directions whilst the manoeuvre is being completed.

Note: The pilot vehicles illustrated are positioned purely as escorting the load and are not intended as any function of traffic control. All traffic control functions will be provided by NSW Police.

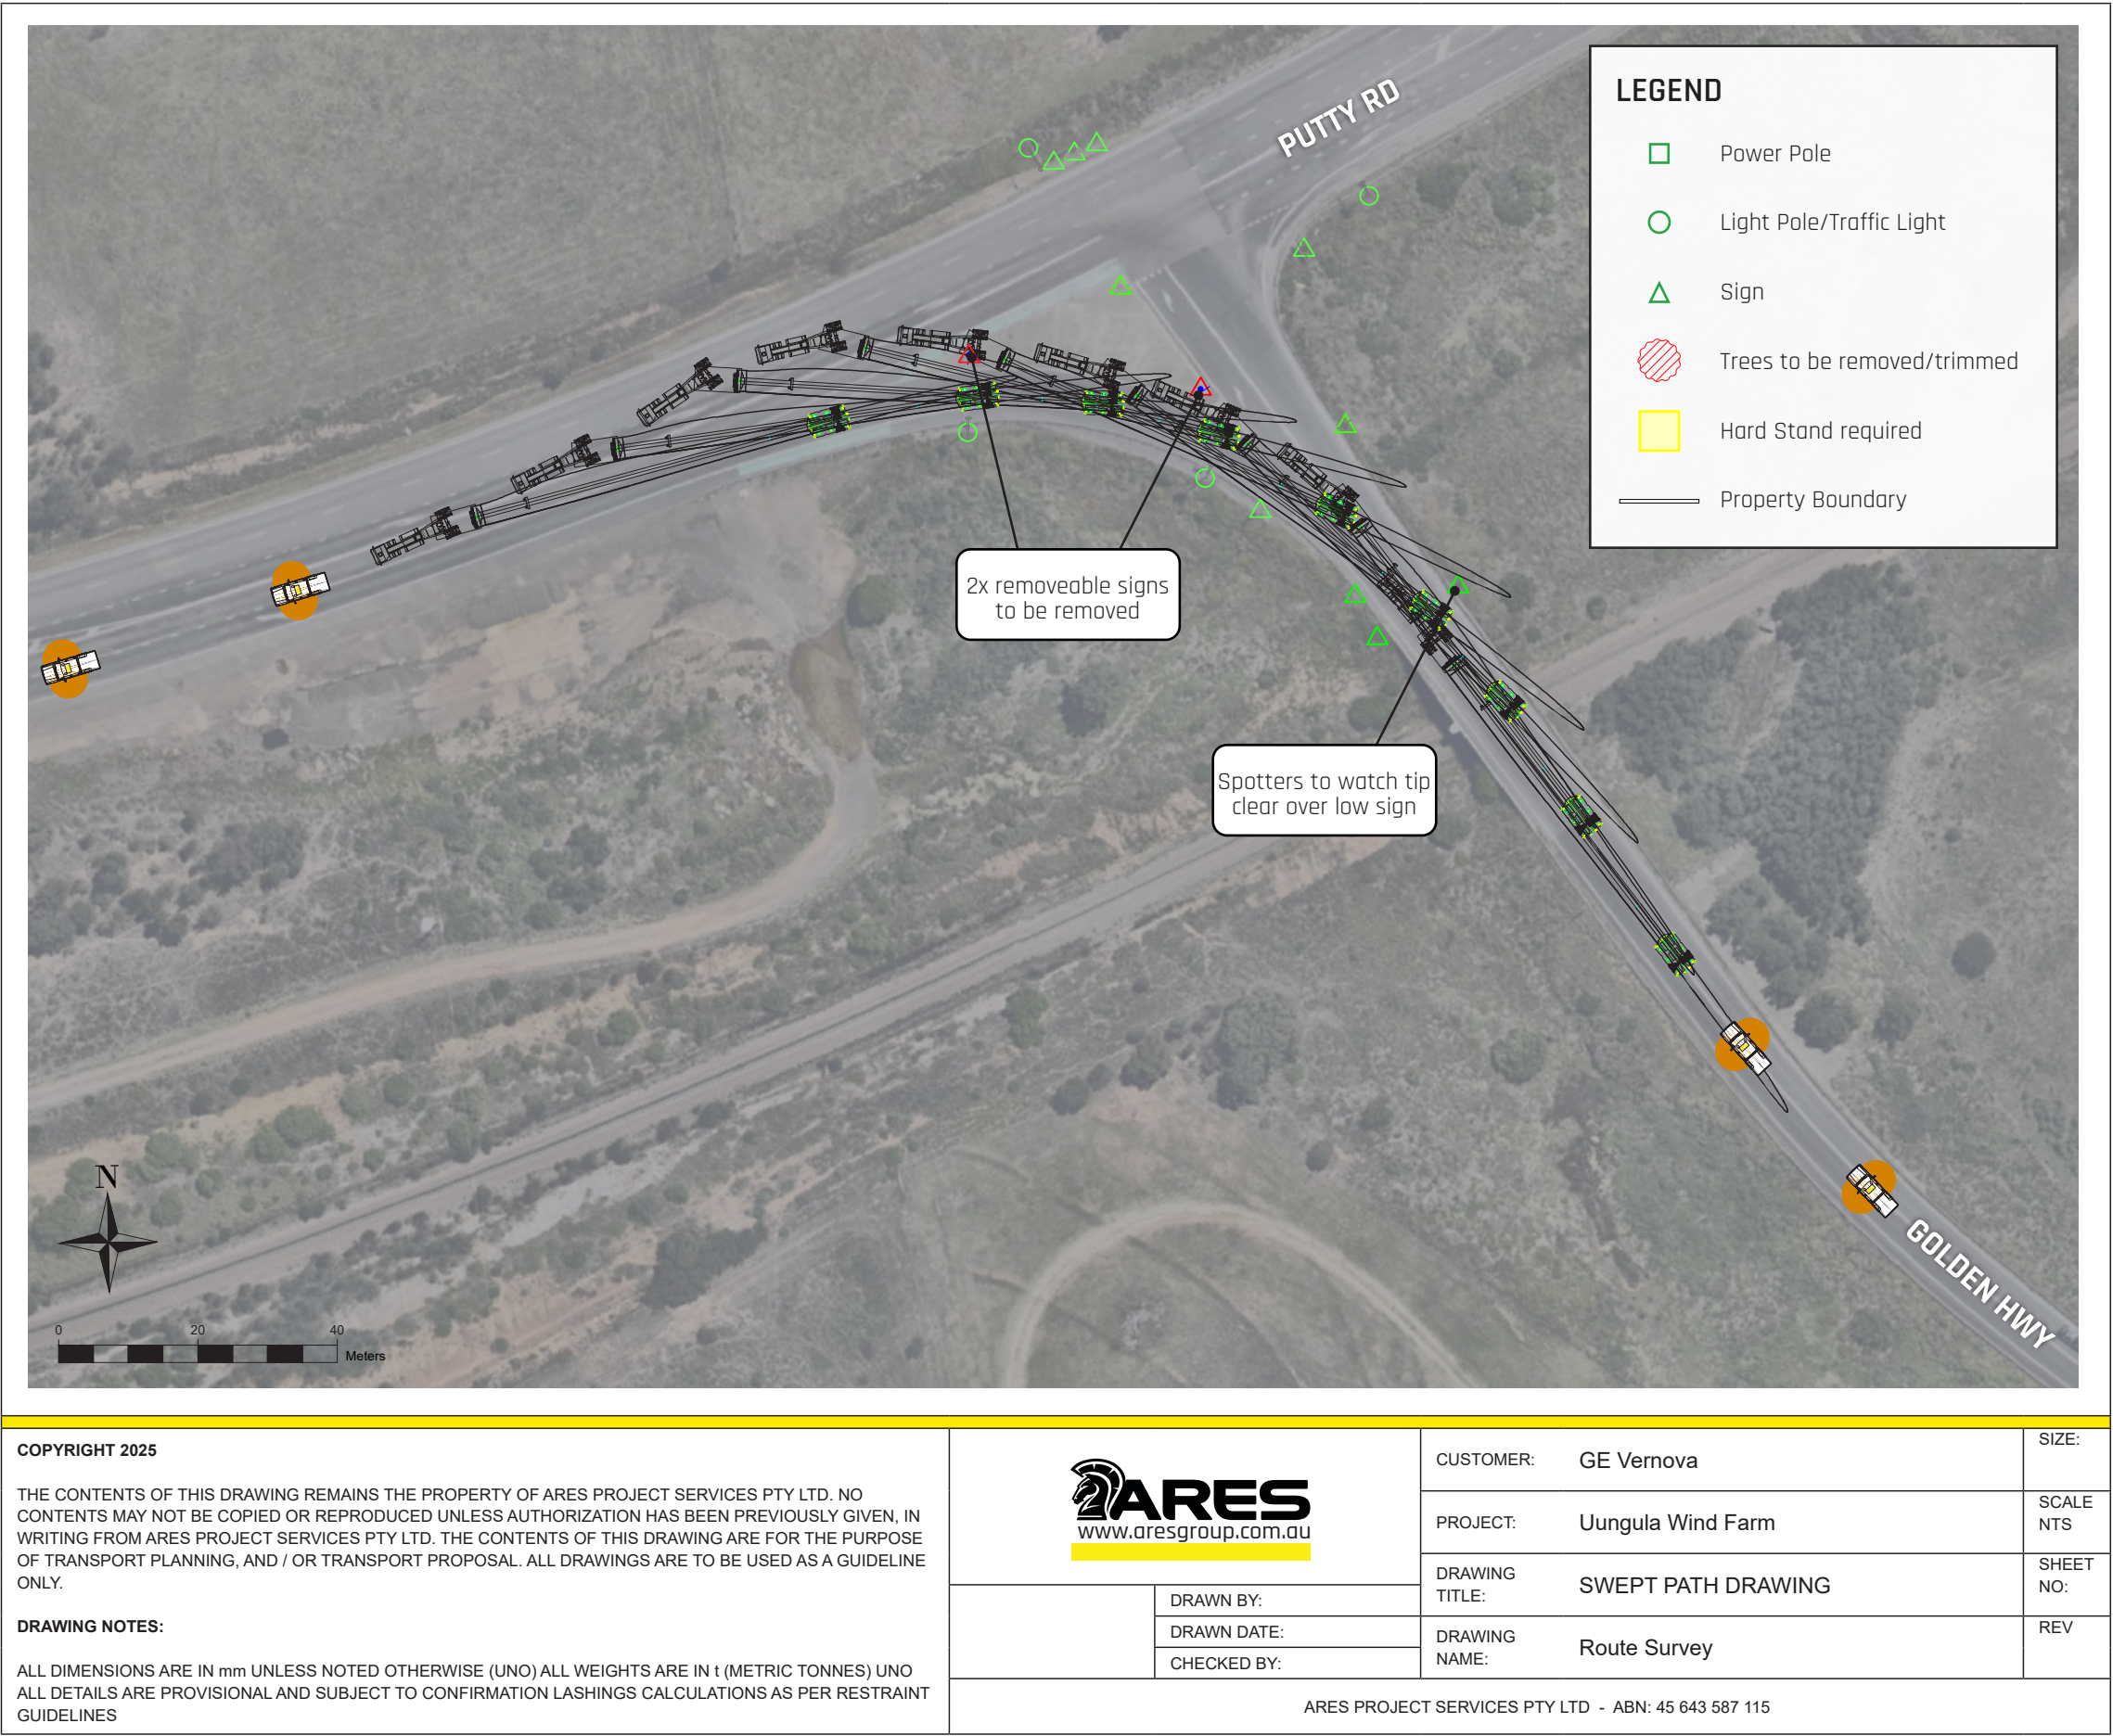

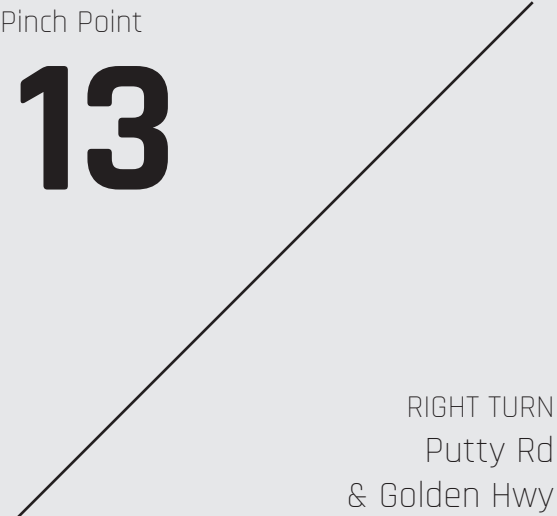

ROUTE 1


Due to the sharpness of the turn onto the on-ramp, blades will have to contraflow the off-ramp at Mount Thorley to rejoin the Golden Hwy.


Police will control traffic at the top of the off-ramp before allowing the blade to start the contraflow procedure. There is approximately 600m of contraflow before the blades cross back over to the correct side of the Golden Hwy.

EnergyCo will complete the Central West Orana Port to REZ upgrades prior to blade transport commencing. The final design of the upgrade at this location has been overlaid on the swept path to the right, showing that the blade can traverse the upgraded intersection with no issues.

One sign on a removable post will need to be temporarily removed prior to the blade passing through, and then replaced.

Note: The pilot vehicles illustrated are positioned purely as escorting the load and are not intended as any function of traffic control. All traffic control functions will be provided by NSW Police.

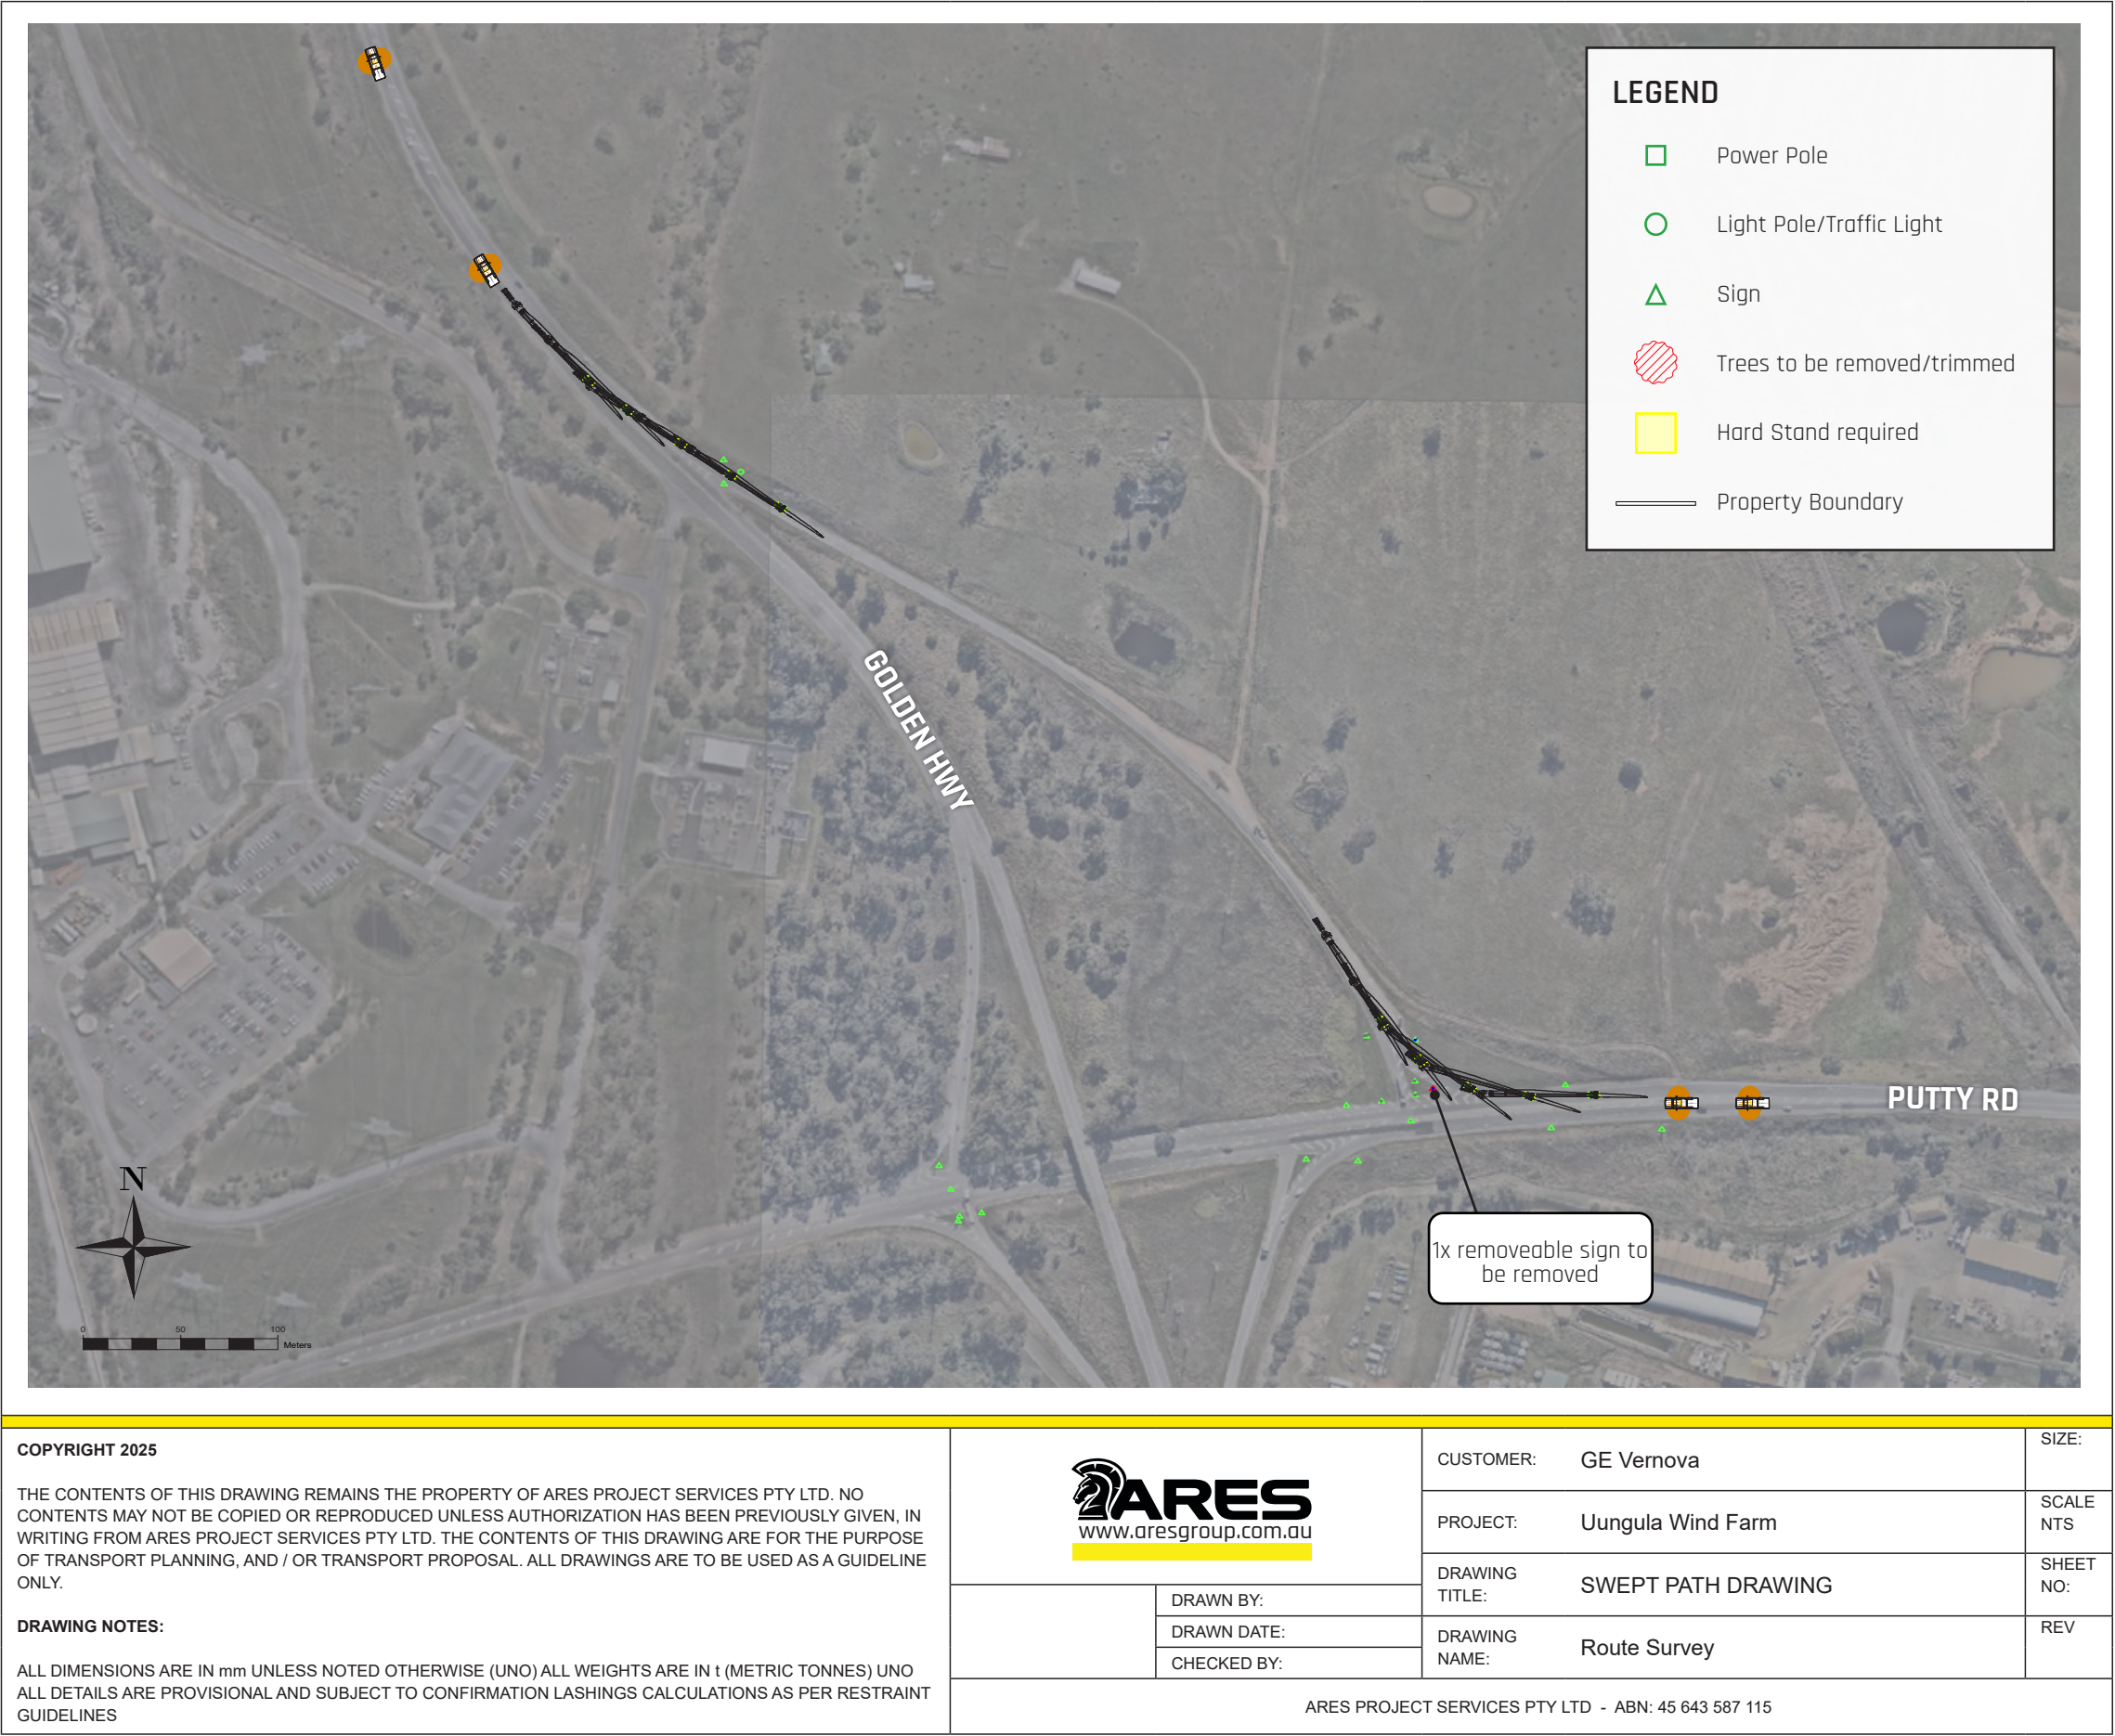

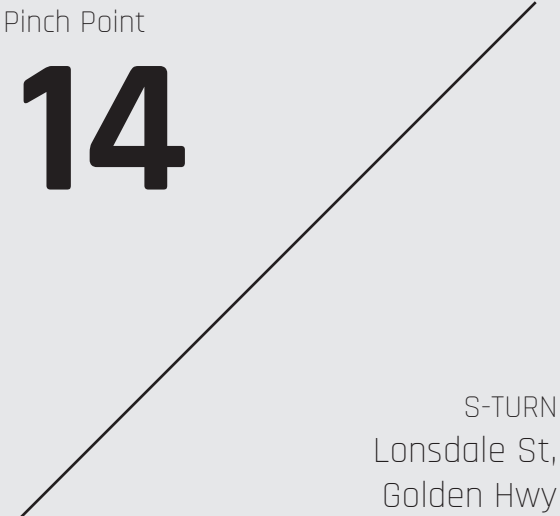

ROUTE 1


At Jerrys Plains on Lonsdale St (Golden Hwy), there is a right/left combination S-turn which the blades will have to negotiate.

EnergyCo will complete the Central West Orana Port to REZ upgrades prior to blade transport commencing. The final design of the upgrade at this location has been overlaid on the swept path to the right, showing that the blade can traverse the upgraded intersection with no issues.

At the first right turn, a power pole and sign seen in aerial imagery will be relocated by EnergyCo prior to blade movements. At the subsequent left turn, one 'No Stopping' sign on a removable post will need to be temporarily removed prior to the blade passing through, and then replaced.

Police will need to control traffic at both ends while the blades are making their way through these turns.

Note: The pilot vehicles illustrated are positioned purely as escorting the load and are not intended as any function of traffic control. All traffic control functions will be provided by NSW Police.

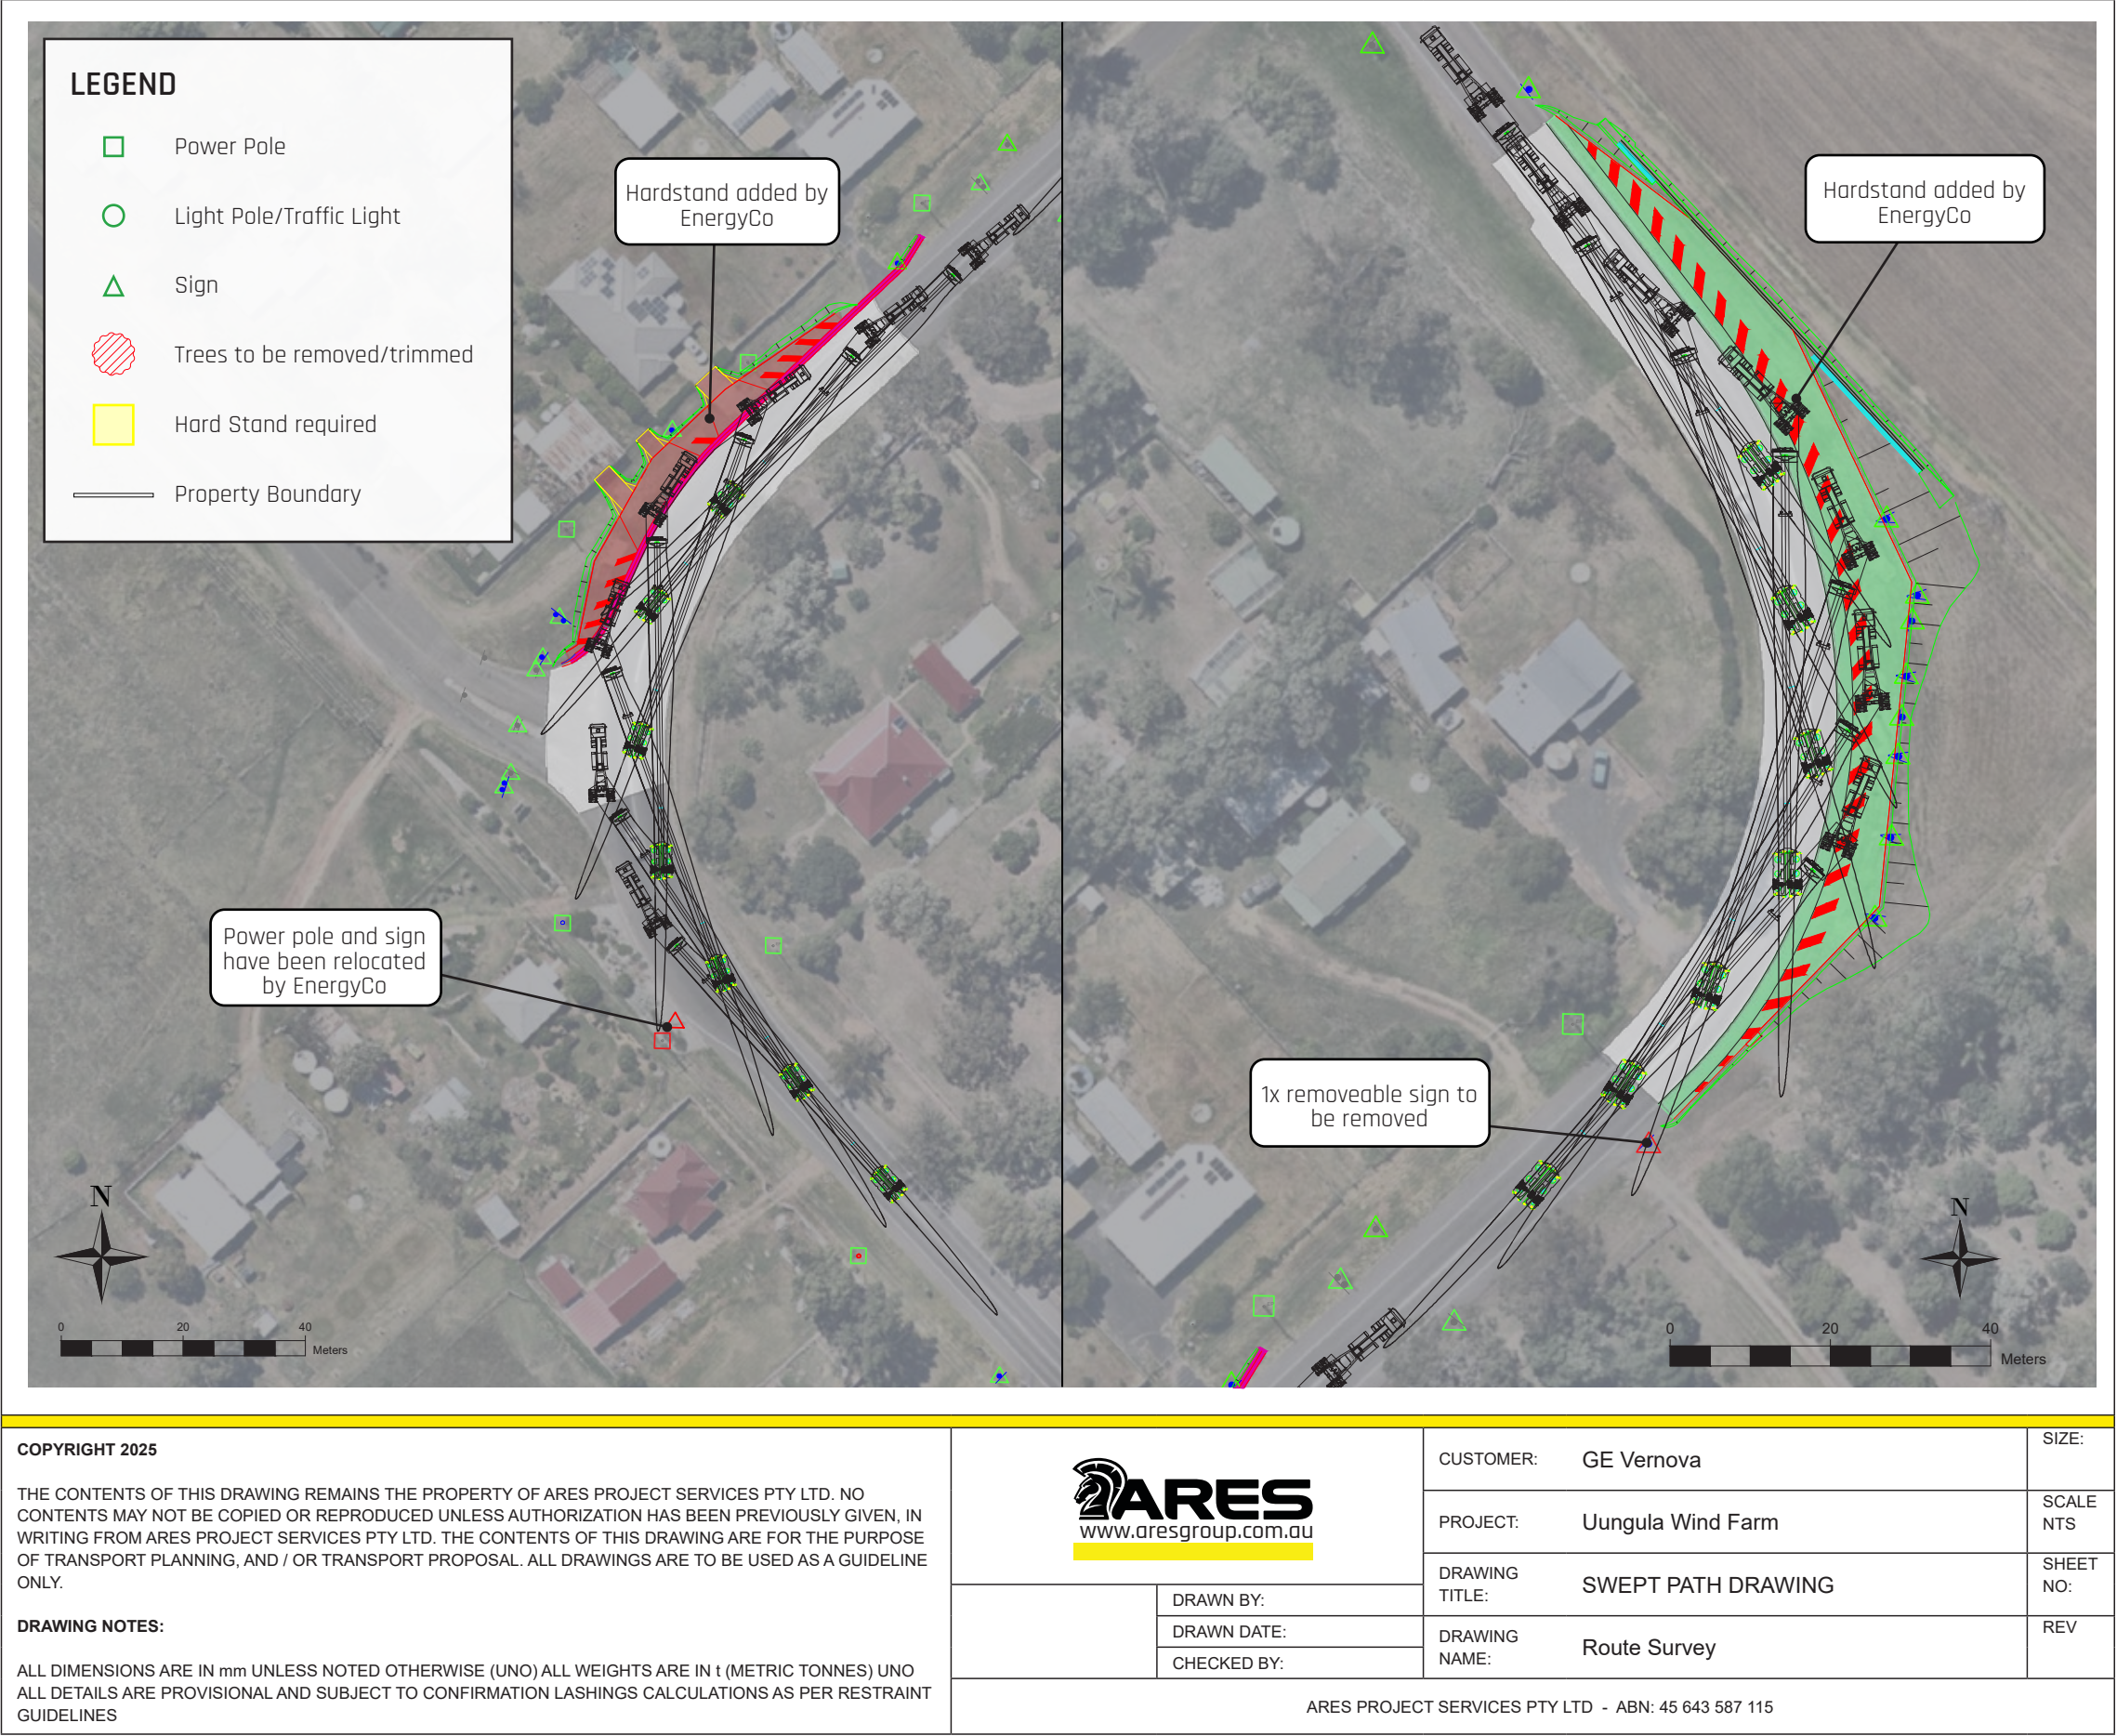

Pinch Point


15

COMBINATION TURN
Ogilvie's Hill,
Denman

ROUTE 1

The route between Jerrys Plains and Denman includes traversing Denman Gap via Ogilvies Hill. The blades are able to negotiate this winding section of road with the blade staying fully within the correct side of the road.

Note: The pilot vehicles illustrated are positioned purely as escorting the load and are not intended as any function of traffic control. All traffic control functions will be provided by NSW Police.

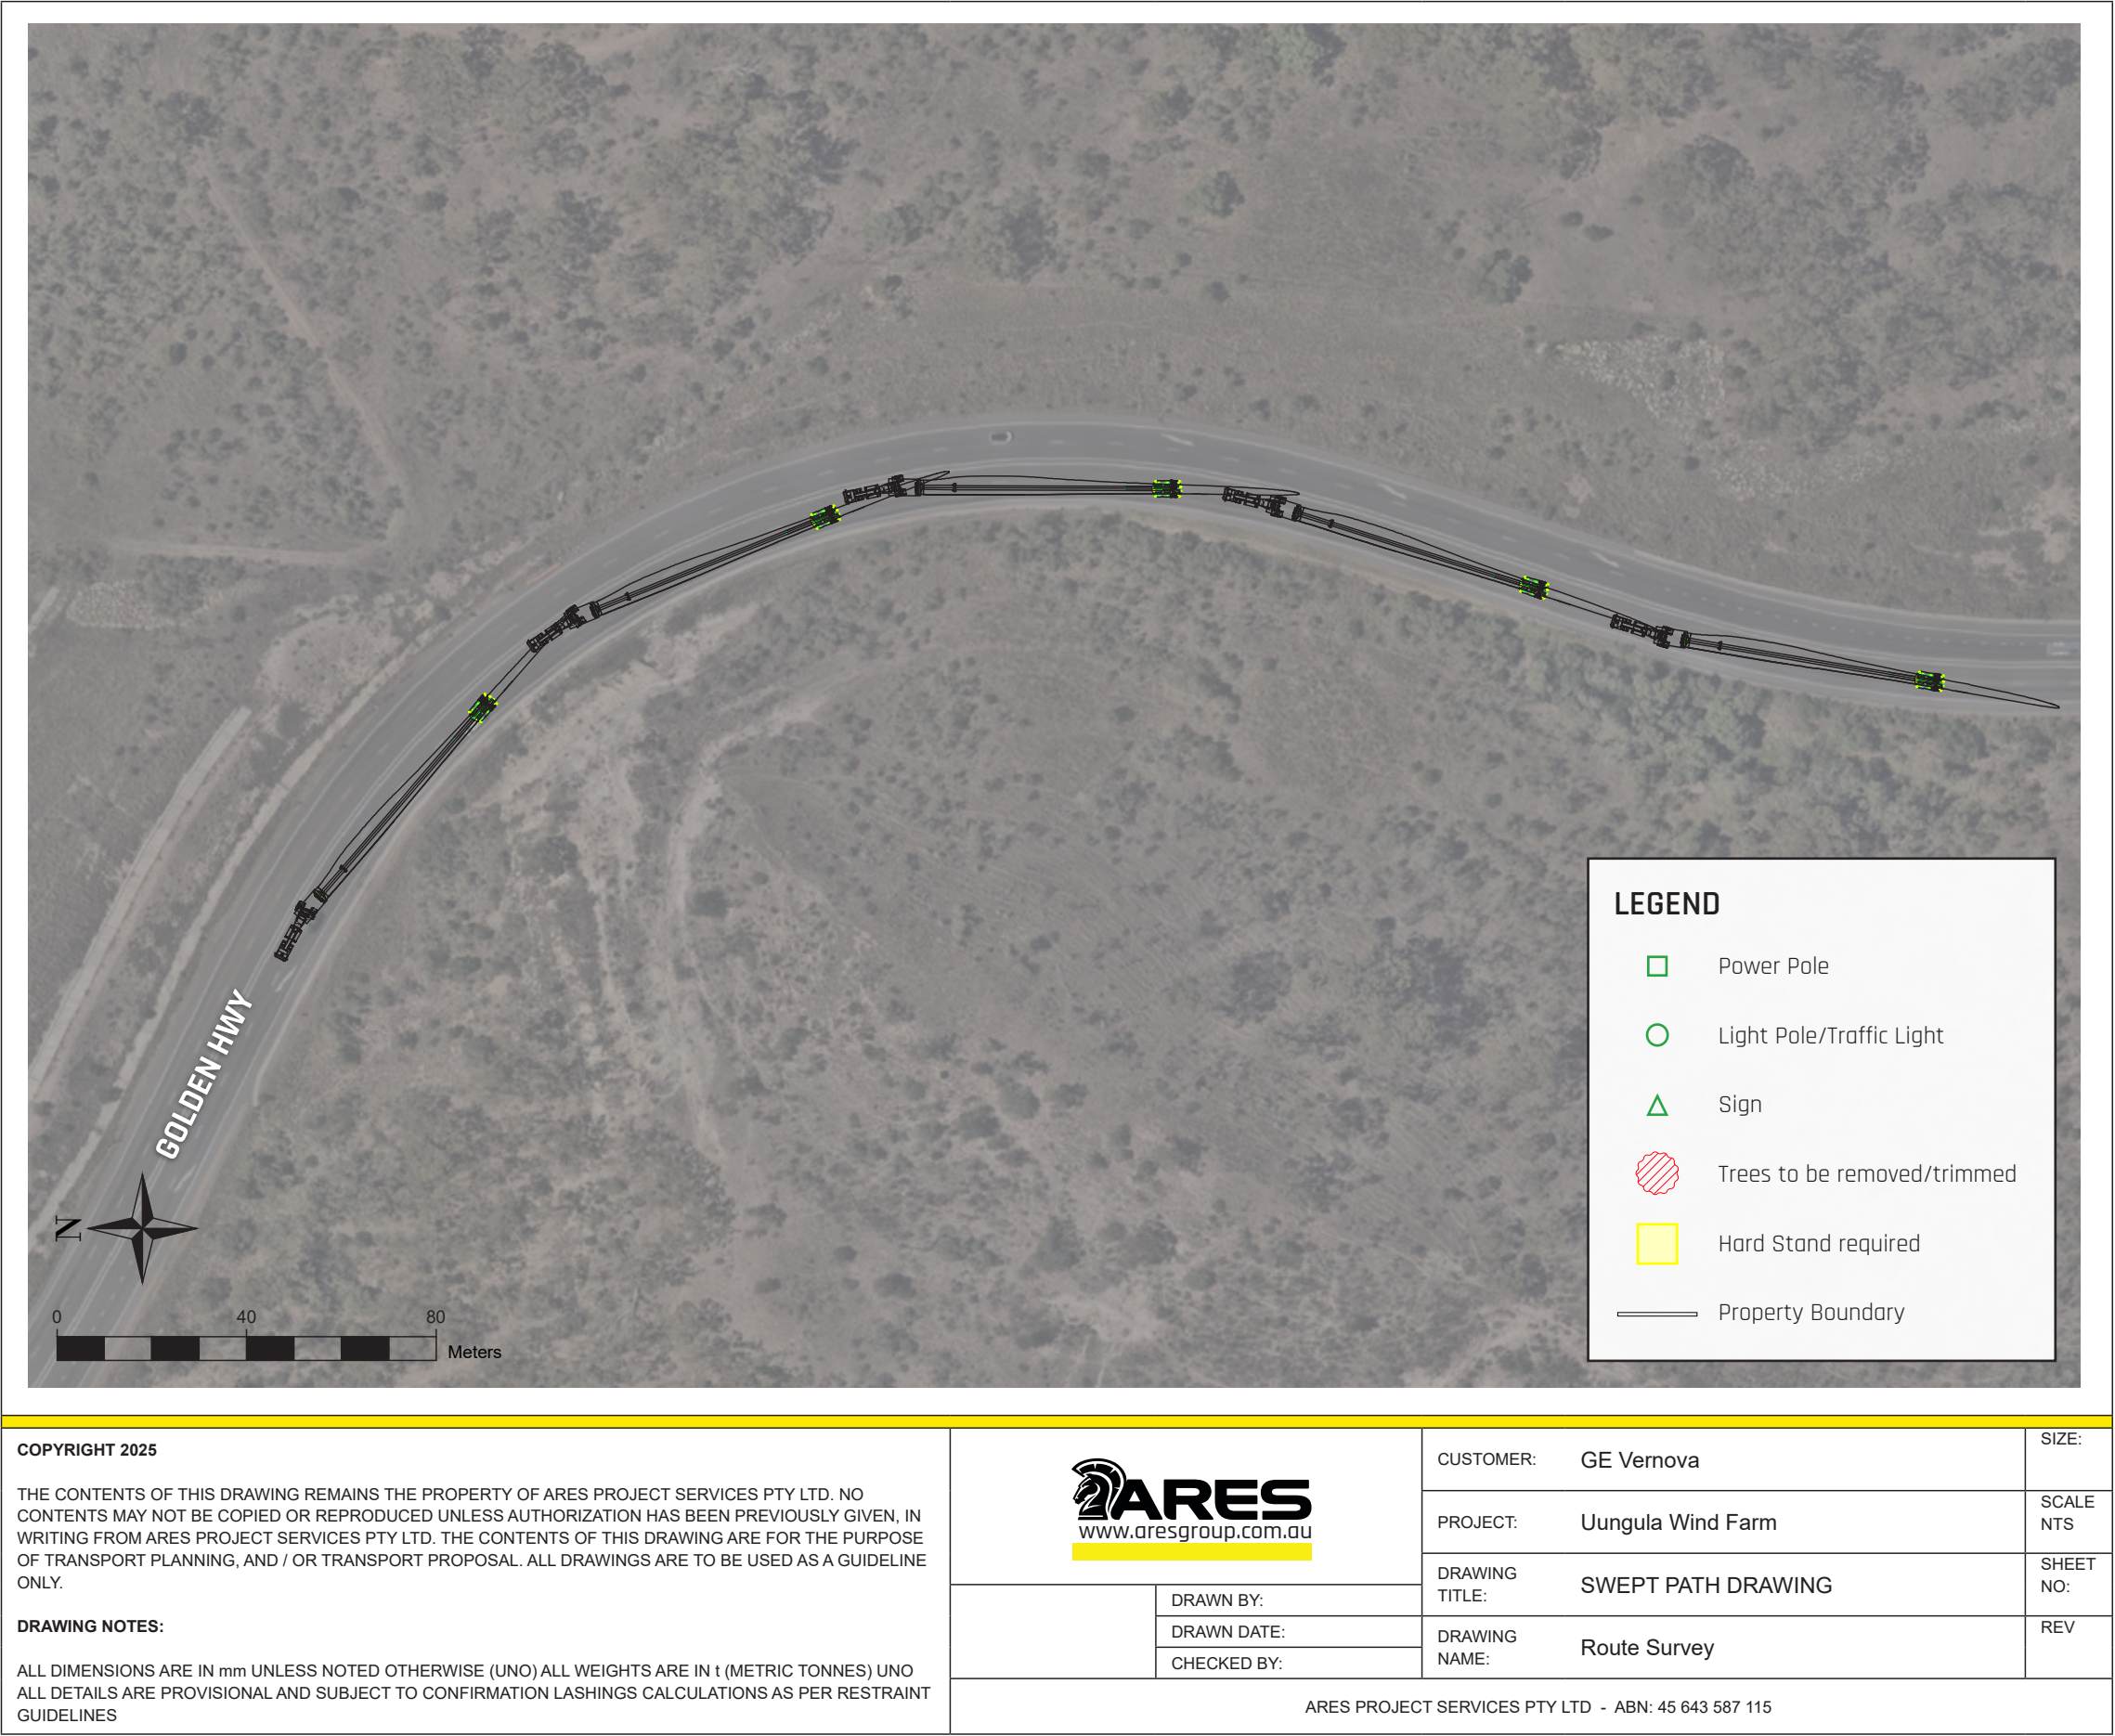

Pinch Point

16

LEFT TURN
Golden Hwy &
Denman Rd

ROUTE 1


EnergyCo will complete the Central West Orana Port to REZ upgrades prior to blade transport commencing. The final design of the upgrade at this location has been overlaid on the swept path to the right, showing that the blade can traverse the upgraded intersection with no issues.

The olive trees to the east have already been removed, allowing for the blade tip to sweep over this area.

Three signs on removable posts will need to be temporarily removed prior to the blade passing through, and then replaced.

Police will need to control traffic in all directions whilst the manoeuvre is being completed.

Note: The pilot vehicles illustrated are positioned purely as escorting the load and are not intended as any function of traffic control. All traffic control functions will be provided by NSW Police.

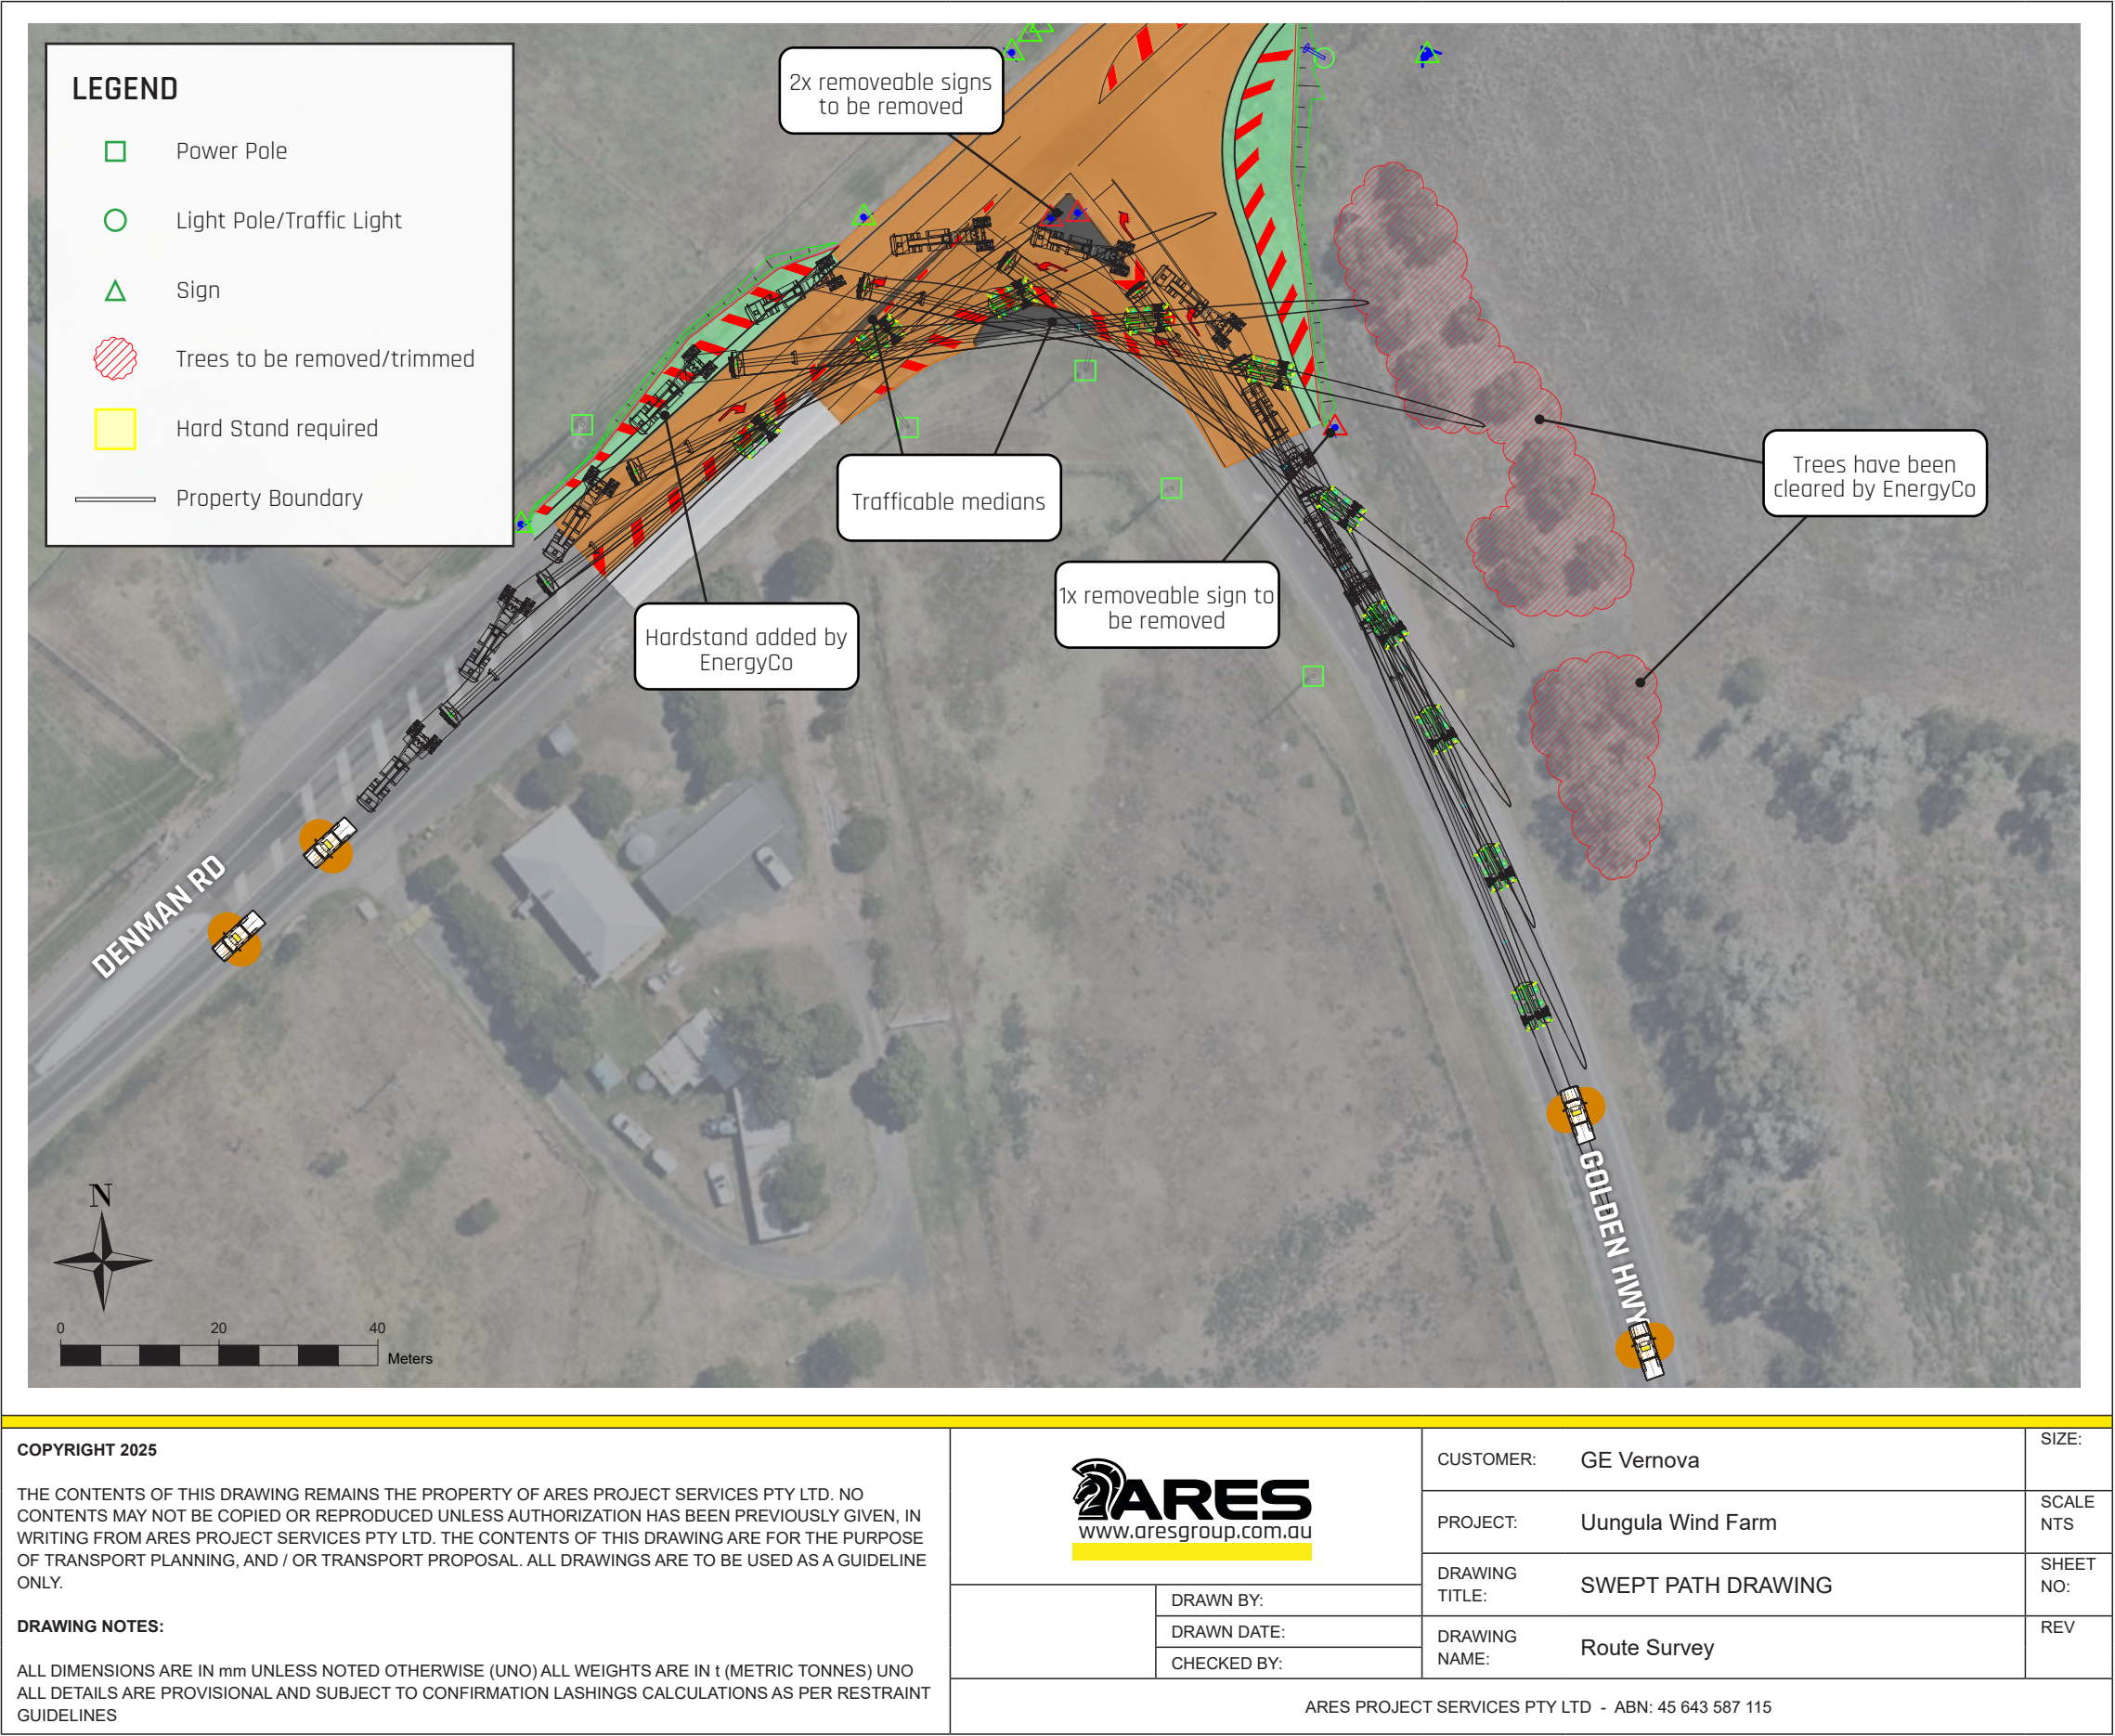

Pinch Point


17


RIGHT TURN
Golden Hwy,
Denman

ROUTE 1

The blades follow the Golden Hwy right at the town of Denman. The gradual right hand turn won't require any modifications but police escorts will need to control opposing traffic while the blade turns as it will require the full width of the road.

Note: The pilot vehicles illustrated are positioned purely as escorting the load and are not intended as any function of traffic control. All traffic control functions will be provided by NSW Police.

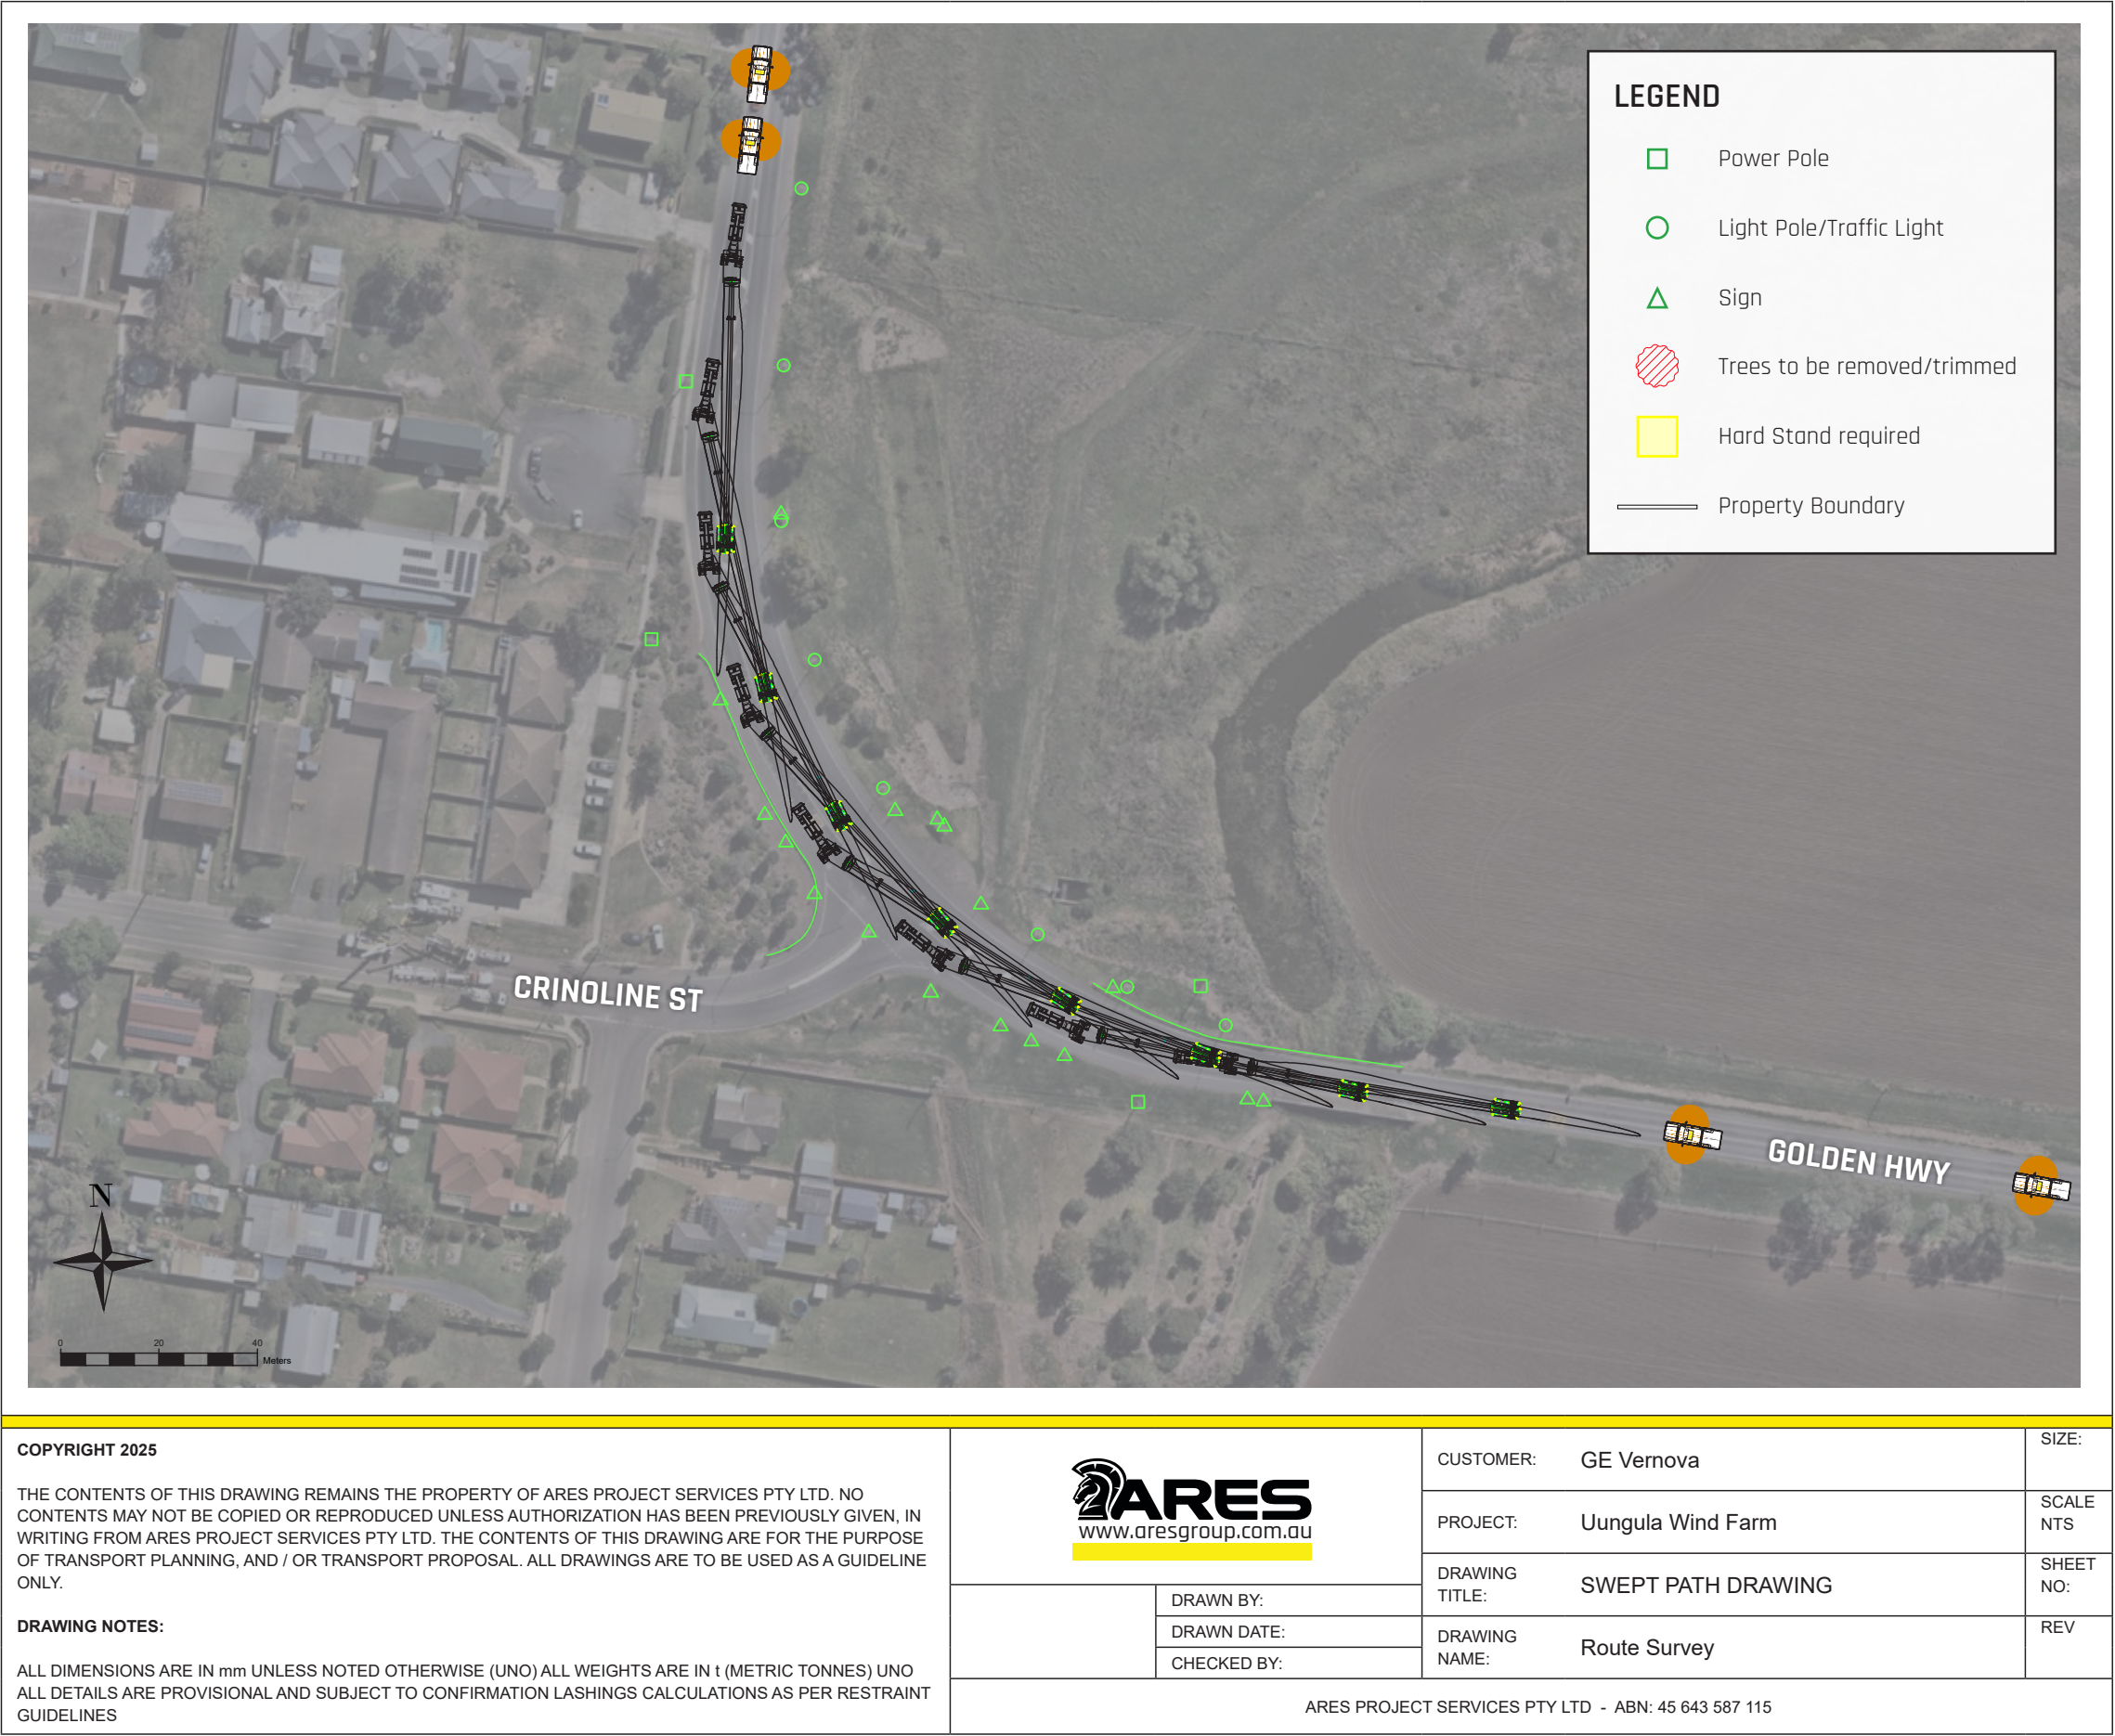

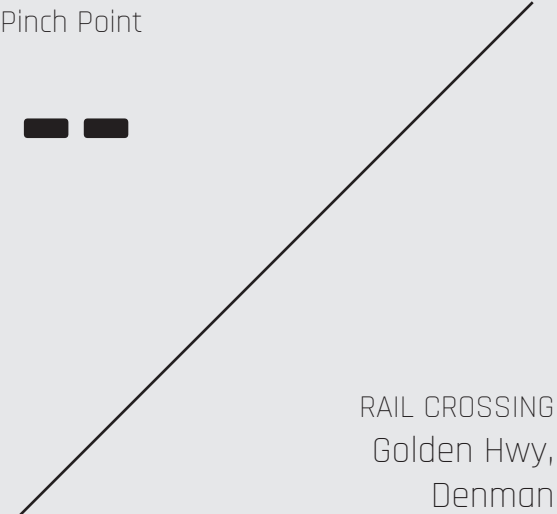

ROUTE 1

The rail crossing at Denman will require rail authority approval prior to crossing. Loads are to travel straight ahead.

Rail Manager: ARTC
Line: Ulan
Control Type: Active
Controls: Boom Gates & Flashing Lights
Tracks: Single

Track Protection Officers will be in attendance as required by the ARTC Permit.



COPYRIGHT 2025 THE CONTENTS OF THIS DRAWING REMAINS THE PROPERTY OF ARES PROJECT SERVICES PTY LTD. NO CONTENTS MAY NOT BE COPIED OR REPRODUCED UNLESS AUTHORIZATION HAS BEEN PREVIOUSLY GIVEN, IN WRITING FROM ARES PROJECT SERVICES PTY LTD. THE CONTENTS OF THIS DRAWING ARE FOR THE PURPOSE OF TRANSPORT PLANNING, AND / OR TRANSPORT PROPOSAL. ALL DRAWINGS ARE TO BE USED AS A GUIDELINE ONLY. DRAWING NOTES: ALL DIMENSIONS ARE IN mm UNLESS NOTED OTHERWISE (UNO) ALL WEIGHTS ARE IN t (METRIC TONNES) UNO ALL DETAILS ARE PROVISIONAL AND SUBJECT TO CONFIRMATION LASHINGS CALCULATIONS AS PER RESTRAINT GUIDELINES	 www.aresgroup.com.au		CUSTOMER:	GE Vernova	SIZE:
			PROJECT:	Uungula Wind Farm	SCALE NTS
			DRAWING TITLE:	SWEPT PATH DRAWING	SHEET NO:
		DRAWN BY:	DRAWING NAME:	Route Survey	REV
		DRAWN DATE:			
		CHECKED BY:			
	ARES PROJECT SERVICES PTY LTD - ABN: 45 643 587 115				

Pinch Point


18

LEFT TURNS
Golden Hwy,
Merriwa

ROUTE 1

Through the town of Merriwa, the Golden Hwy has two slight left turns. The blade tip will sweep into the oncoming lane so police will need to control traffic during these turns.

Note: The pilot vehicles illustrated are positioned purely as escorting the load and are not intended as any function of traffic control. All traffic control functions will be provided by NSW Police.

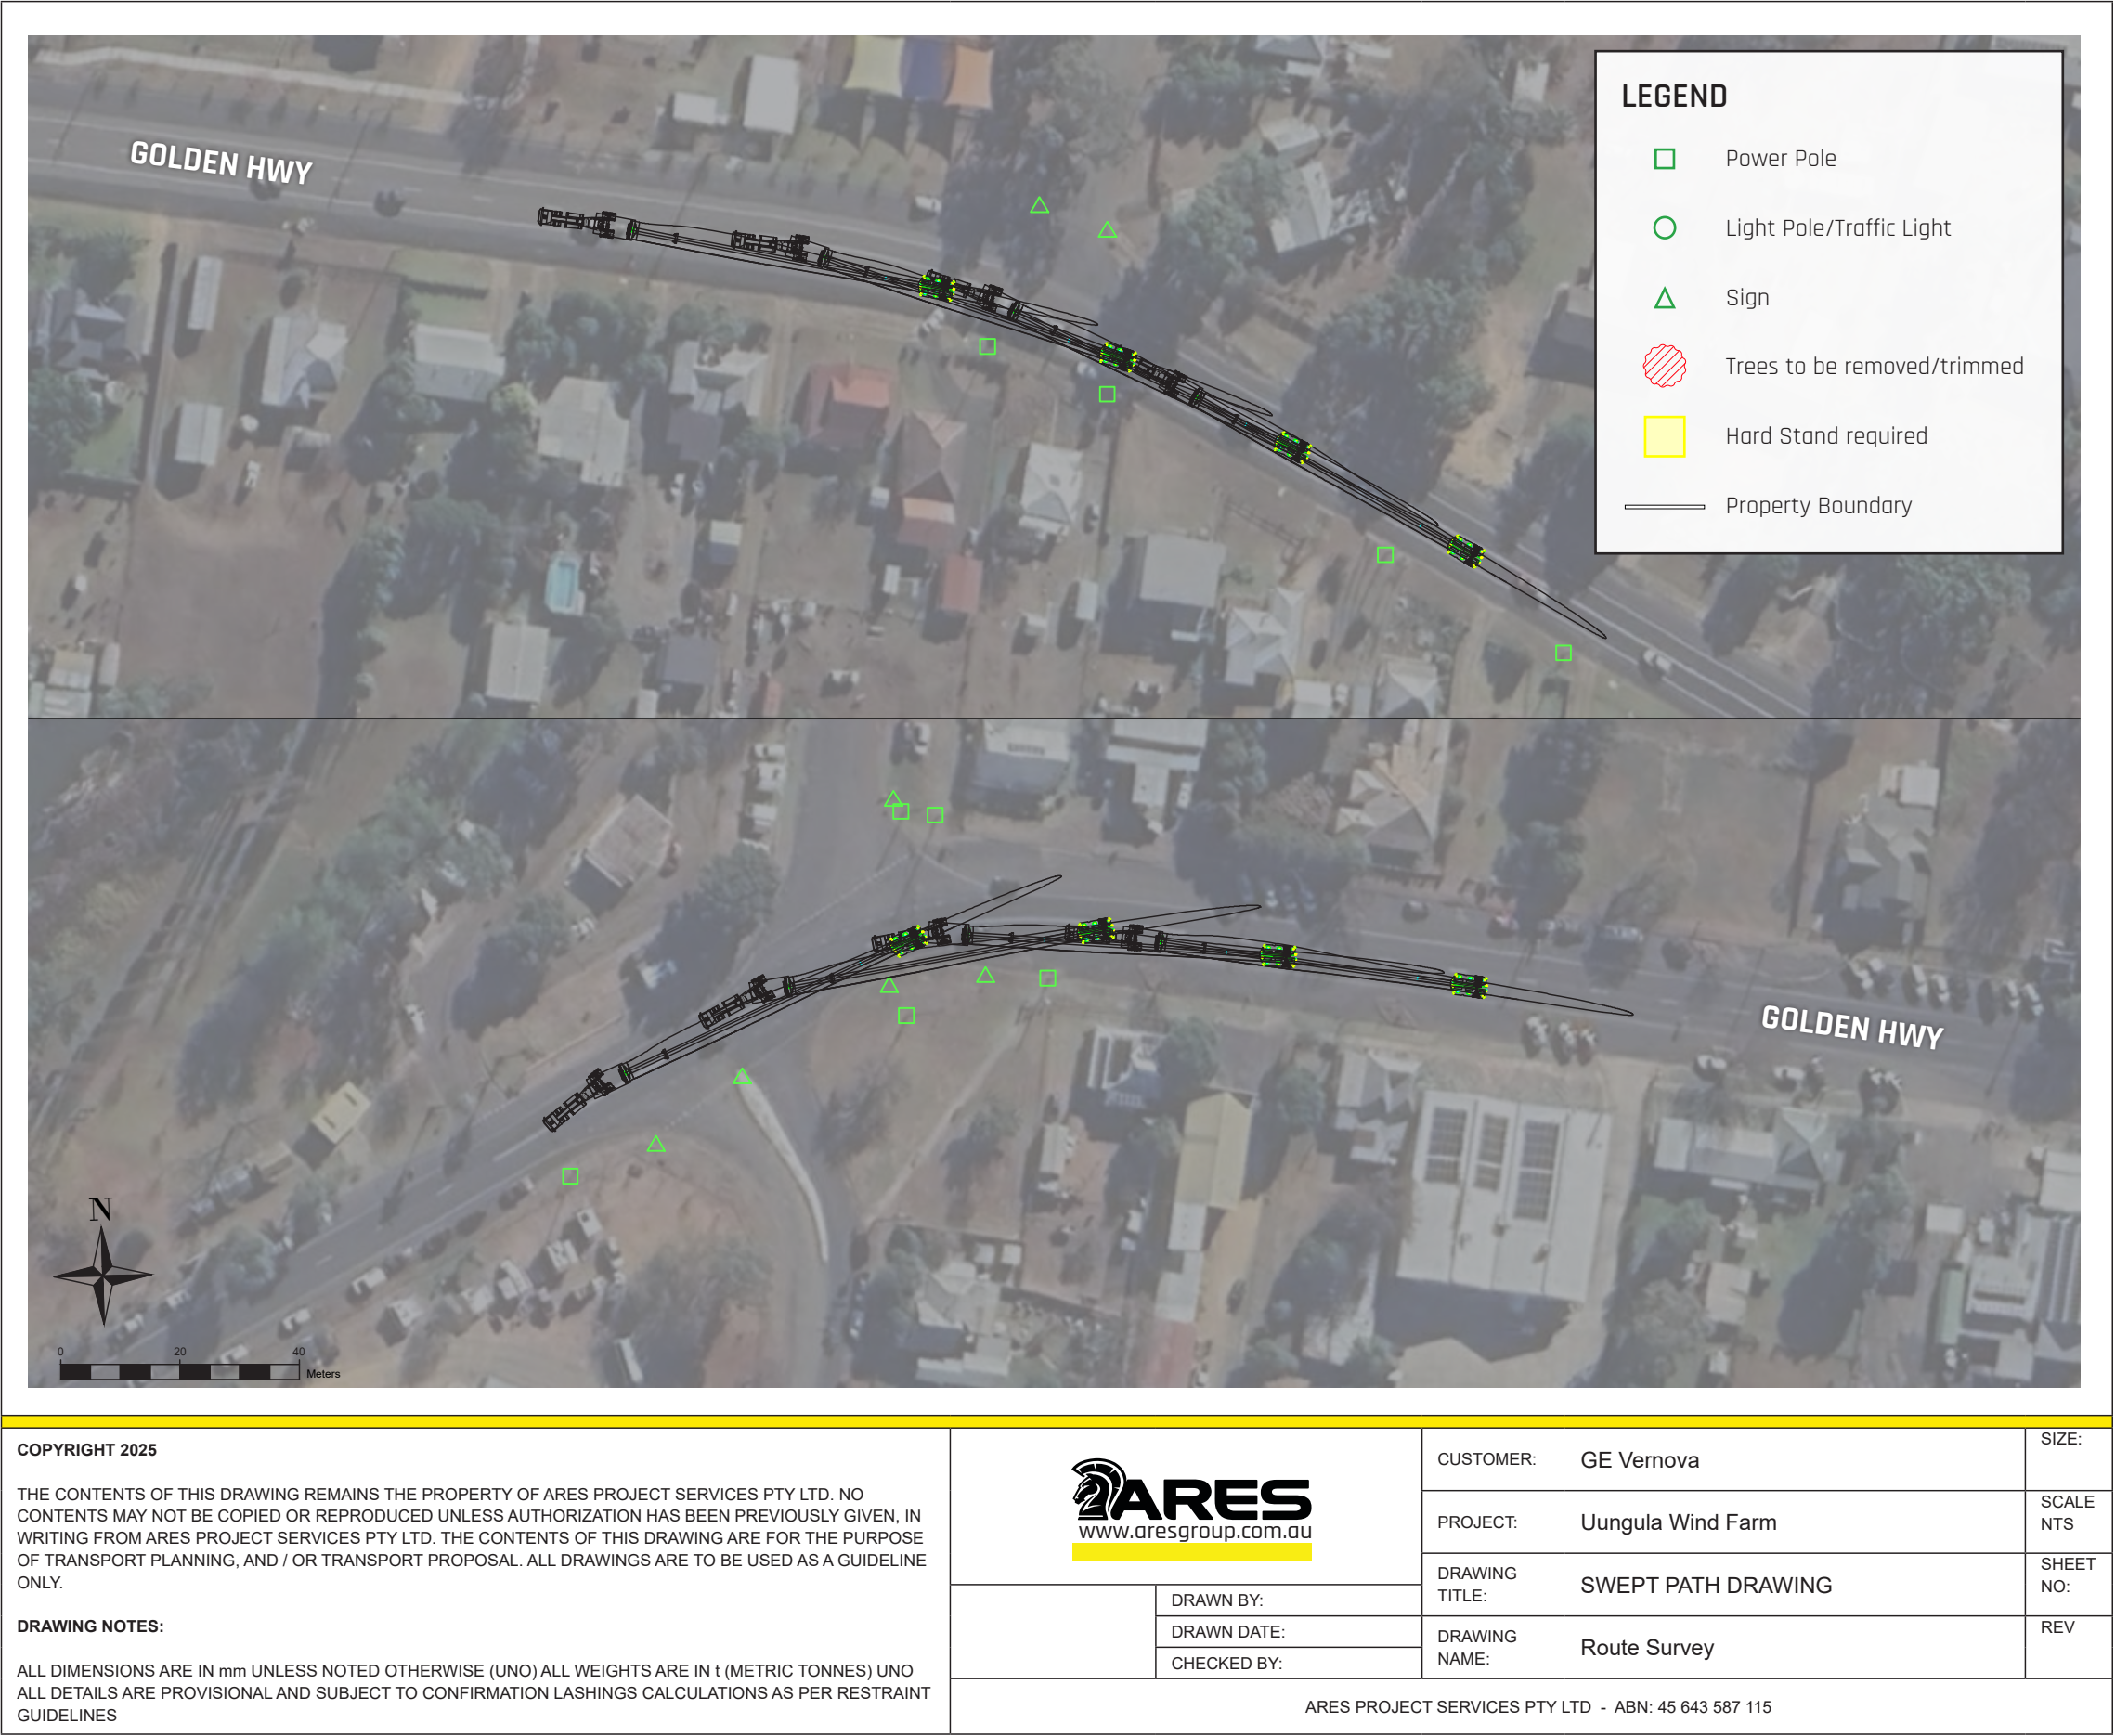

Pinch Point


19


LEFT TURN
Golden Hwy,
Dunedoo

ROUTE 1

Prior to entering Dunedoo, the blades will follow the highway left to cross the railway line. The blade tip will sweep into the opposite lane when turning, and police will need to control eastbound traffic while the blade makes the turn.

Note: The pilot vehicles illustrated are positioned purely as escorting the load and are not intended as any function of traffic control. All traffic control functions will be provided by NSW Police.

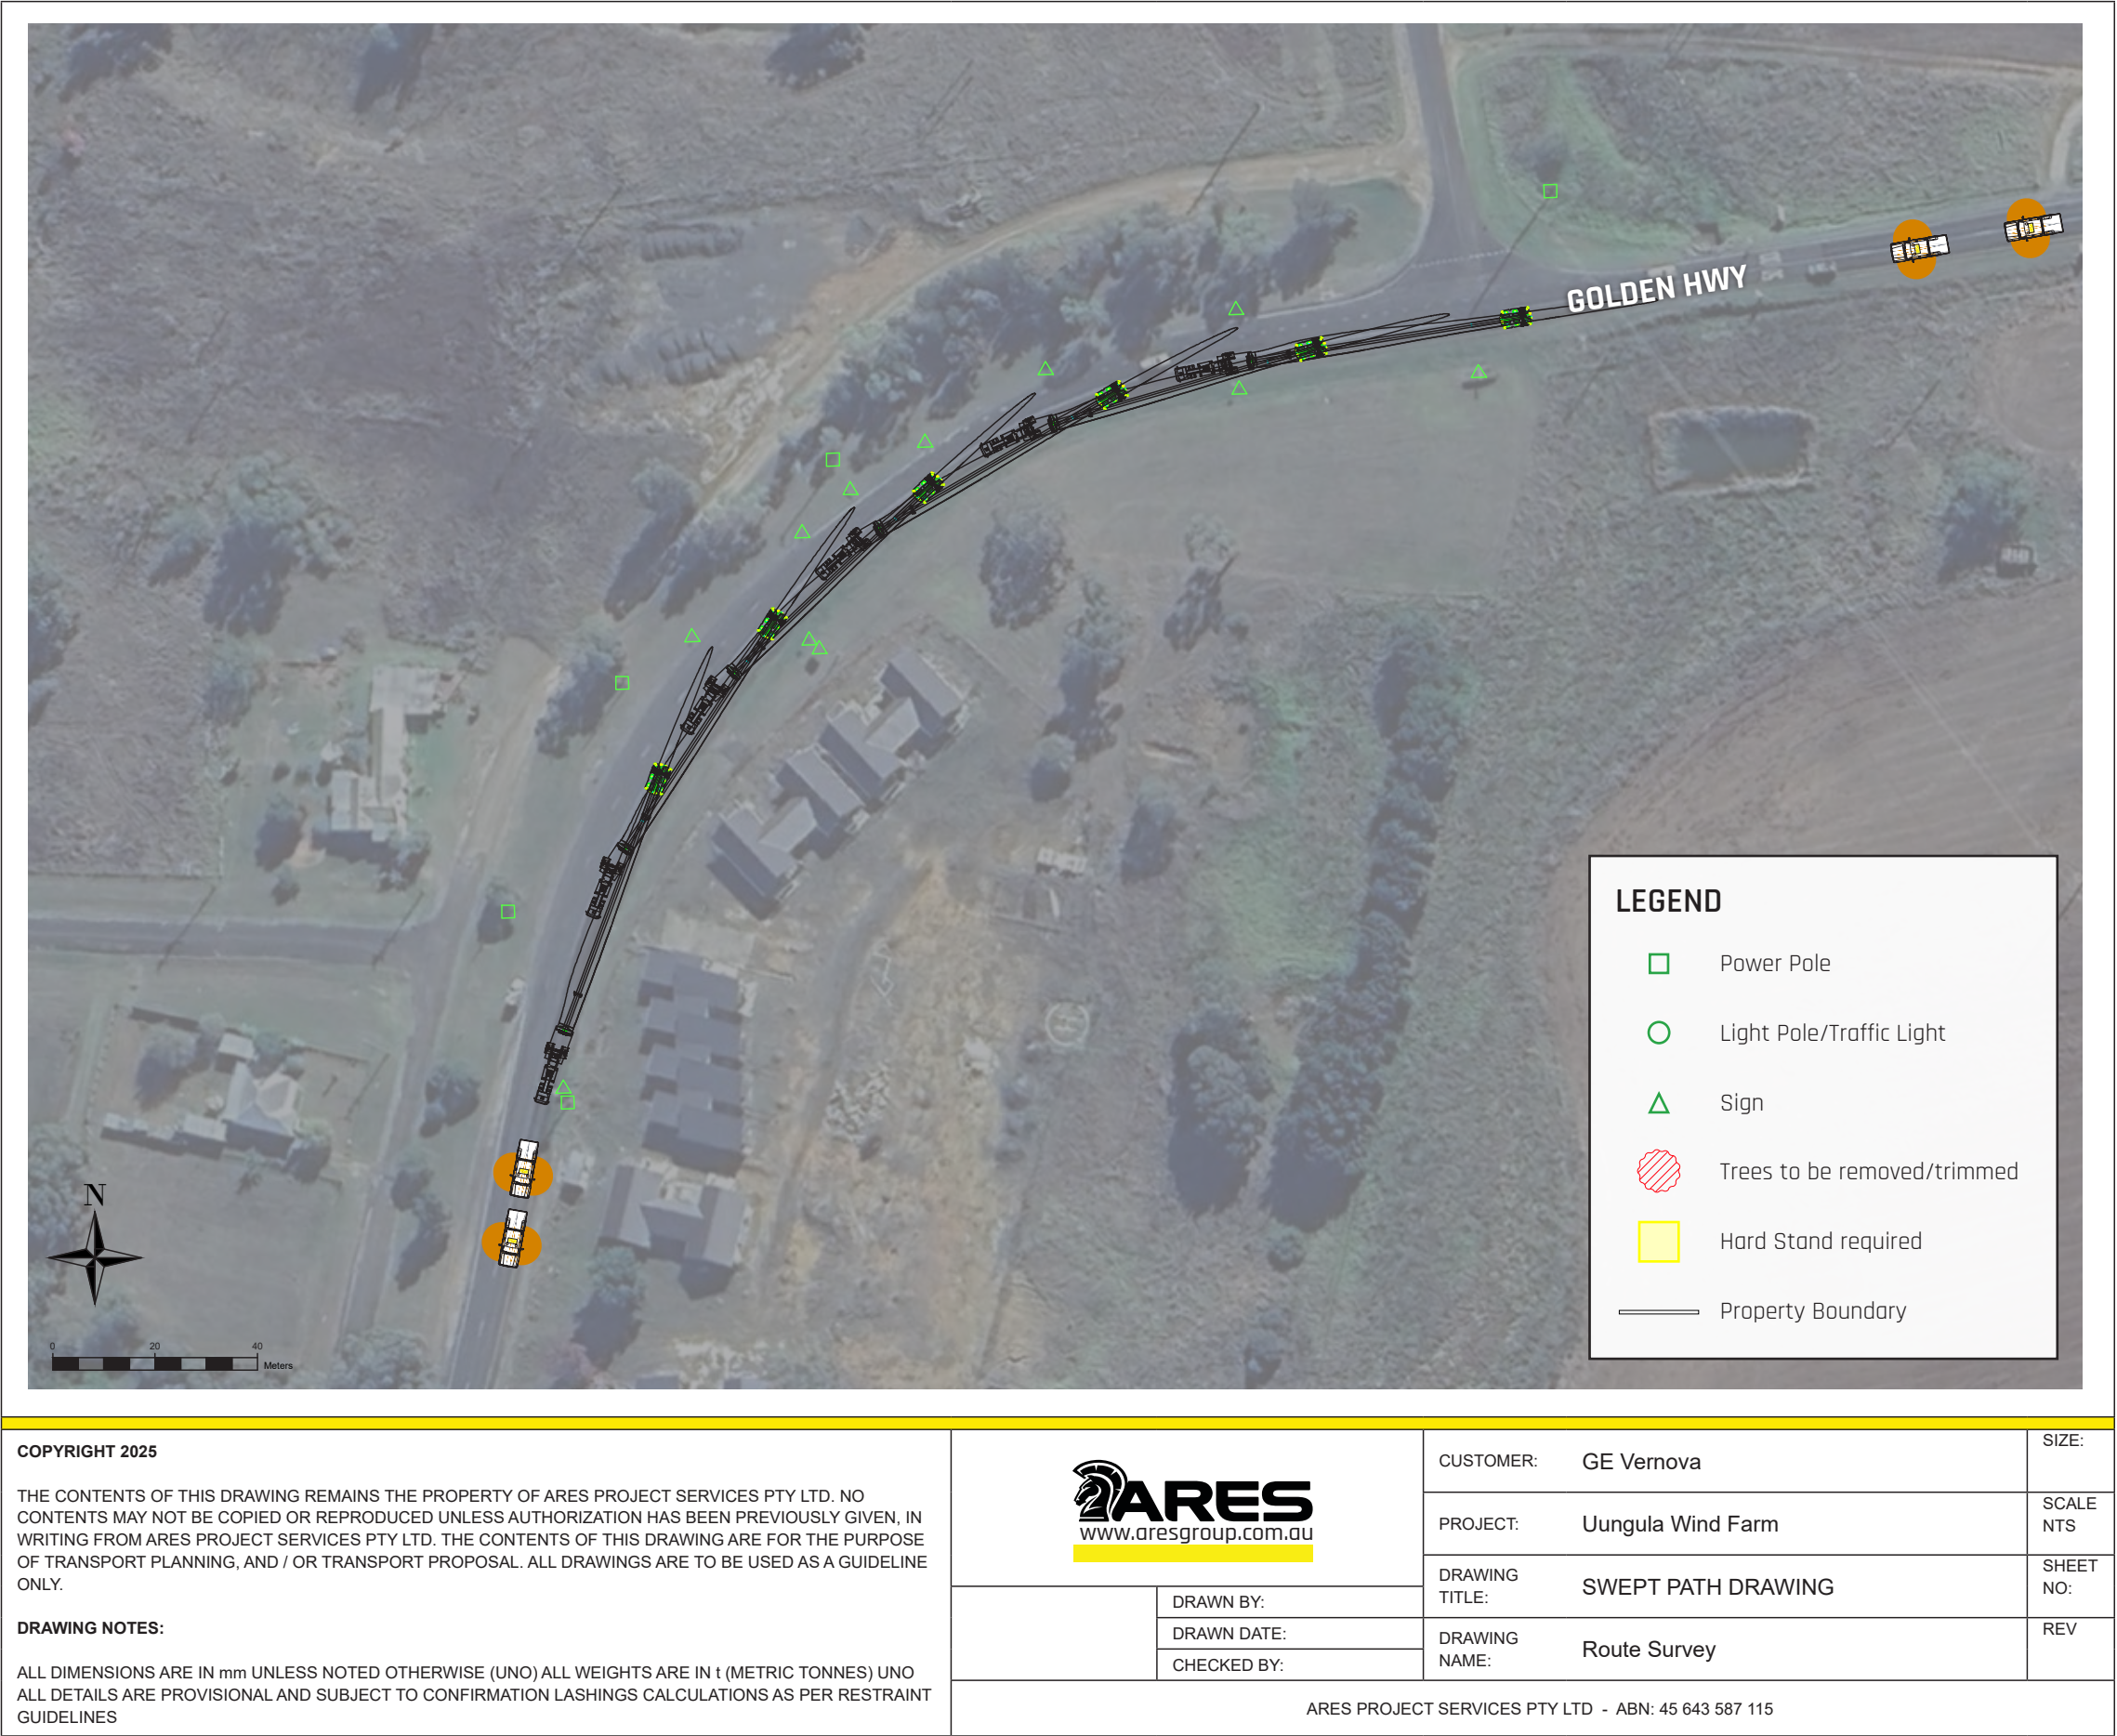

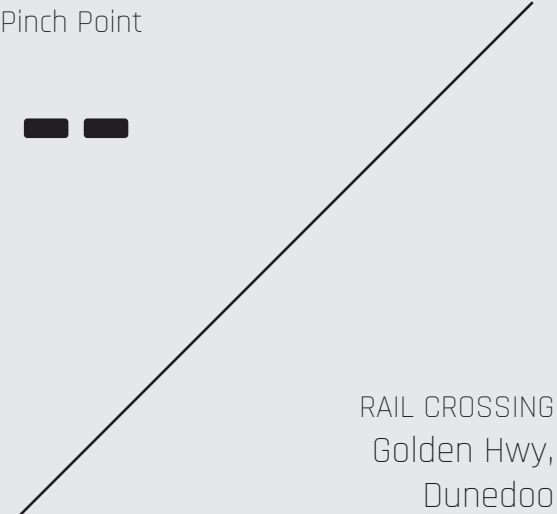

ROUTE 1

The rail crossing at Dunedoo will require rail authority approval prior to crossing. Loads are to travel across the crossing and turn right in accordance with the following pinch point.

Rail Manager: ARTC
Line: Wallerawang - Gwabegar
Control Type: Active
Controls: Flashing Lights
Tracks: Single

Track Protection Officers will be in attendance as required by the ARTC Permit. Where these Track Protection Officers are required and are not accompanying the load, the load shall stop at the Cassilis Truck Rest Area and call the attending officer to ensure that they will be in attendance at the anticipated arrival time of the component at the crossing.



COPYRIGHT 2025 THE CONTENTS OF THIS DRAWING REMAINS THE PROPERTY OF ARES PROJECT SERVICES PTY LTD. NO CONTENTS MAY NOT BE COPIED OR REPRODUCED UNLESS AUTHORIZATION HAS BEEN PREVIOUSLY GIVEN, IN WRITING FROM ARES PROJECT SERVICES PTY LTD. THE CONTENTS OF THIS DRAWING ARE FOR THE PURPOSE OF TRANSPORT PLANNING, AND / OR TRANSPORT PROPOSAL. ALL DRAWINGS ARE TO BE USED AS A GUIDELINE ONLY. DRAWING NOTES: ALL DIMENSIONS ARE IN mm UNLESS NOTED OTHERWISE (UNO) ALL WEIGHTS ARE IN t (METRIC TONNES) UNO ALL DETAILS ARE PROVISIONAL AND SUBJECT TO CONFIRMATION LASHINGS CALCULATIONS AS PER RESTRAINT GUIDELINES	 www.aresgroup.com.au		CUSTOMER:	GE Vernova	SIZE:
			PROJECT:	Uungula Wind Farm	SCALE NTS
			DRAWING TITLE:	SWEPT PATH DRAWING	SHEET NO:
		DRAWN BY:	DRAWING NAME:	Route Survey	REV
		DRAWN DATE:			
	CHECKED BY:				
ARES PROJECT SERVICES PTY LTD - ABN: 45 643 587 115					

Pinch Point

20

RIGHT TURN
Golden Hwy,
Dunedoo

ROUTE 1


The blades go across a level crossing along Golden Hwy in the town of Dunedoo before turning right towards the town centre.

EnergyCo will complete the Central West Orana Port to REZ upgrades prior to blade transport commencing. The final design of the upgrade at this location has been overlaid on the swept path to the right, showing that the blade can traverse the upgraded intersection with no issues.

Due to the low height of the blade tip, the blade trailer will need to be steered very carefully to allow the tip to miss the rail crossing signals as the combination turns right.

Police will need to control traffic in all directions whilst the manoeuvre is being completed.

Note: The pilot vehicles illustrated are positioned purely as escorting the load and are not intended as any function of traffic control. All traffic control functions will be provided by NSW Police.

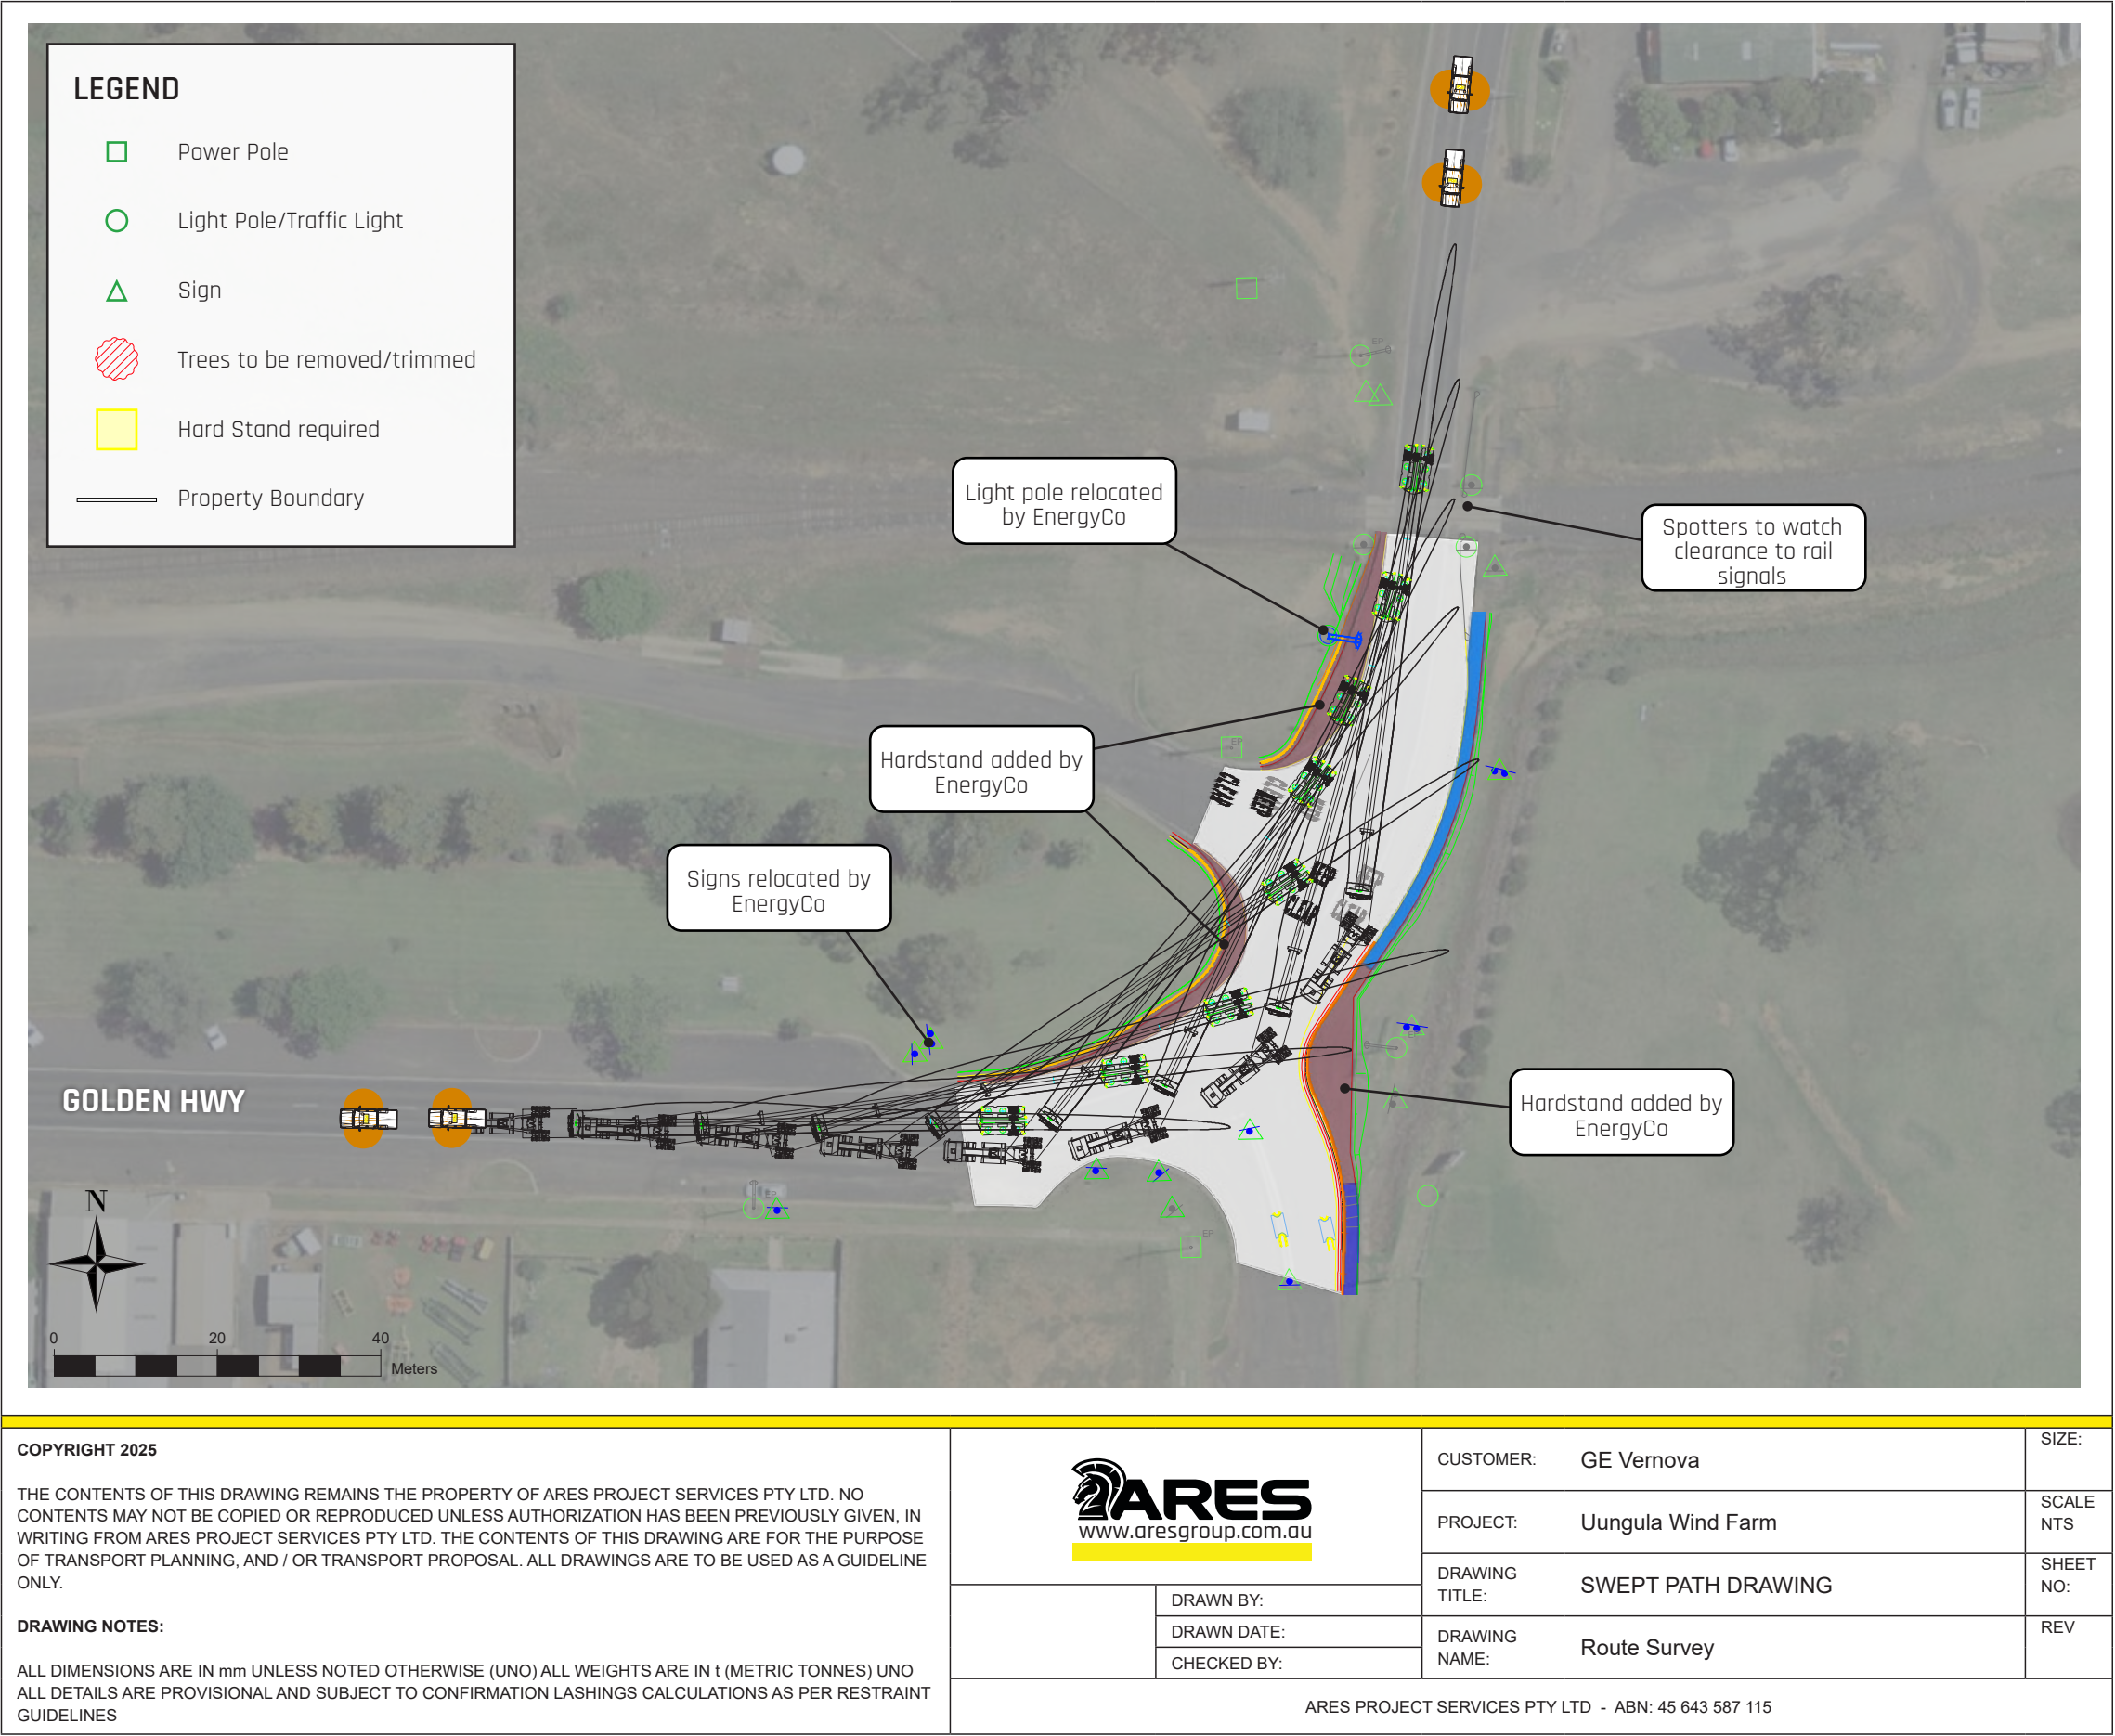

Pinch Point

21


LEFT TURN
Golden Hwy
& Saxa Rd

ROUTE 1


EnergyCo will complete the Central West Orana Port to REZ upgrades prior to blade transport commencing. The final design of the upgrade at this location has been overlaid on the swept path to the right, showing that the blade can traverse the upgraded intersection with no issues.

Police will need to control traffic in all directions whilst the manoeuvre is being completed.

Note: The pilot vehicles illustrated are positioned purely as escorting the load and are not intended as any function of traffic control. All traffic control functions will be provided by NSW Police.

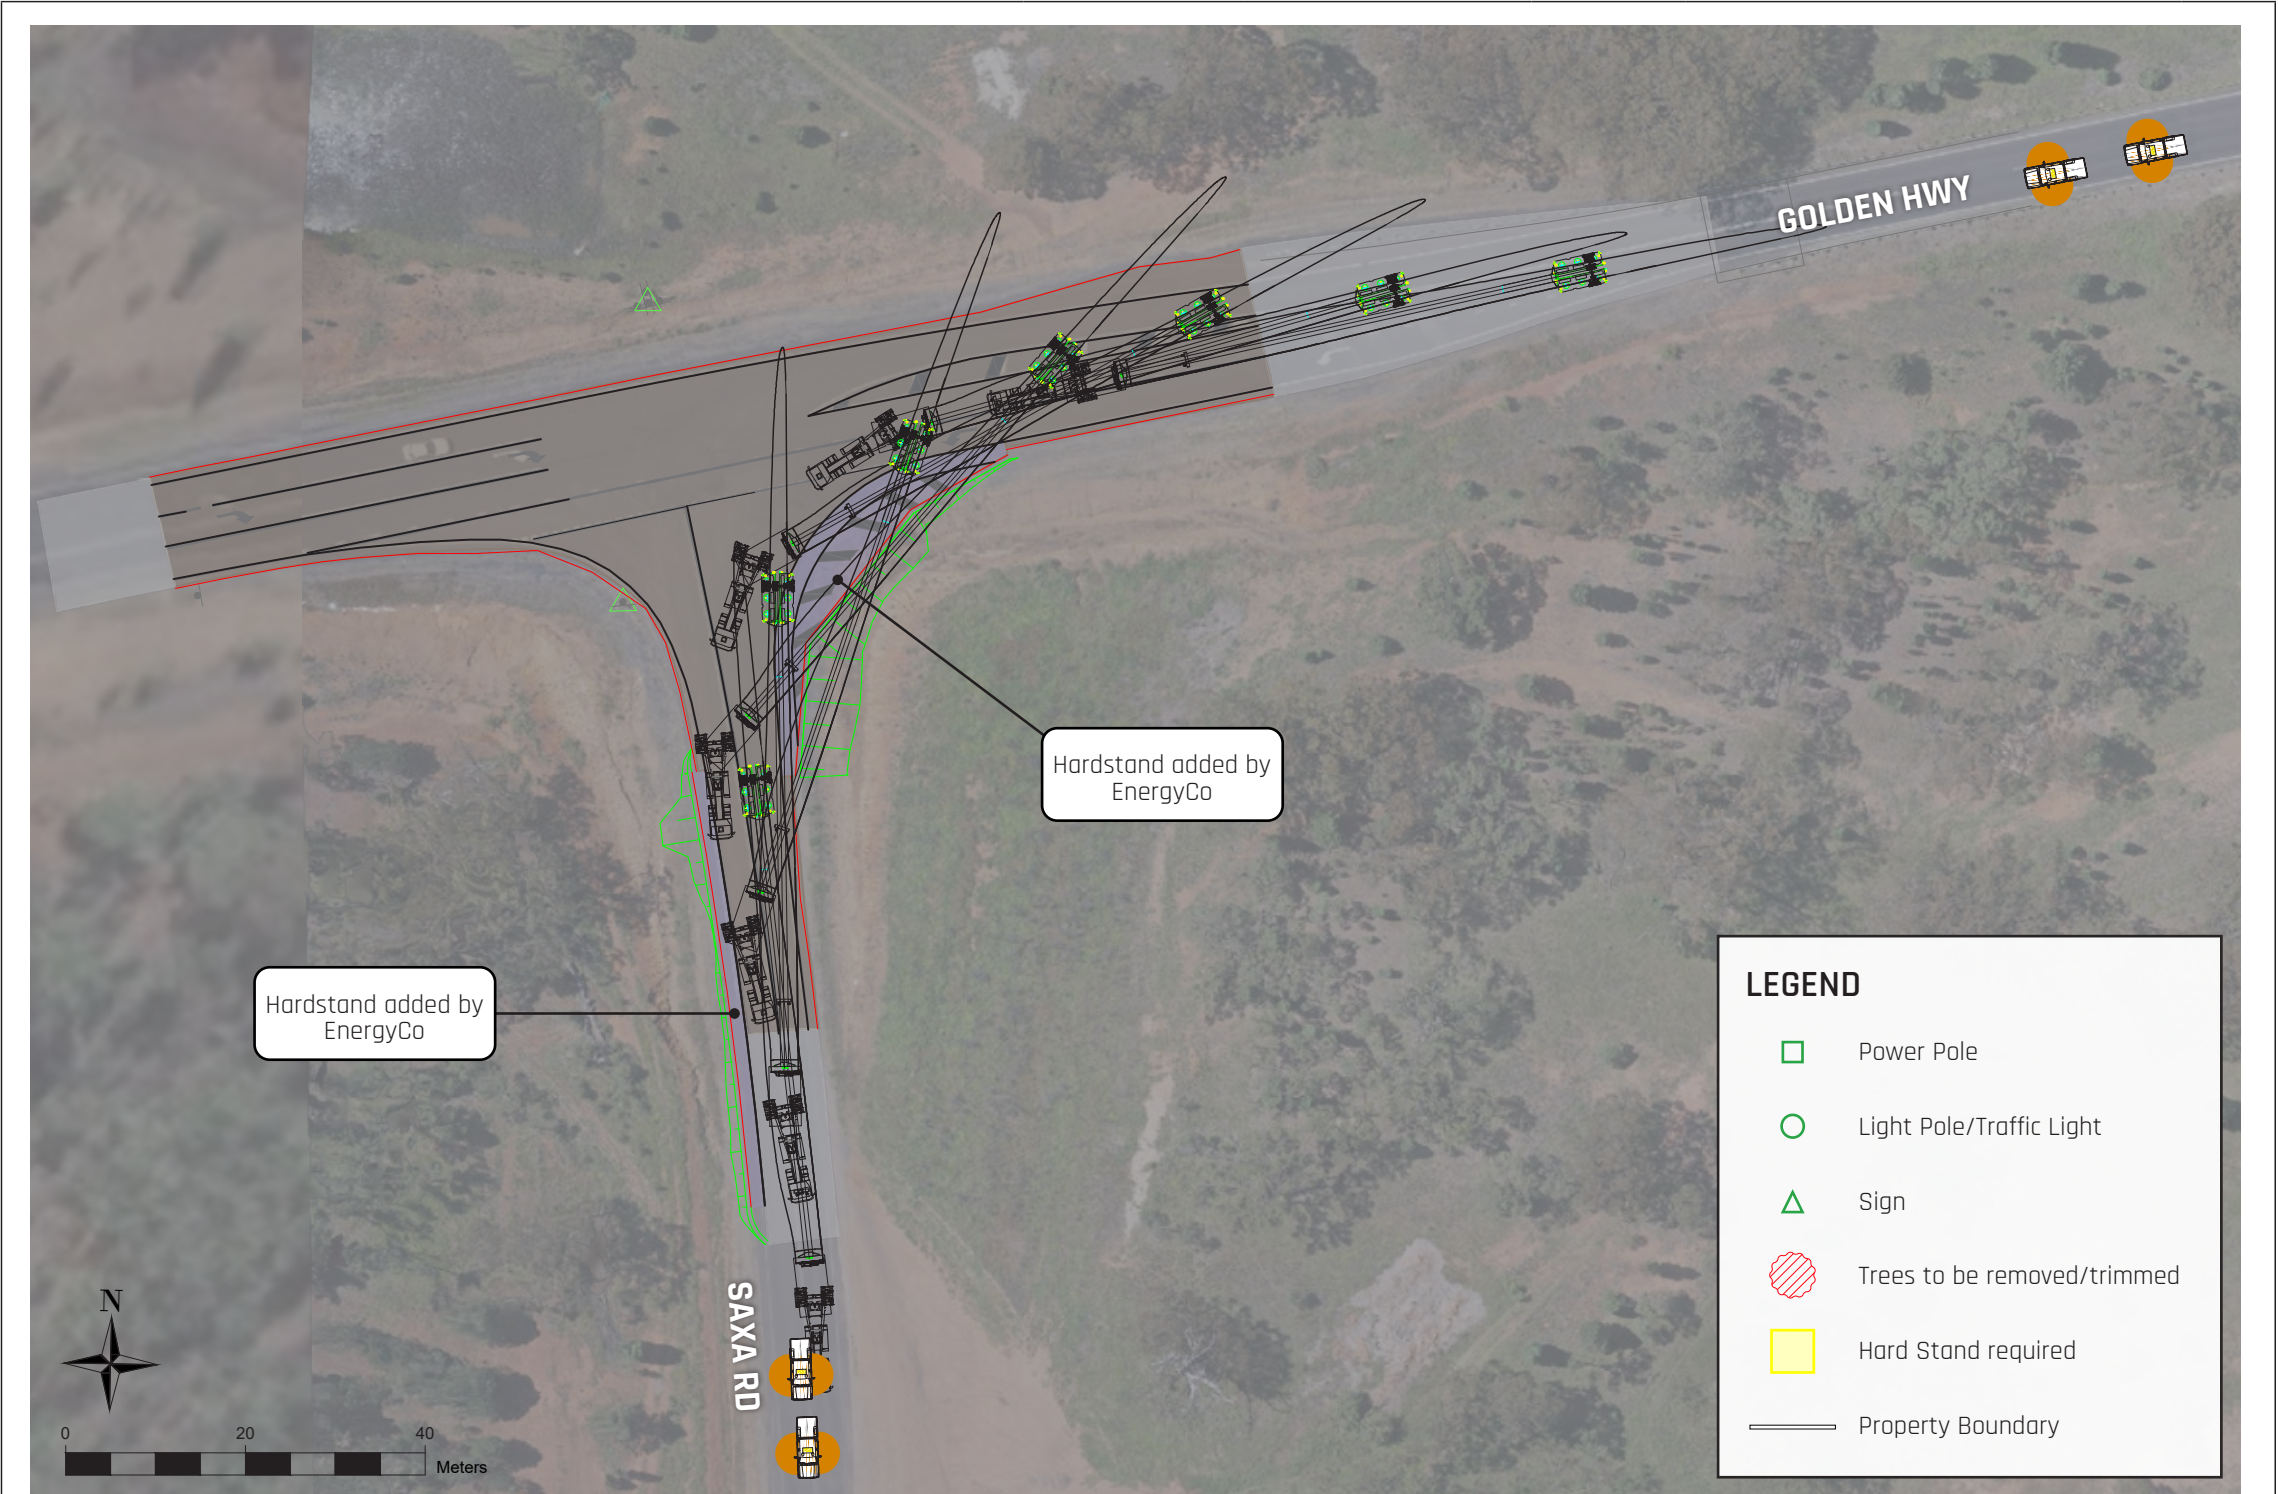

COPYRIGHT 2025 THE CONTENTS OF THIS DRAWING REMAINS THE PROPERTY OF ARES PROJECT SERVICES PTY LTD. NO CONTENTS MAY NOT BE COPIED OR REPRODUCED UNLESS AUTHORIZATION HAS BEEN PREVIOUSLY GIVEN, IN WRITING FROM ARES PROJECT SERVICES PTY LTD. THE CONTENTS OF THIS DRAWING ARE FOR THE PURPOSE OF TRANSPORT PLANNING, AND / OR TRANSPORT PROPOSAL. ALL DRAWINGS ARE TO BE USED AS A GUIDELINE ONLY. DRAWING NOTES: ALL DIMENSIONS ARE IN mm UNLESS NOTED OTHERWISE (UNO) ALL WEIGHTS ARE IN t (METRIC TONNES) UNO ALL DETAILS ARE PROVISIONAL AND SUBJECT TO CONFIRMATION LASHINGS CALCULATIONS AS PER RESTRAINT GUIDELINES	 www.aresgroup.com.au		CUSTOMER:	GE Vernova	SIZE:
			PROJECT:	Uungula Wind Farm	SCALE NTS
			DRAWING TITLE:	SWEPT PATH DRAWING	SHEET NO:
		DRAWN BY:	DRAWING NAME:	Route Survey	REV
		DRAWN DATE:			
		CHECKED BY:	ARES PROJECT SERVICES PTY LTD - ABN: 45 643 587 115		

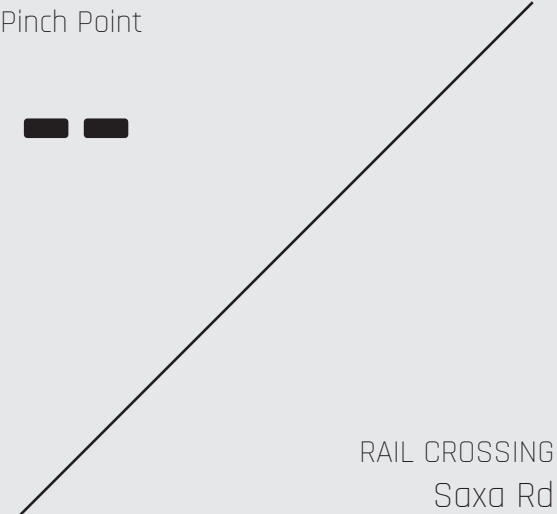

ROUTE 1

The rail crossing at Saxa Rd north of Wellington will require rail authority approval prior to crossing. Loads are to travel across the crossing and then turn in accordance with the following pinch point.

Rail Manager: UGL Regional Linx
Line: Main West
Control Type: Active
Controls: Boom Gates & Flashing Lights
Tracks: Single

Track Protection Officers will be in attendance as required by the UGL RL Permit.



COPYRIGHT 2025 THE CONTENTS OF THIS DRAWING REMAINS THE PROPERTY OF ARES PROJECT SERVICES PTY LTD. NO CONTENTS MAY NOT BE COPIED OR REPRODUCED UNLESS AUTHORIZATION HAS BEEN PREVIOUSLY GIVEN, IN WRITING FROM ARES PROJECT SERVICES PTY LTD. THE CONTENTS OF THIS DRAWING ARE FOR THE PURPOSE OF TRANSPORT PLANNING, AND / OR TRANSPORT PROPOSAL. ALL DRAWINGS ARE TO BE USED AS A GUIDELINE ONLY. DRAWING NOTES: ALL DIMENSIONS ARE IN mm UNLESS NOTED OTHERWISE (UNO) ALL WEIGHTS ARE IN t (METRIC TONNES) UNO ALL DETAILS ARE PROVISIONAL AND SUBJECT TO CONFIRMATION LASHINGS CALCULATIONS AS PER RESTRAINT GUIDELINES	 www.aresgroup.com.au		CUSTOMER:	GE Vernova	SIZE:
			PROJECT:	Uungula Wind Farm	SCALE NTS
			DRAWING TITLE:	SWEPT PATH DRAWING	SHEET NO:
		DRAWN BY:	DRAWING NAME:	Route Survey	REV
		DRAWN DATE:			
	CHECKED BY:	ARES PROJECT SERVICES PTY LTD - ABN: 45 643 587 115			

Pinch Point

22


LEFT TURN
Saxa Rd &
Mitchell Hwy

ROUTE 1

The left turn to join onto the Michell Hwy requires the blades turning onto the wrong side of Mitchell Hwy before returning to the correct side. Only 1 sign needs to be made removable for this turn.

Police will need to control traffic in all directions whilst the manoeuvre is being completed.

Note: The pilot vehicles illustrated are positioned purely as escorting the load and are not intended as any function of traffic control. All traffic control functions will be provided by NSW Police.

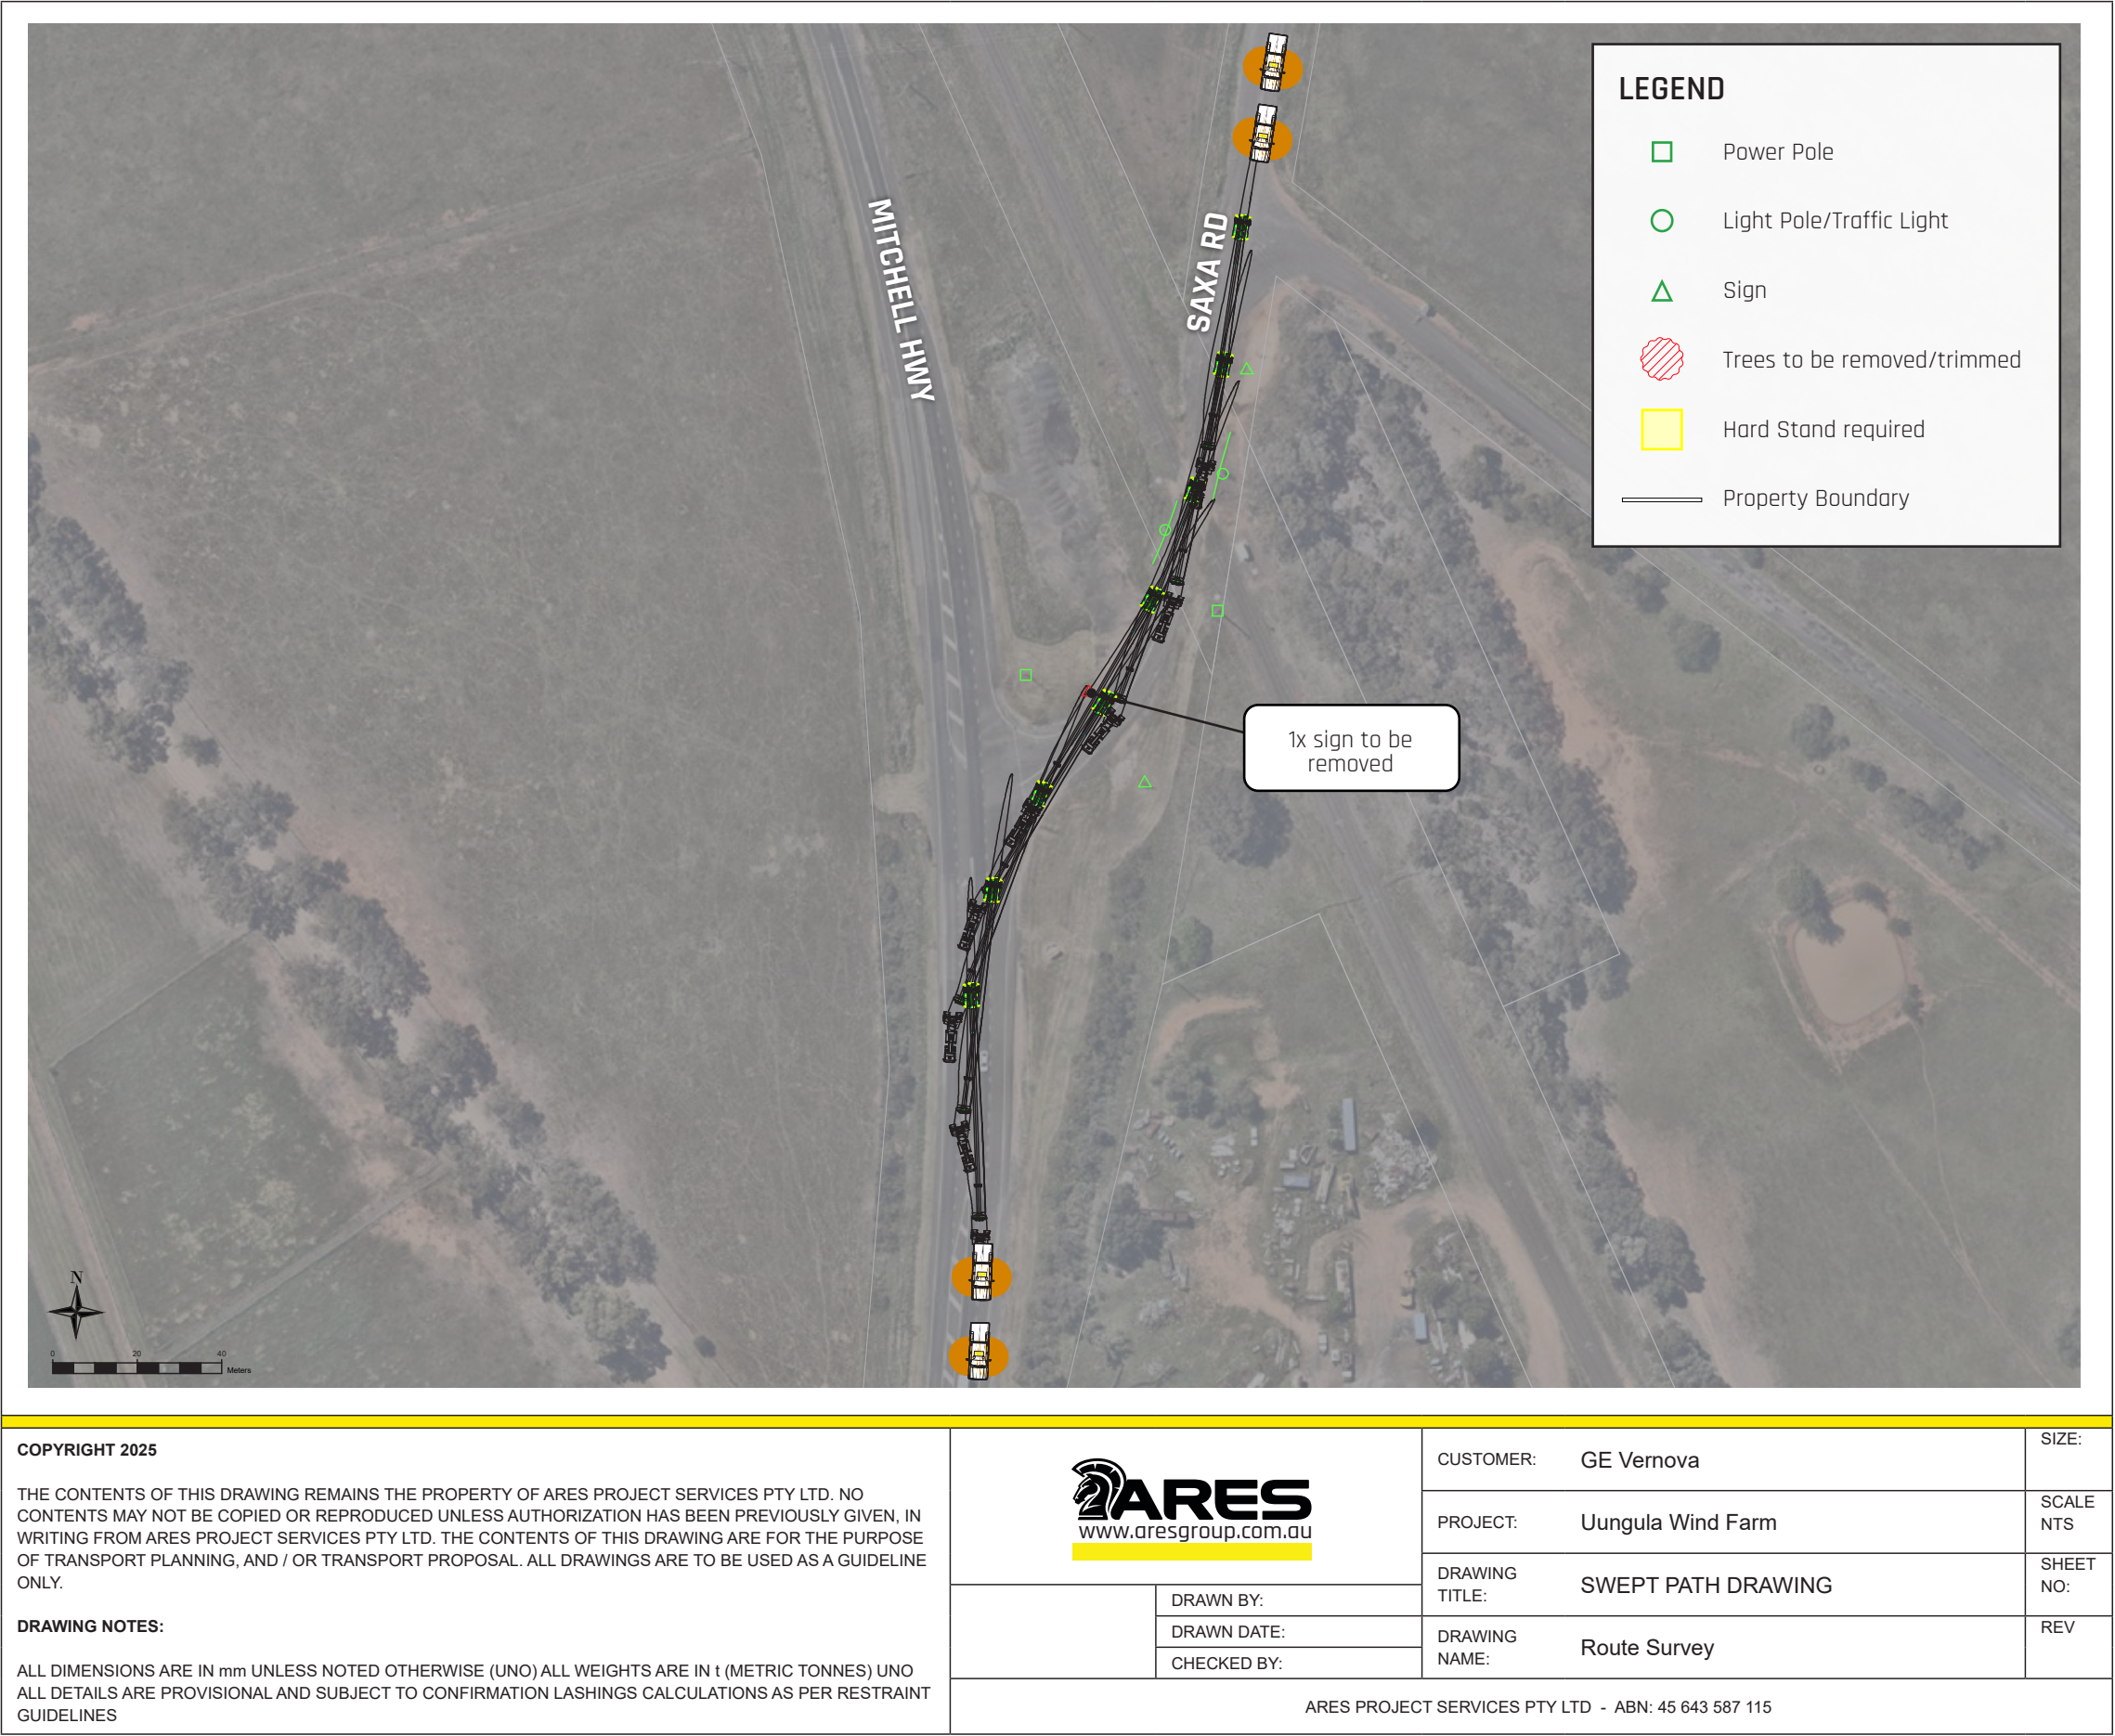

Pinch Point

23


LEFT TURN
Mitchell Hwy
& Goolma Rd

ROUTE 1

To avoid the light poles on the south side of the highway, blades will require hard stand to be placed on the inside and outside of the corner within road reserve. Two road signs on the inside of the corner will have to be made removeable.

Police escorts will need to control traffic on Mitchell Hwy and Goolma Rd as shown on the right, with pilots assisting.

Note: The pilot vehicles illustrated are positioned purely as escorting the load and are not intended as any function of traffic control. All traffic control functions will be provided by NSW Police.

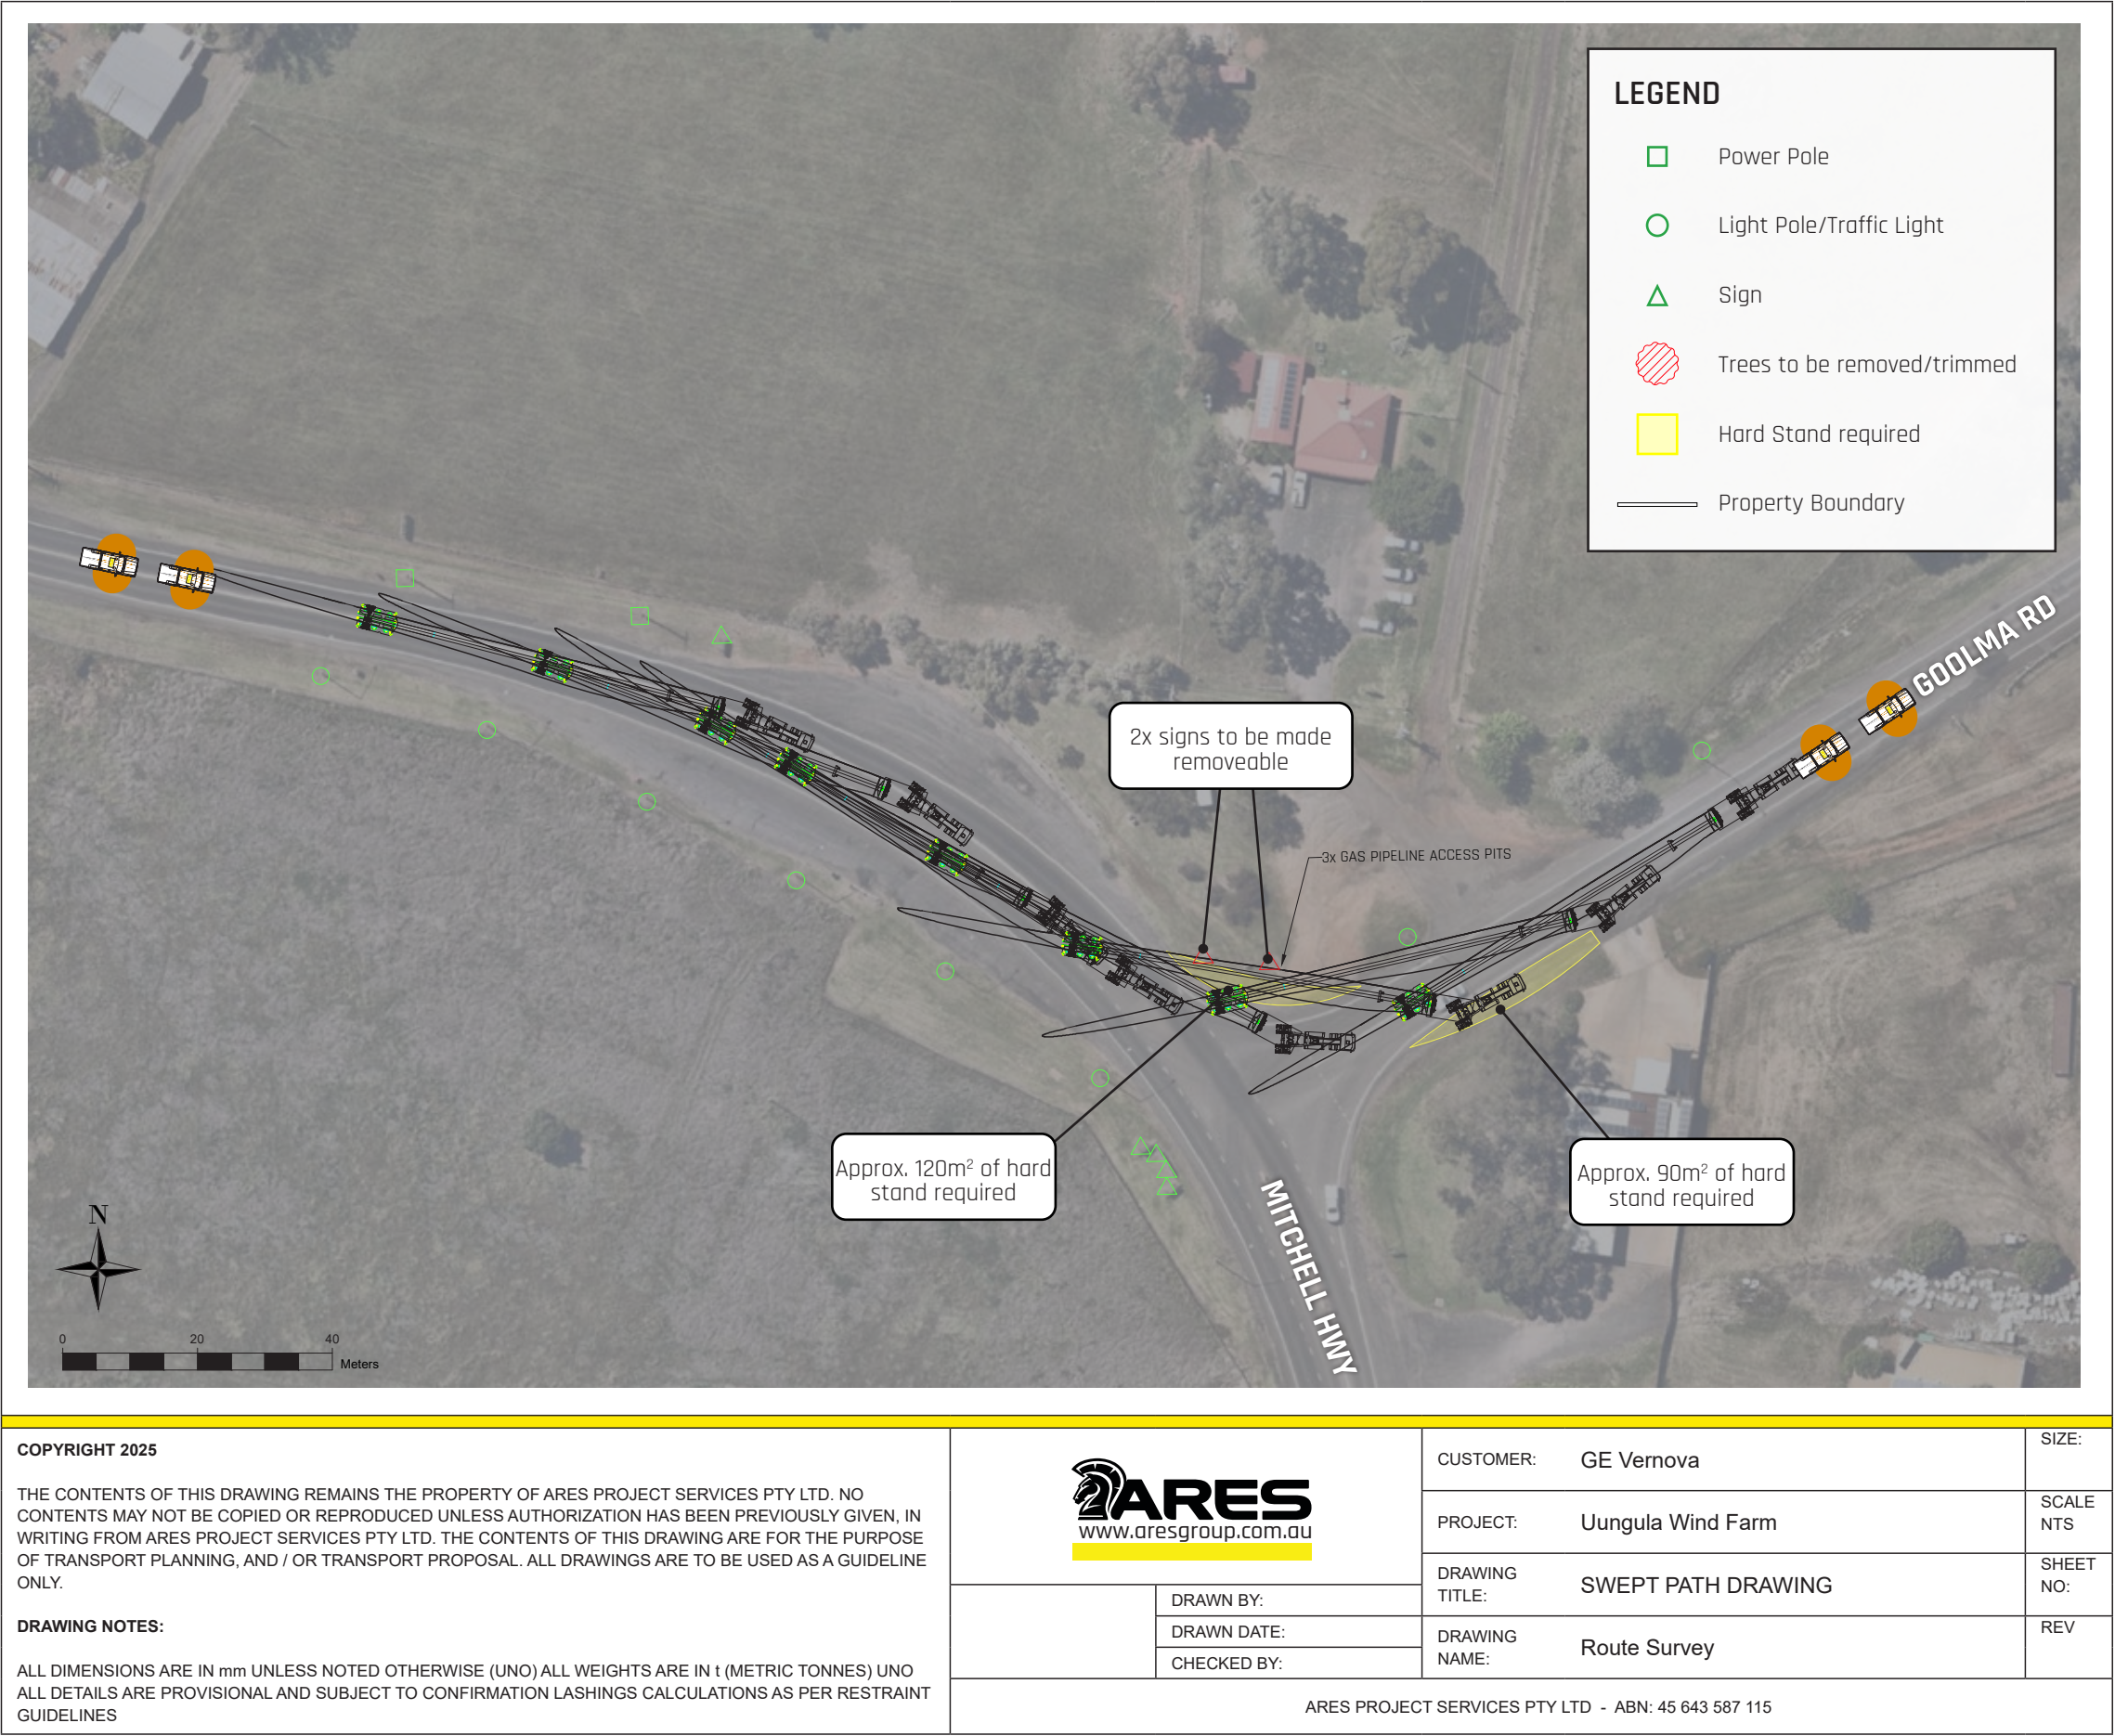

Pinch Point


24

RIGHT TURN
Goolma Rd &
Twelve Mile Rd

ROUTE 1

A new intersection is being constructed further north of the existing intersection of Goolma Rd and Twelve Mile Rd as part of the wind farm development. The intersection has been designed with blade transport in mind and there are no issues with taking this turn. The analysis on the right shows the blade swept path overlaid on top of the civil design provided by the civil contractor performing the upgrades.


Note: The pilot vehicles illustrated are positioned purely as escorting the load and are not intended as any function of traffic control. All traffic control functions will be provided by NSW Police.

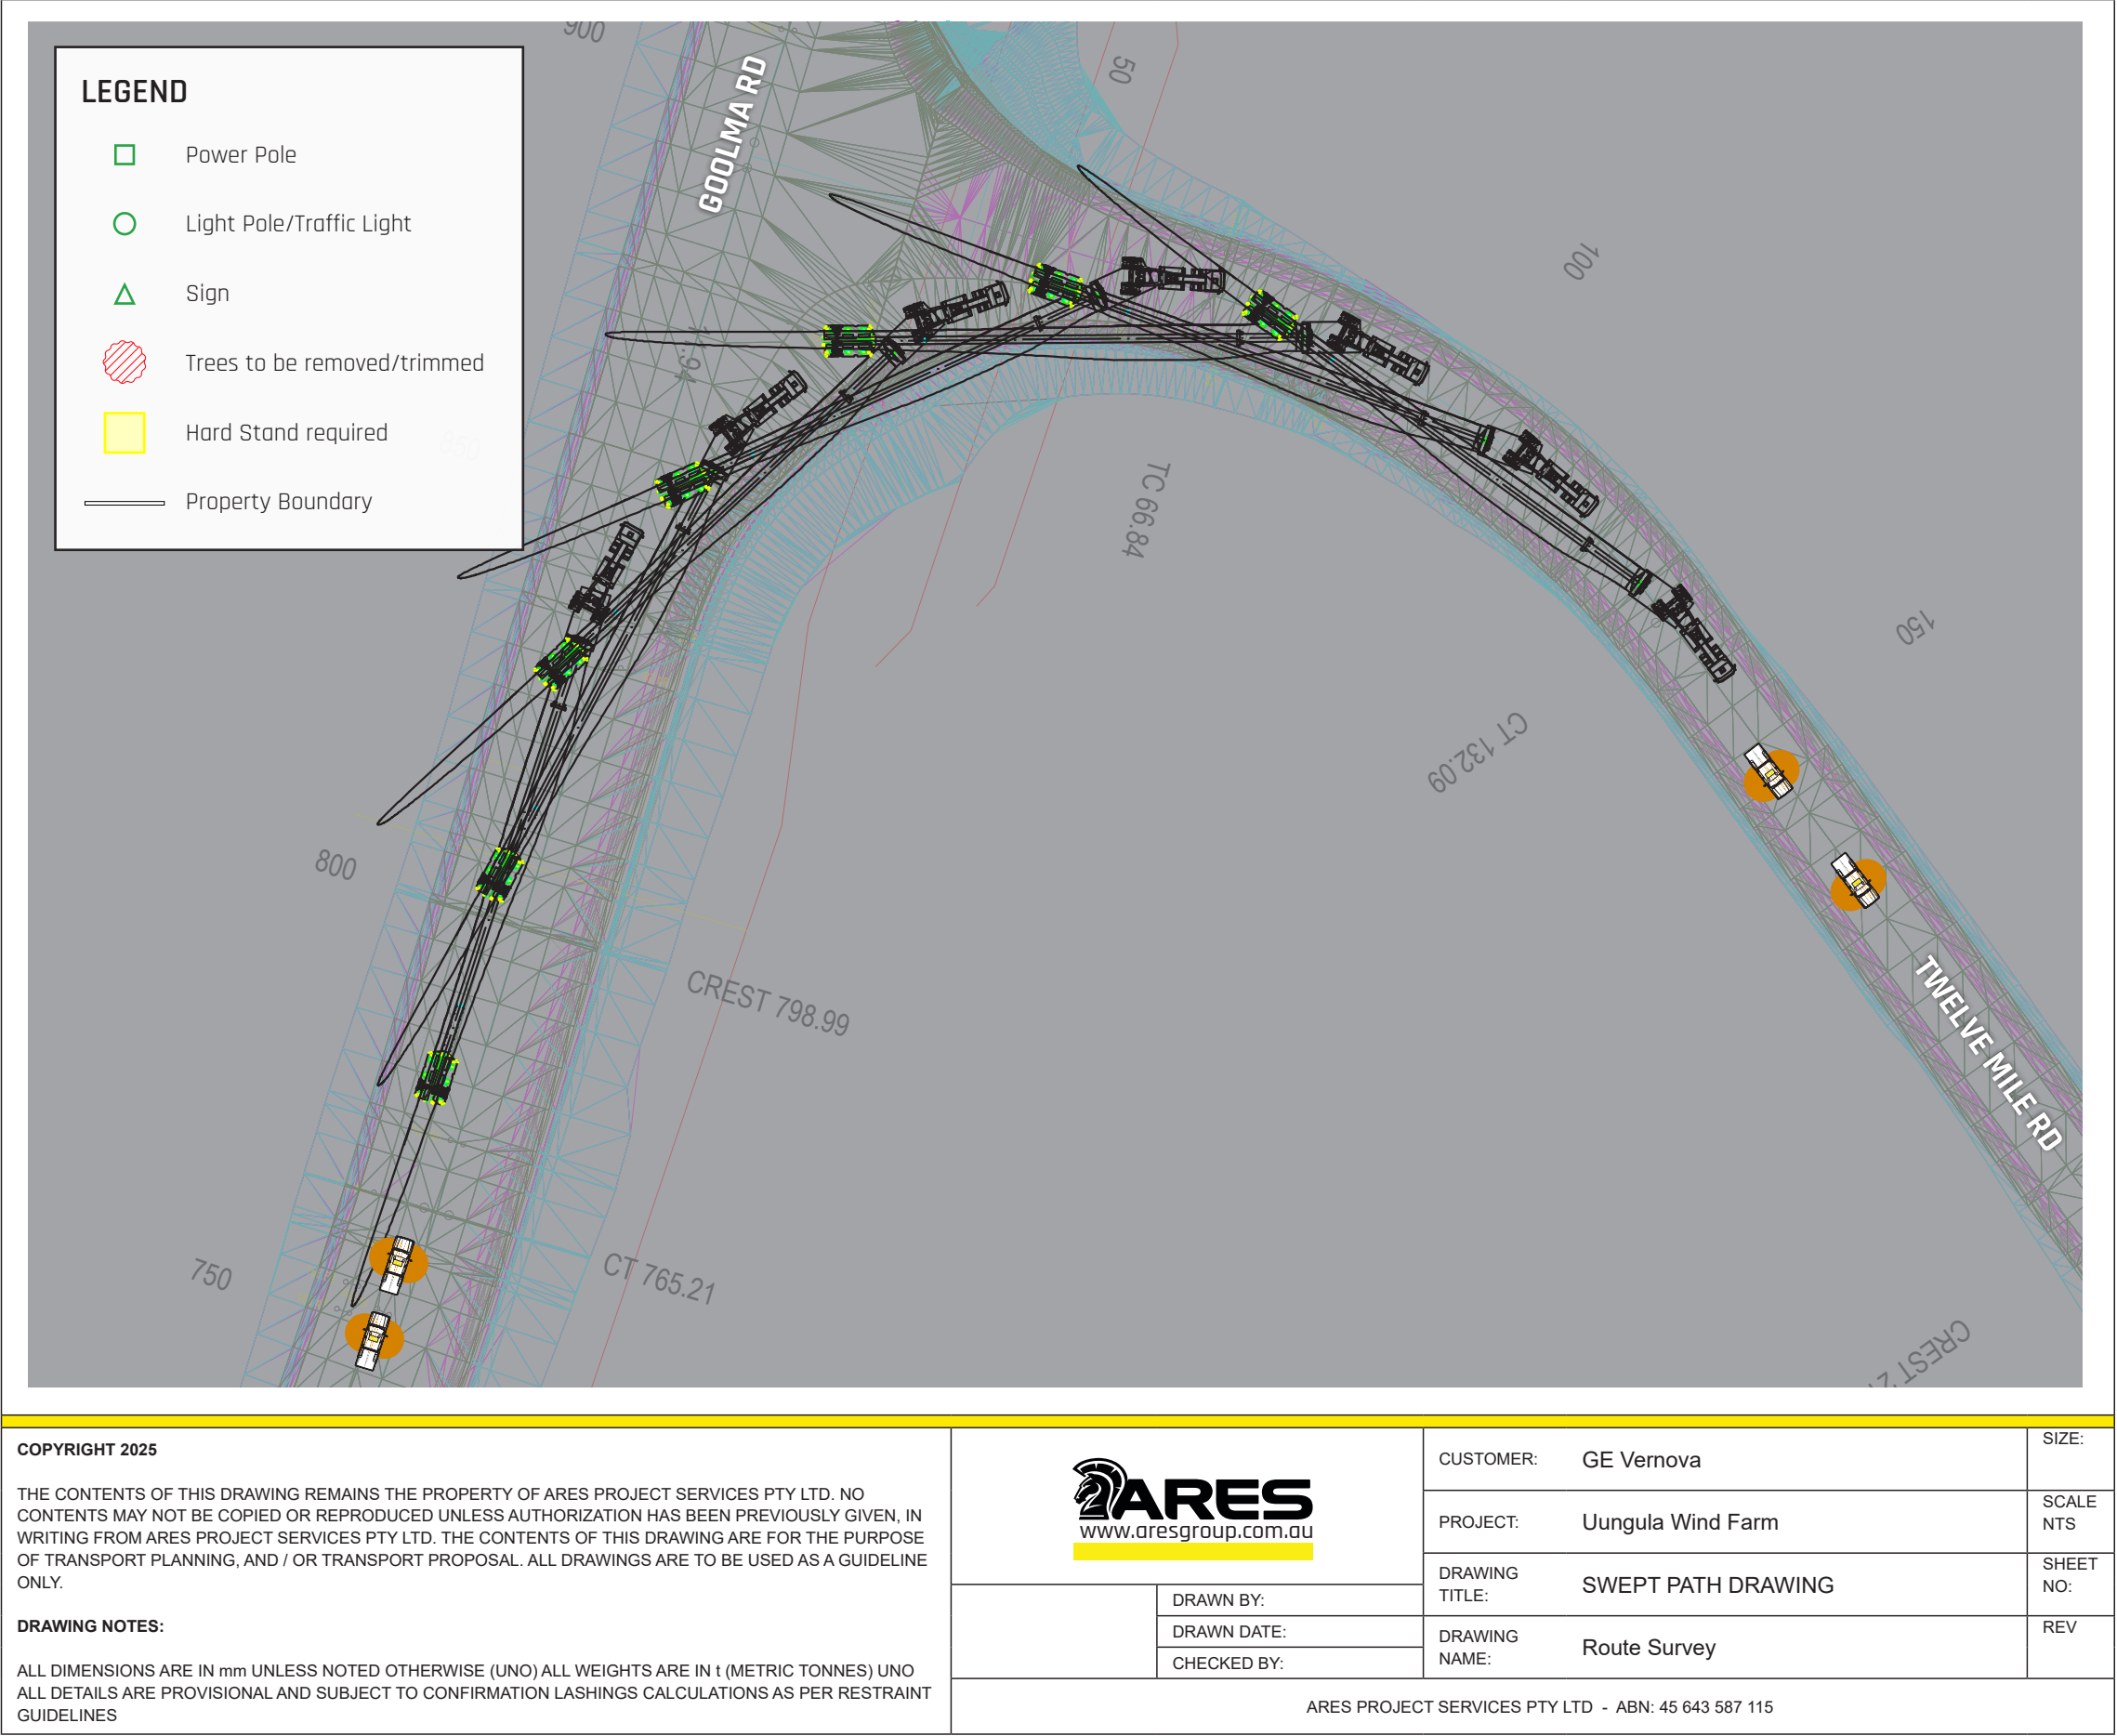


Rest Stops

ROUTE 1 Blades via John Renshaw Dr

NHVR Route ID: 2M4VT-9 v7 ([MyMaps Link](#))

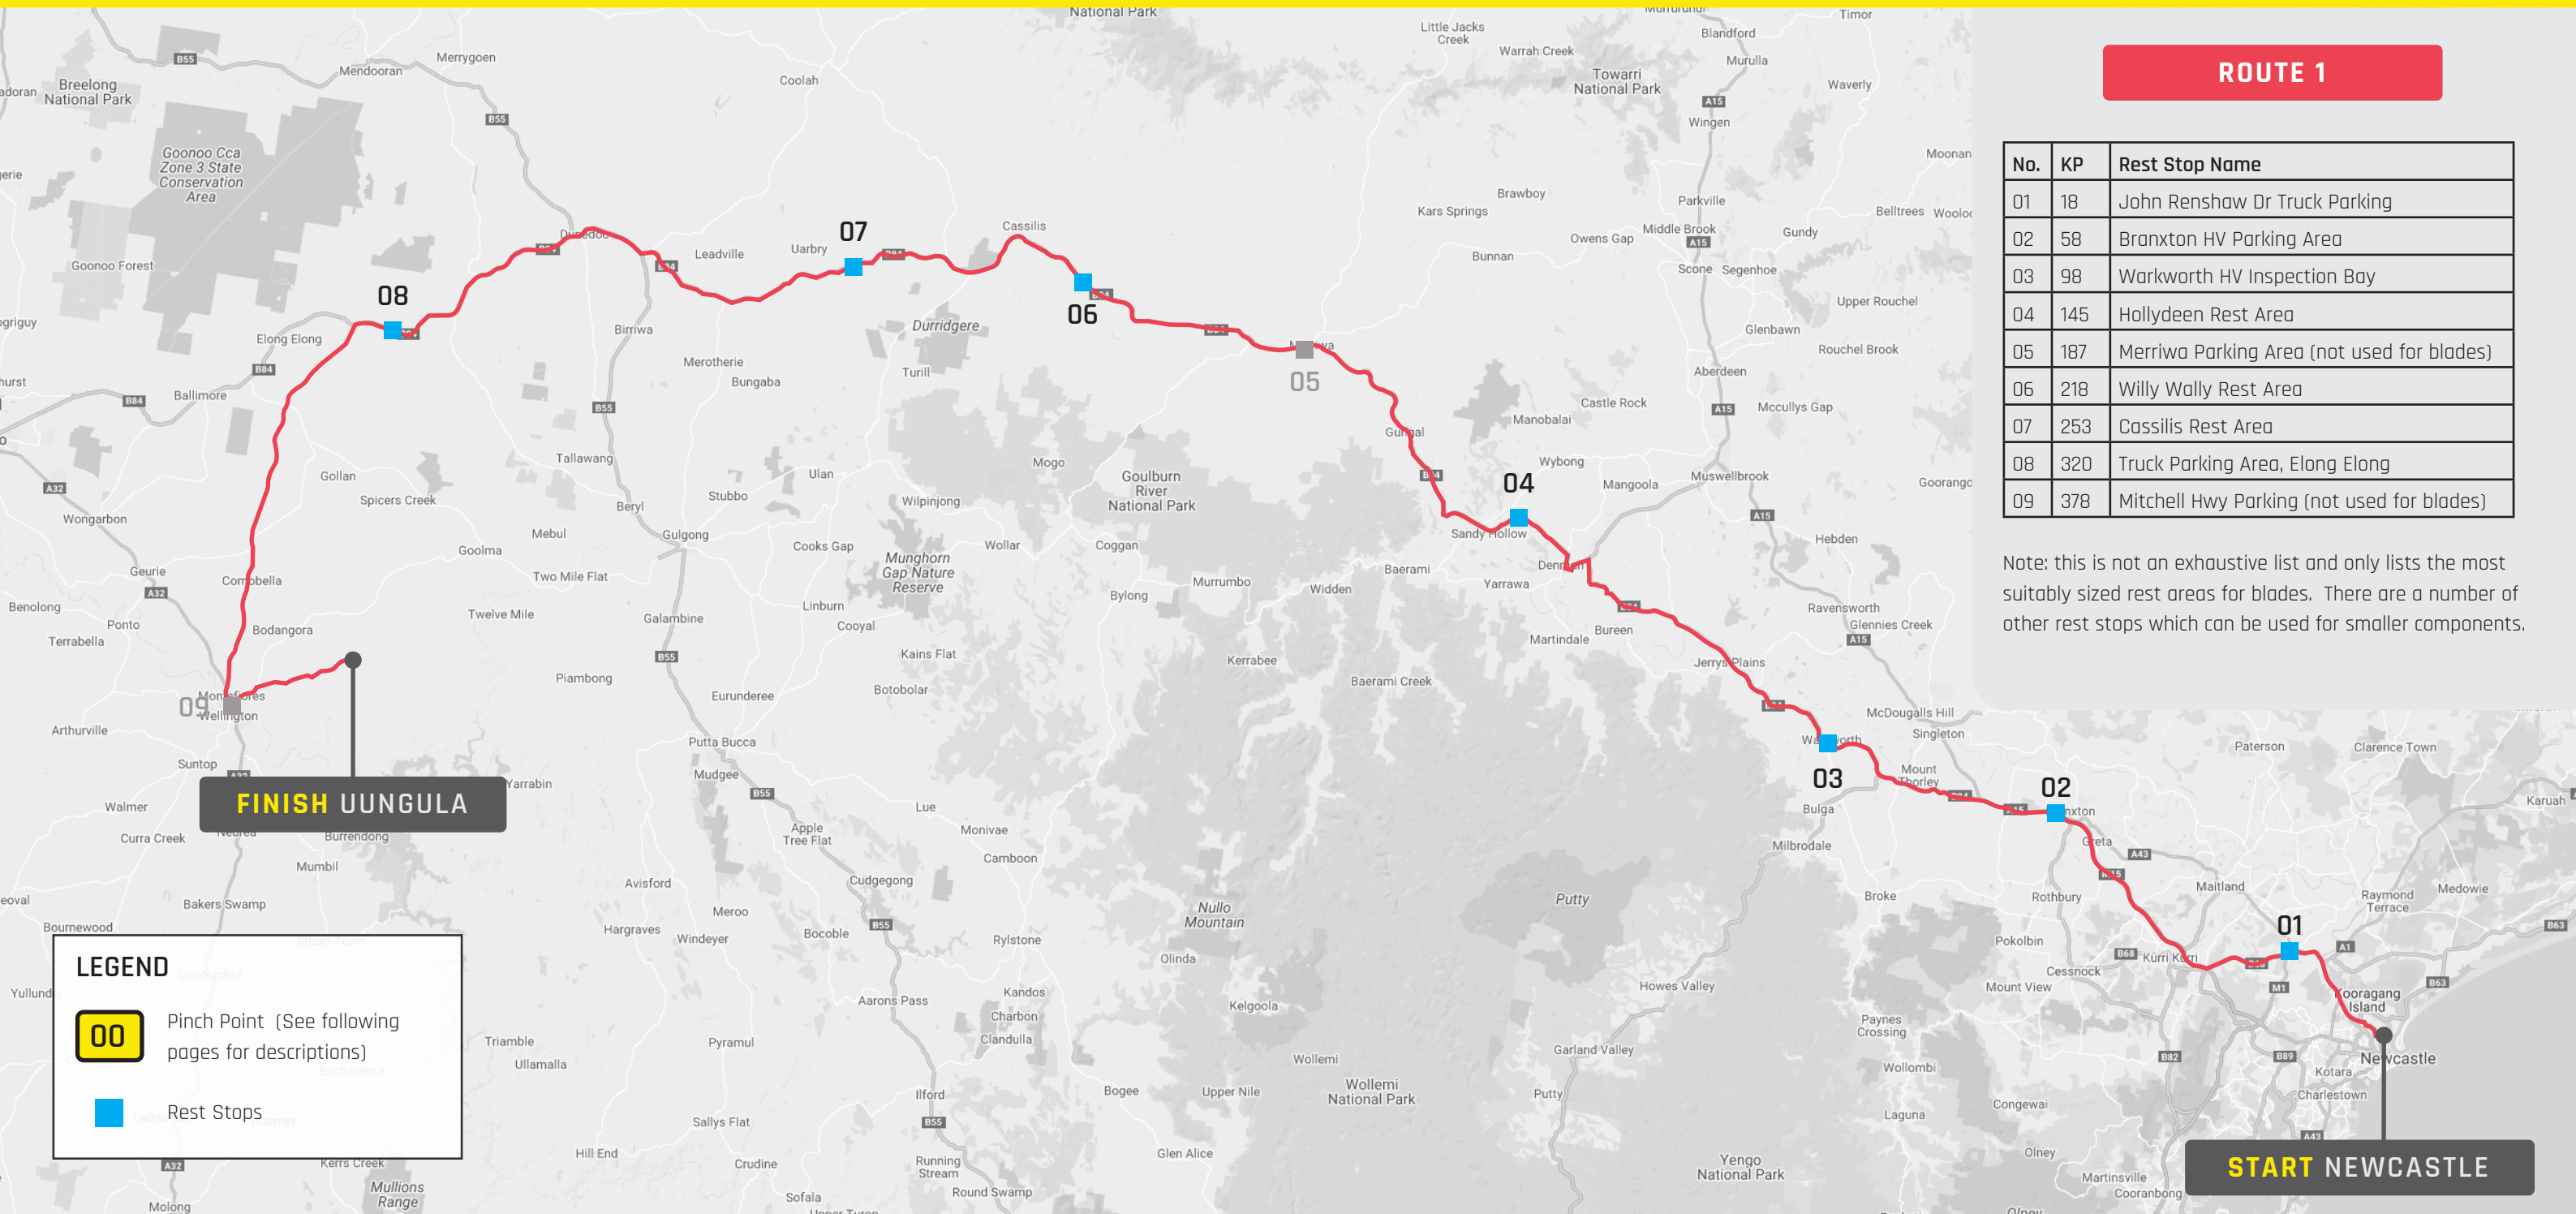

Rest Stop 01 - John Renshaw Dr Truck Parking

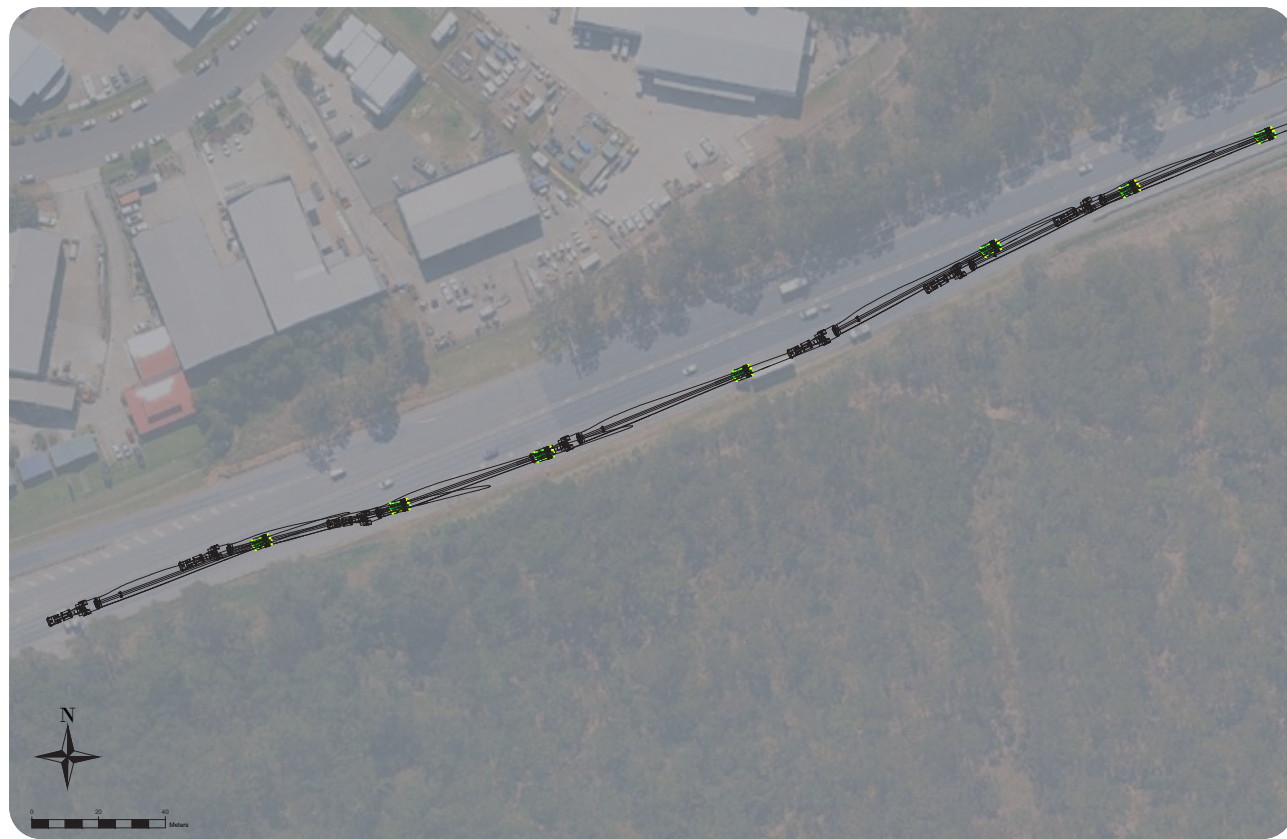

Rest Stop 03 - Warkworth Heavy Vehicle Inspection Bay



Rest Stop 02 - Branxton Heavy Vehicle Parking Area



Rest Stop 04 - Hollydeen Rest Area



Rest Stop 06 - Willy Wally Rest Area



Rest Stop 08 - Elong Elong Truck Parking Area



Rest Stop 07 - Cassilis Rest Area




03

Route 2 - All Other Components

Newcastle to Ungula WF

ROUTE 2 Non-Blade Components

NHVR Route ID: 2M4VT-9 v7 ([MyMaps Link](#))

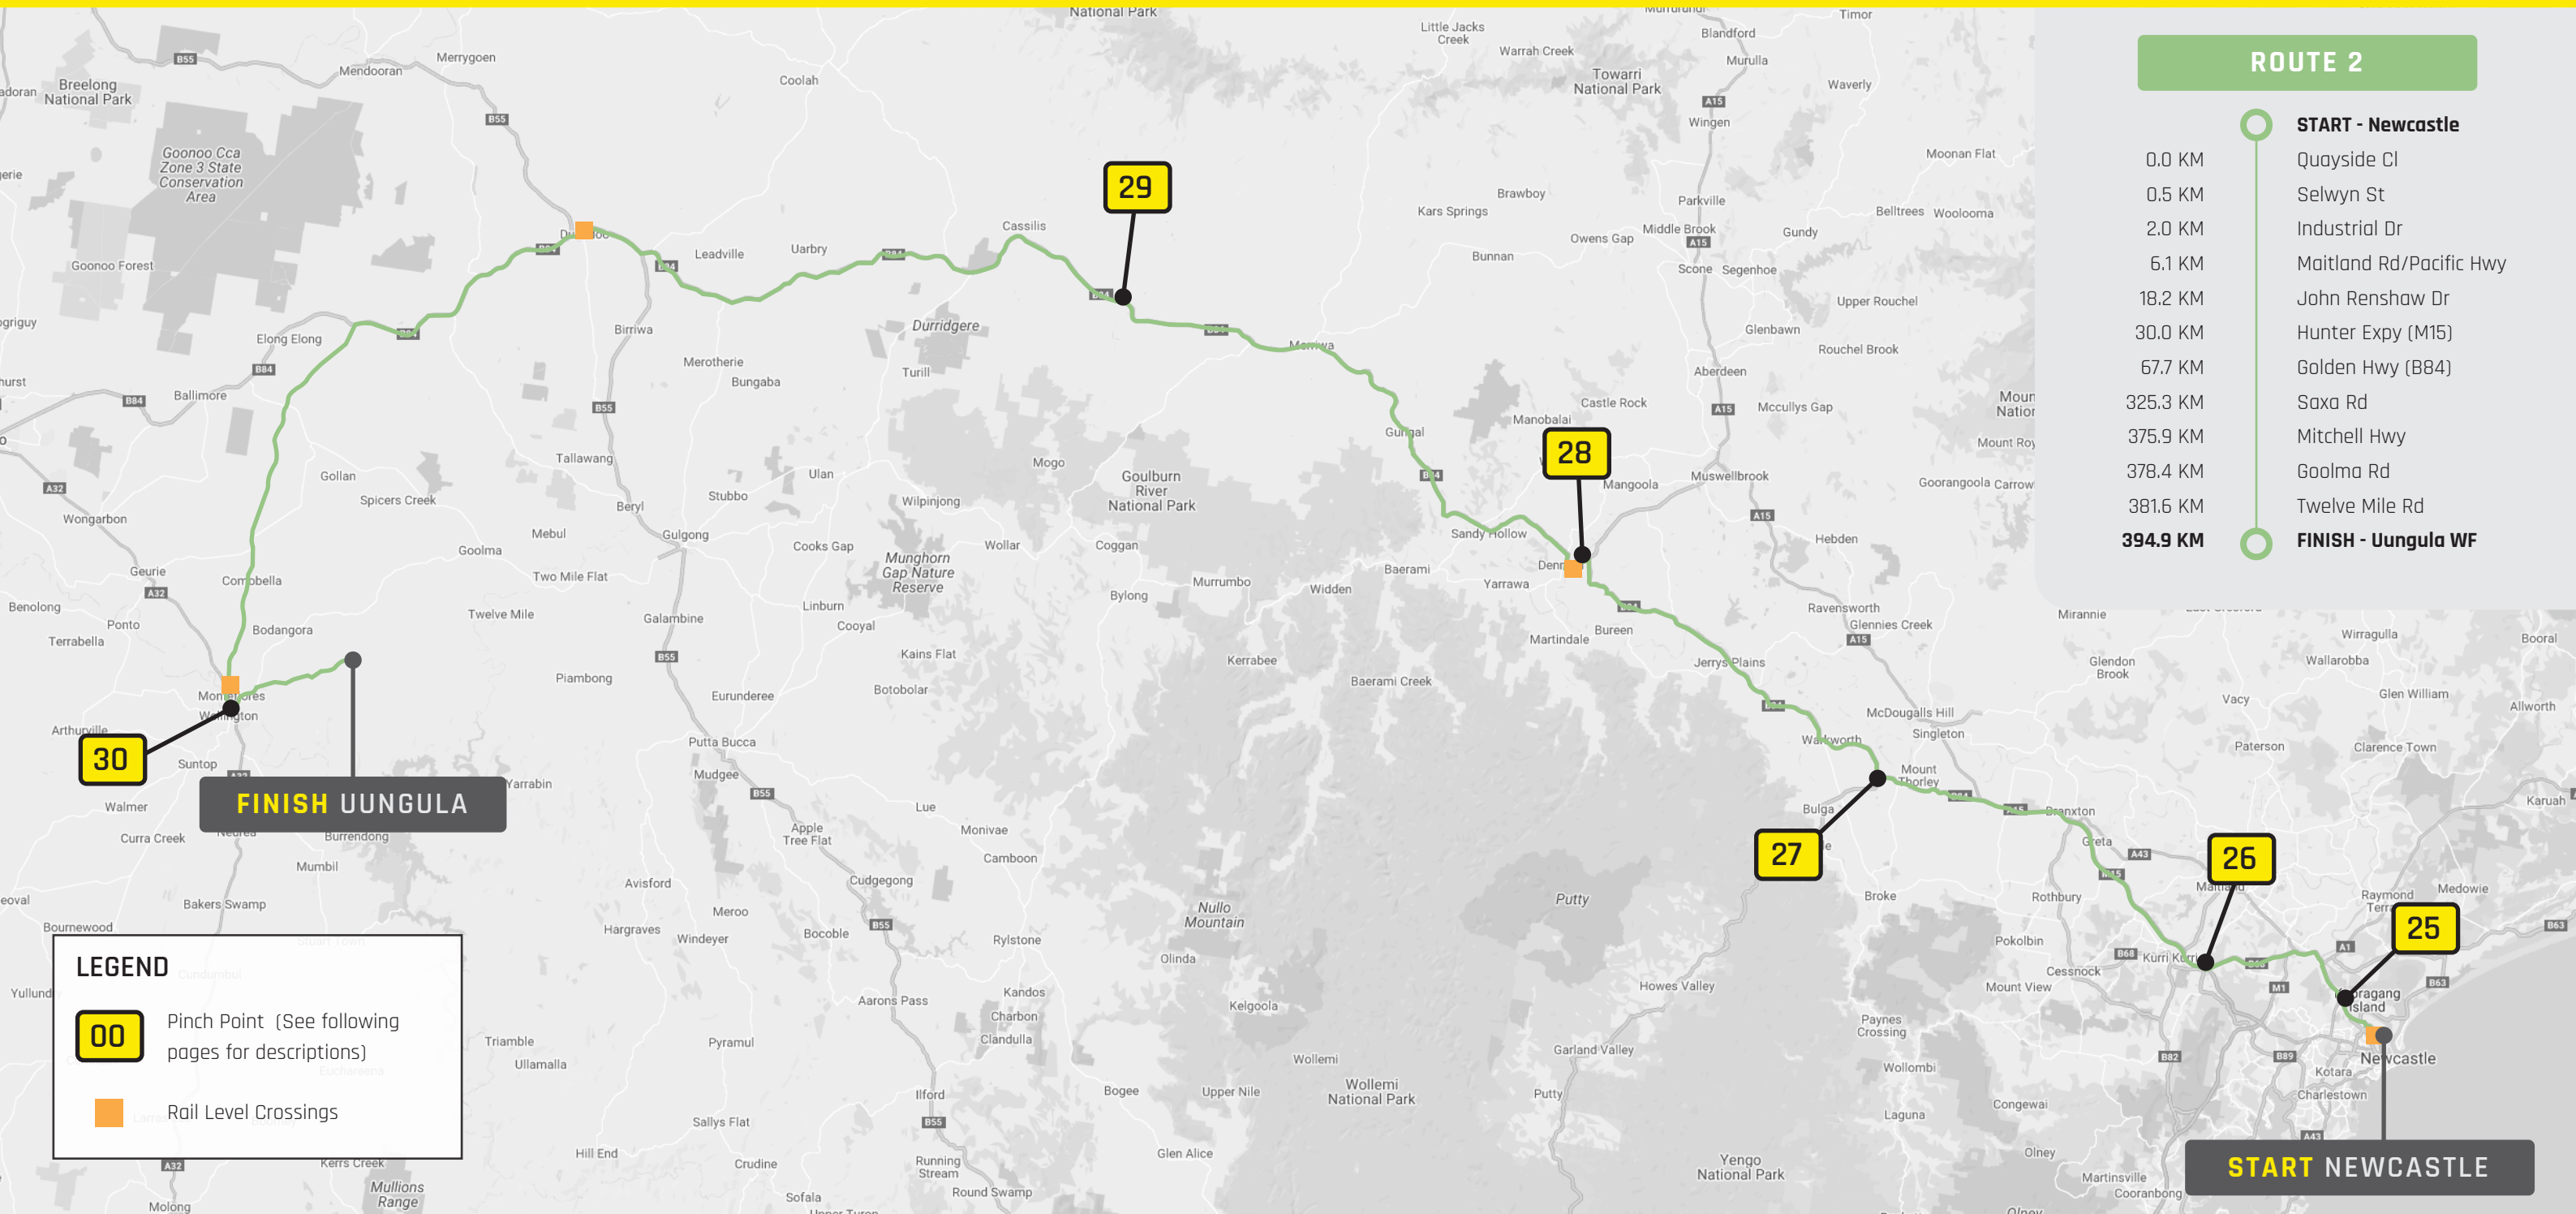

Pinch Point

25

OVERHEAD OBSTACLES
Traffic Lights,
Industrial Dr

ROUTE 1

There are a number of overhead traffic signals along Industrial Dr between George St and Maitland Rd/Pacific Hwy, the lowest of which is the Steel River Blvd signal at 5.4m high. High loads above 5.3m loaded height will need to take the right hand lane to avoid these obstacles.



COPYRIGHT 2025 THE CONTENTS OF THIS DRAWING REMAINS THE PROPERTY OF ARES PROJECT SERVICES PTY LTD. NO CONTENTS MAY NOT BE COPIED OR REPRODUCED UNLESS AUTHORIZATION HAS BEEN PREVIOUSLY GIVEN, IN WRITING FROM ARES PROJECT SERVICES PTY LTD. THE CONTENTS OF THIS DRAWING ARE FOR THE PURPOSE OF TRANSPORT PLANNING, AND / OR TRANSPORT PROPOSAL. ALL DRAWINGS ARE TO BE USED AS A GUIDELINE ONLY. DRAWING NOTES: ALL DIMENSIONS ARE IN mm UNLESS NOTED OTHERWISE (UNO) ALL WEIGHTS ARE IN t (METRIC TONNES) UNO ALL DETAILS ARE PROVISIONAL AND SUBJECT TO CONFIRMATION LASHINGS CALCULATIONS AS PER RESTRAINT GUIDELINES	 www.aresgroup.com.au		CUSTOMER:	GE Vernova	SIZE:
			PROJECT:	Uungula Wind Farm	SCALE NTS
			DRAWING TITLE:	SWEPT PATH DRAWING	SHEET NO:
		DRAWN BY:	DRAWING NAME:	Route Survey	REV
		DRAWN DATE:			
		CHECKED BY:			
	ARES PROJECT SERVICES PTY LTD - ABN: 45 643 587 115				


Pinch Point

26

ROUNDAABOUT
John Renshaw Dr
& Hunter Expy

ROUTE 2

Loads travelling on Route 2 will turn onto the Hunter Expressway at this intersection. The longest tower section has been modelled for worst case swept path purposes and as shown, can take this turn conventionally with no issues or modifications required.

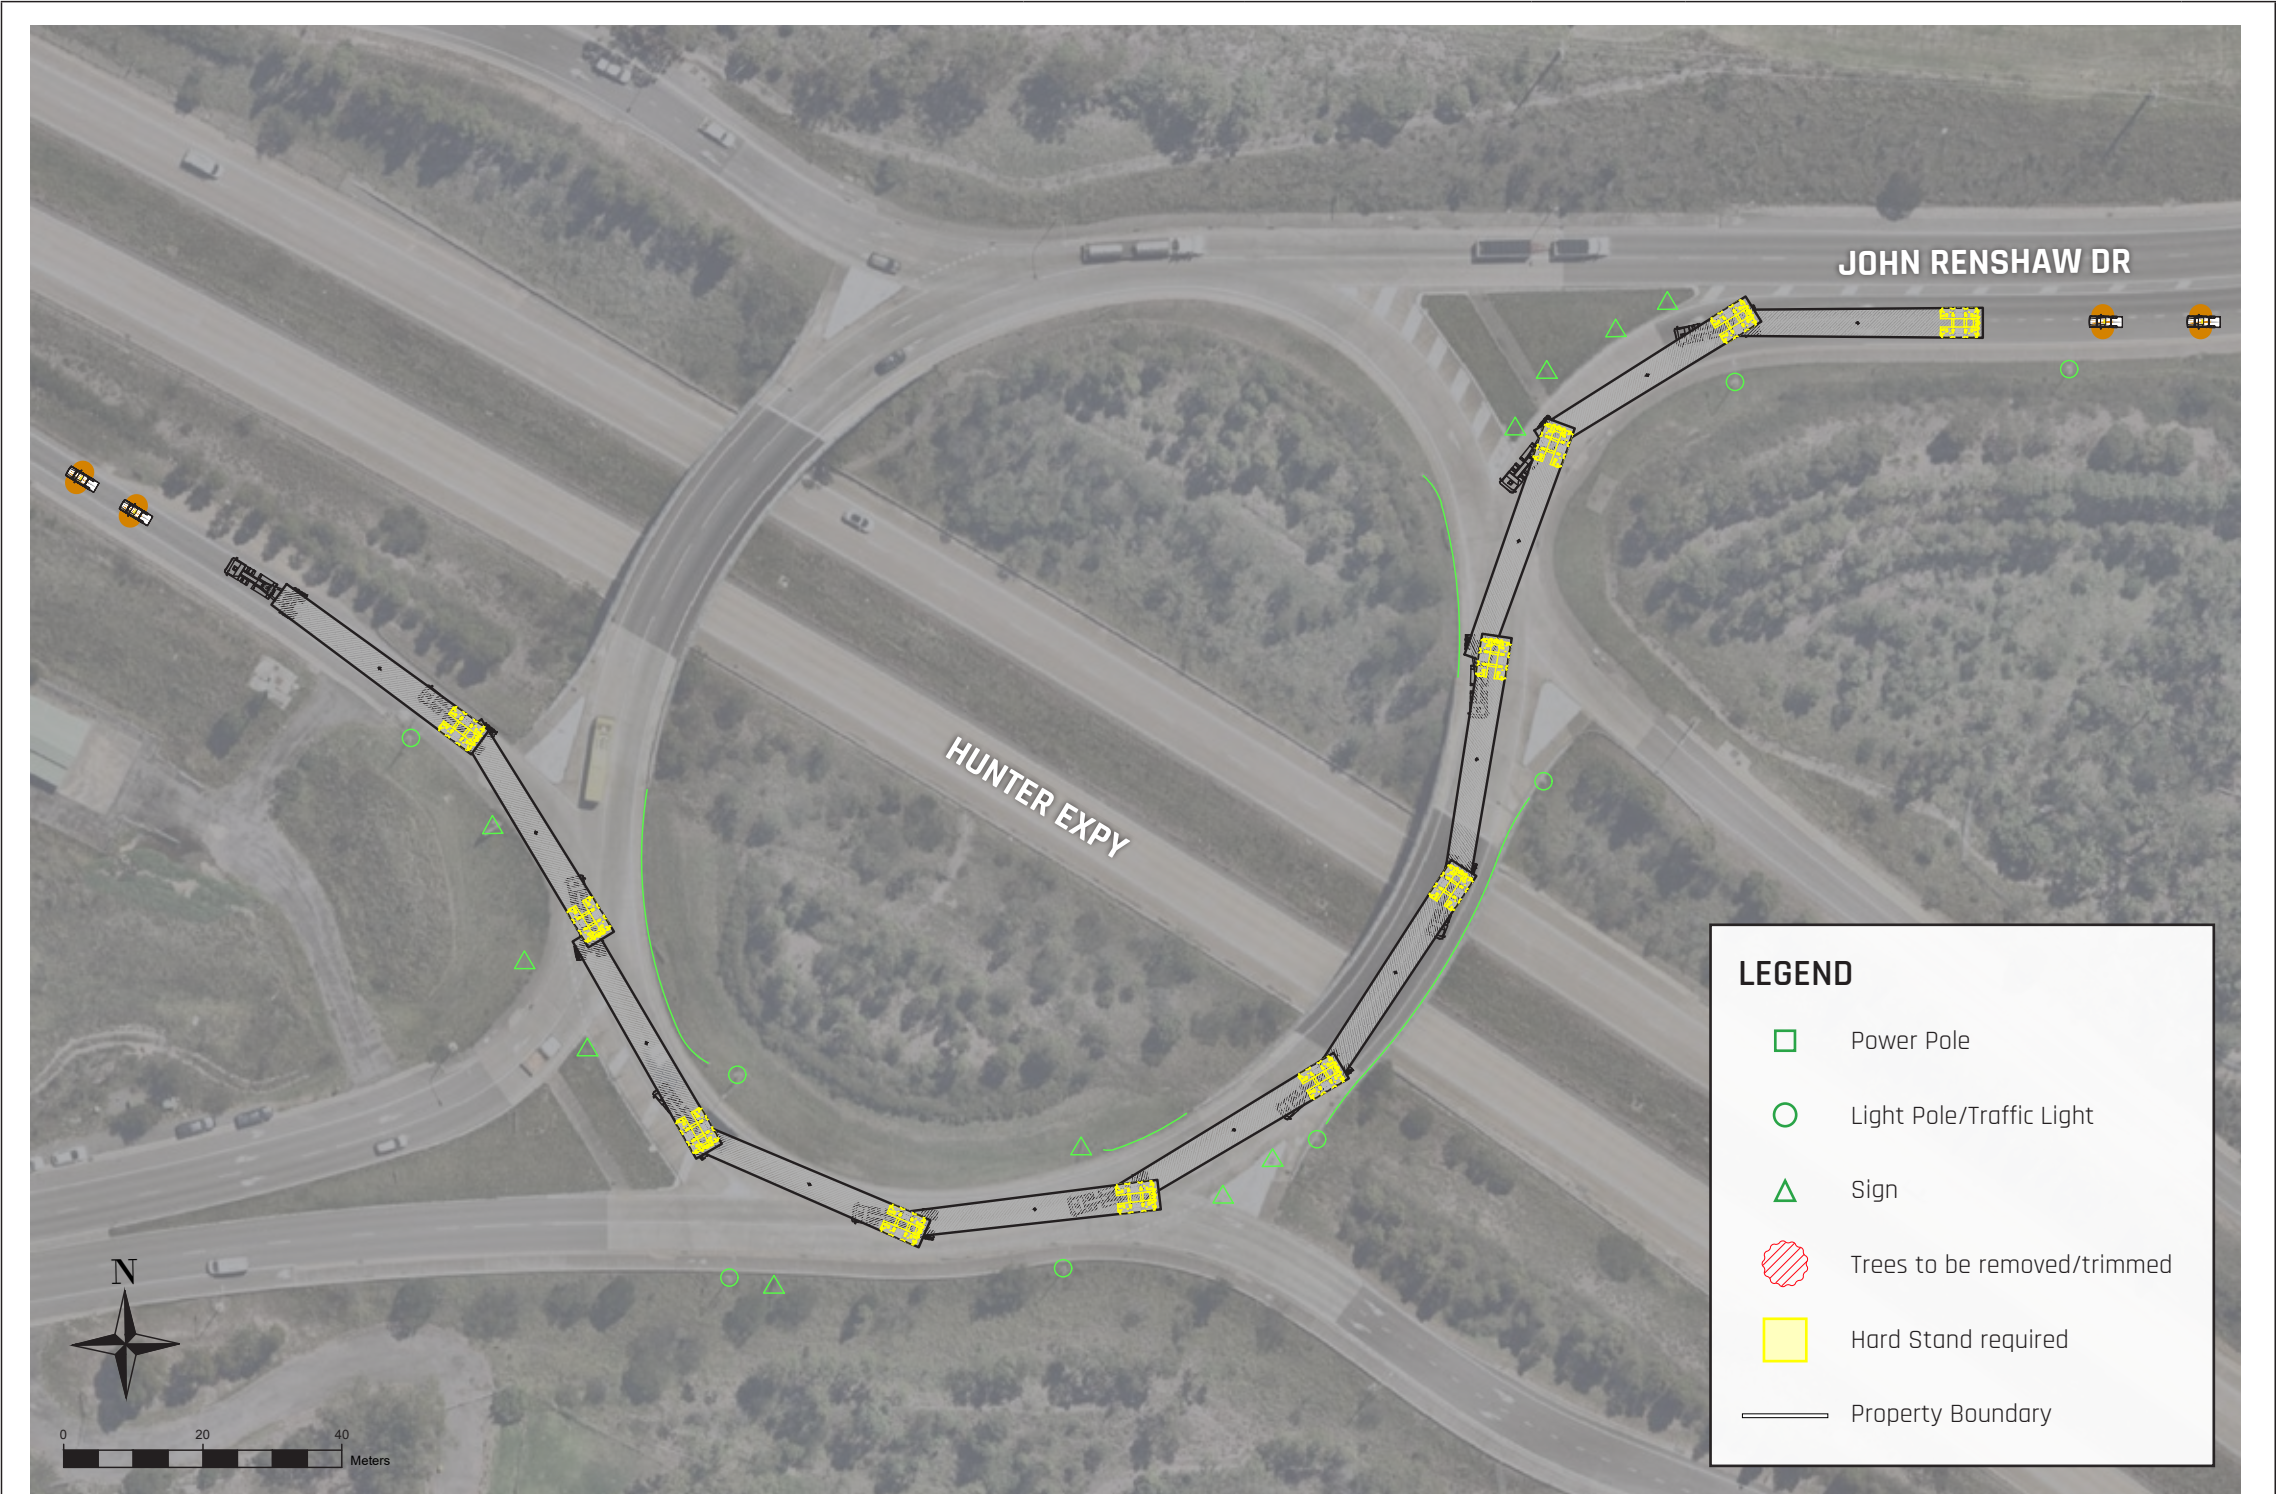

COPYRIGHT 2025 THE CONTENTS OF THIS DRAWING REMAINS THE PROPERTY OF ARES PROJECT SERVICES PTY LTD. NO CONTENTS MAY NOT BE COPIED OR REPRODUCED UNLESS AUTHORIZATION HAS BEEN PREVIOUSLY GIVEN, IN WRITING FROM ARES PROJECT SERVICES PTY LTD. THE CONTENTS OF THIS DRAWING ARE FOR THE PURPOSE OF TRANSPORT PLANNING, AND / OR TRANSPORT PROPOSAL. ALL DRAWINGS ARE TO BE USED AS A GUIDELINE ONLY. DRAWING NOTES: ALL DIMENSIONS ARE IN mm UNLESS NOTED OTHERWISE (UNO) ALL WEIGHTS ARE IN t (METRIC TONNES) UNO ALL DETAILS ARE PROVISIONAL AND SUBJECT TO CONFIRMATION LASHINGS CALCULATIONS AS PER RESTRAINT GUIDELINES	 www.aresgroup.com.au		CUSTOMER:	GE Vernova	SIZE:
			PROJECT:	Uungula Wind Farm	SCALE NTS
			DRAWING TITLE:	SWEPT PATH DRAWING	SHEET NO:
		DRAWN BY:	DRAWING NAME:	Route Survey	REV
		DRAWN DATE:			
	CHECKED BY:	ARES PROJECT SERVICES PTY LTD - ABN: 45 643 587 115			


Pinch Point

27

LEFT TURN
Putty Rd &
Golden Hwy

ROUTE 2

All non-blade loads are able to pass safely underneath the overpass at Mt Thorley (physically measured at 6.1m in the westbound lanes) and turn right to continue along the Golden Hwy. One sign will need to be made removeable in the centre median.

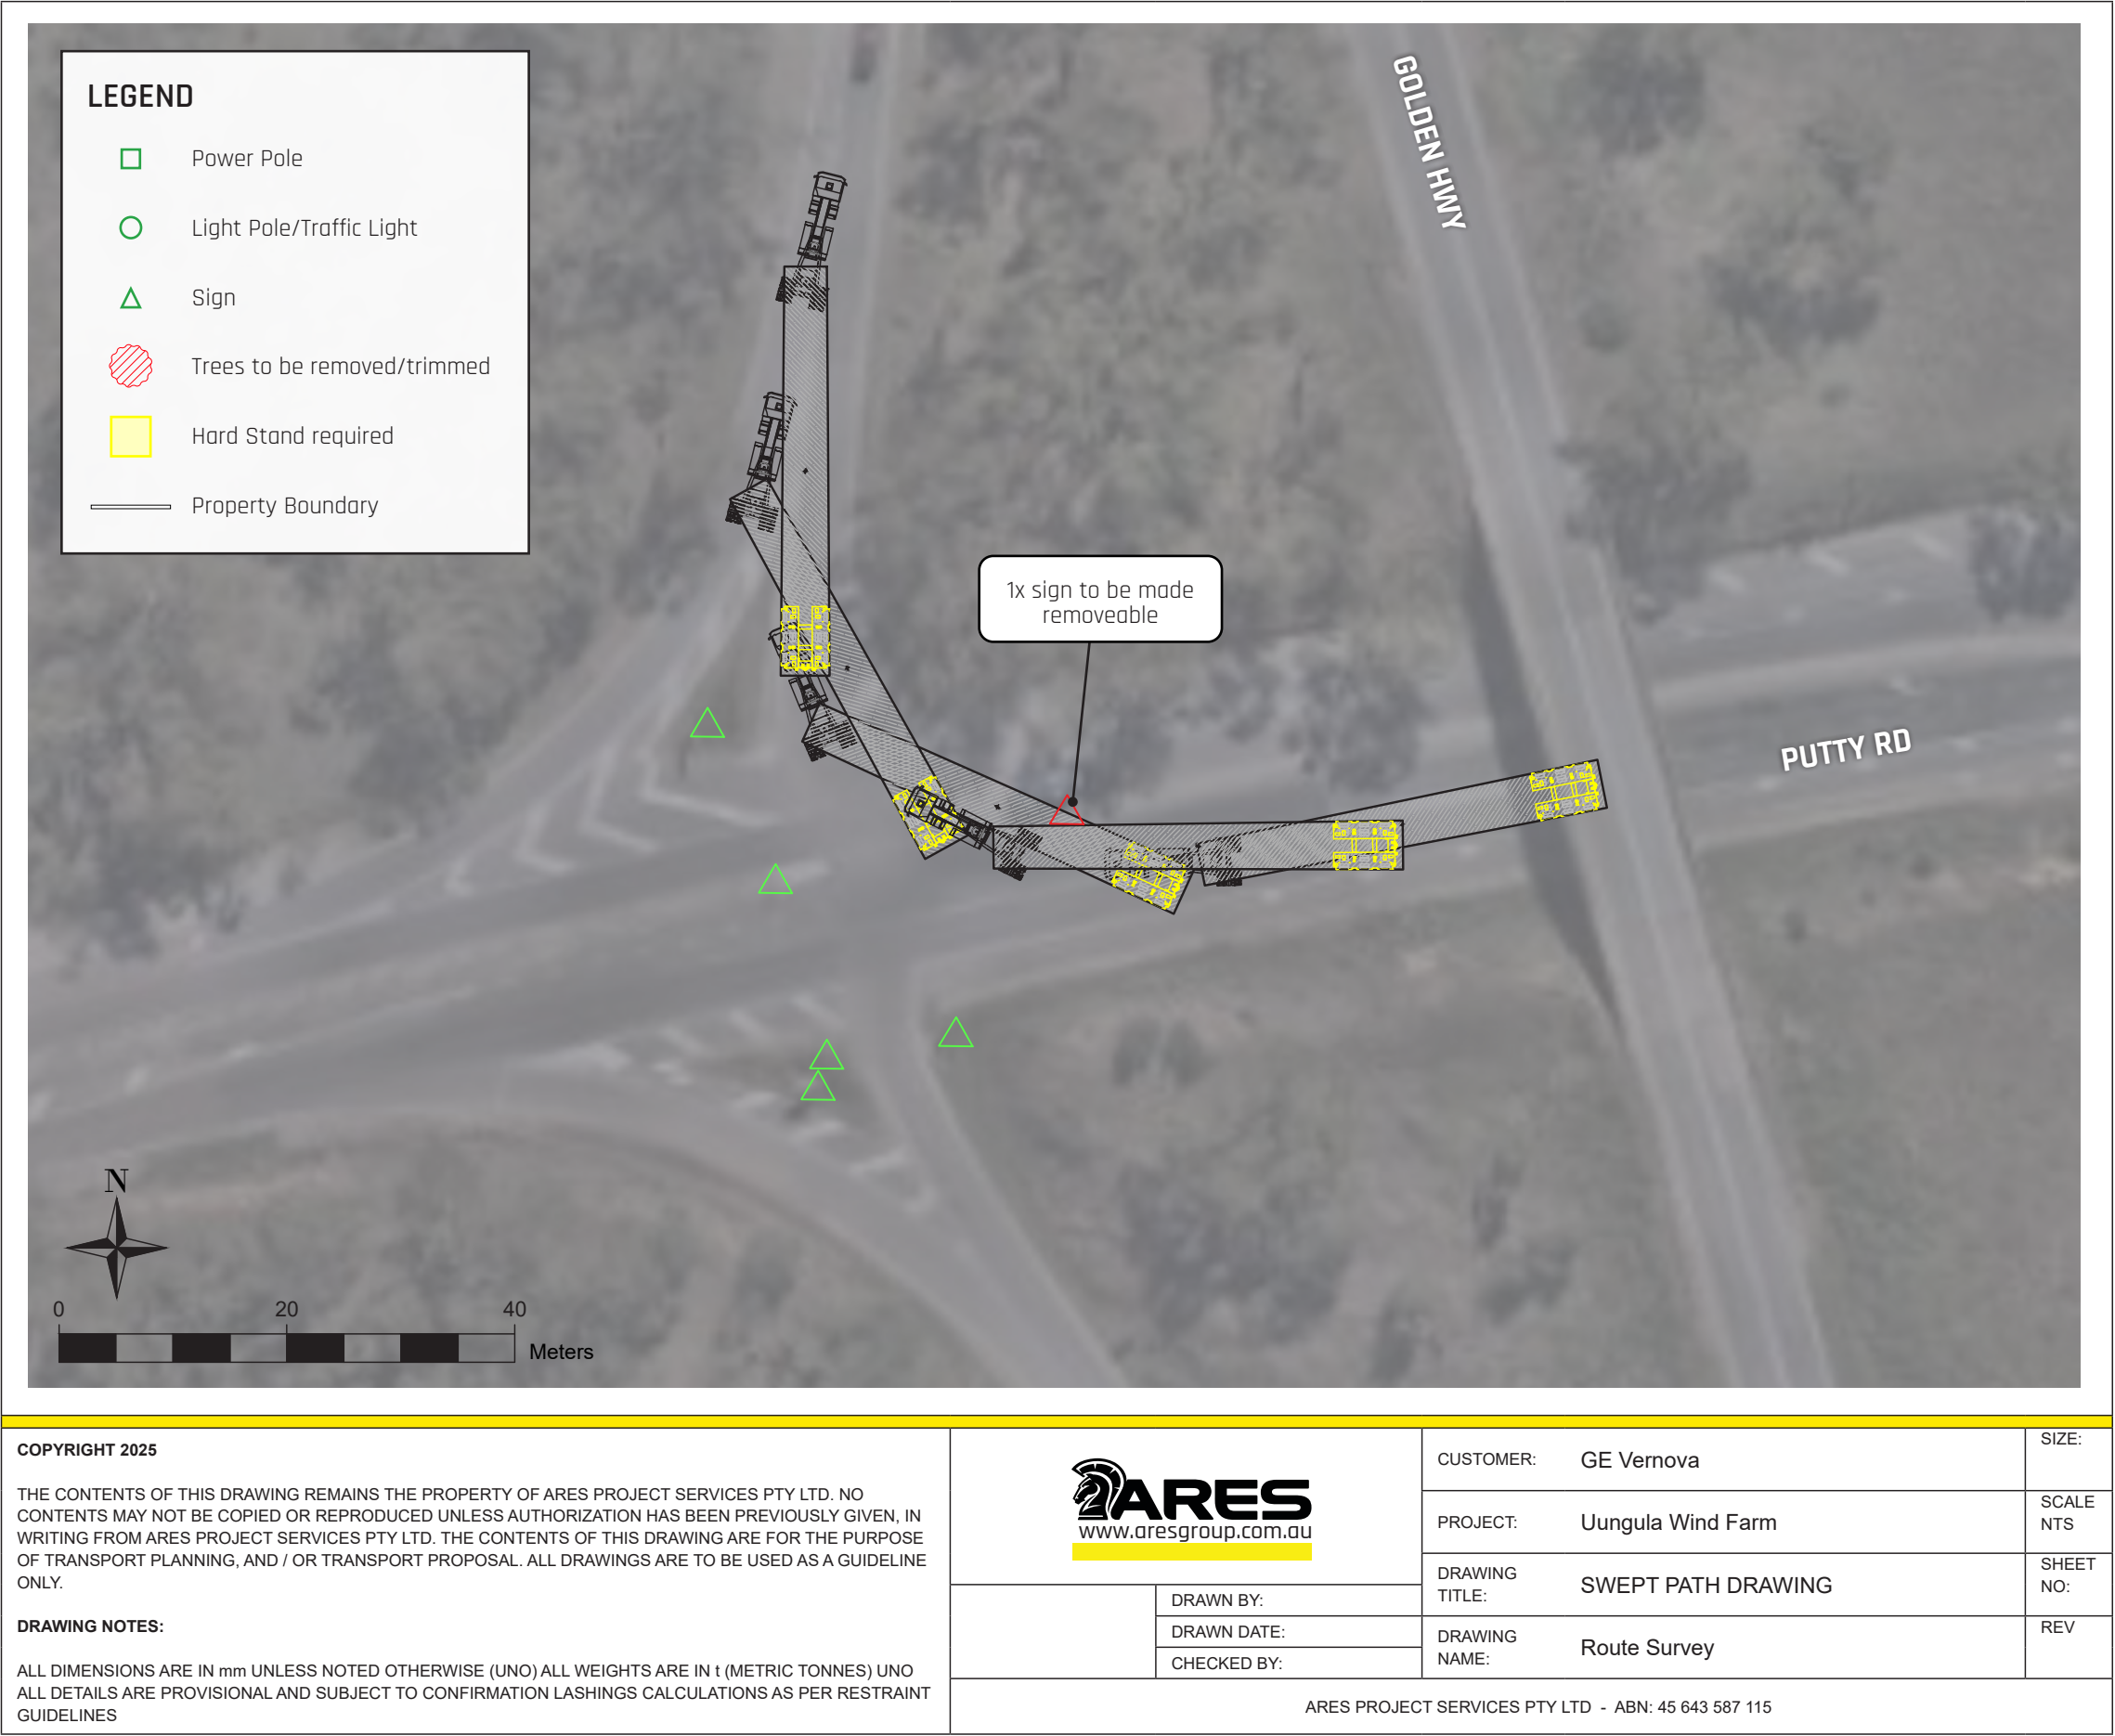

Pinch Point

28

BRIDGE CROSSING
Denman Bridge

ROUTE 2

Loads higher than 5.6m loaded height will need to lower before crossing Denman Bridge. These would be the bottom tower sections (Base, Mid E and Mid D). Note: The Mid D is only marginally over at 5.61m and may not require lowering.

The lowering of the trailer will take place at a gravel stopping area on the southbound side of Golden Hwy, approx. 1.4km south of Denman Rd. This area is 80m long by 15m wide and allows the trailer to pull completely off the road to lower safely.

Once lowered, the combination will continue to Denman Rd and cross Denman Bridge.

400m to the west of Denman Bridge there is a hard stand verge where the trailer can pull over and be reset to its normal ride height. This area is approx. 60m long by 5.5m wide and allows the trailer to pull off the carriageway to stop and hydraulically raise up.

Total duration from start of trailer lowering to end of trailer raising is estimated to be approximately 15 minutes.



COPYRIGHT 2025 THE CONTENTS OF THIS DRAWING REMAINS THE PROPERTY OF ARES PROJECT SERVICES PTY LTD. NO CONTENTS MAY NOT BE COPIED OR REPRODUCED UNLESS AUTHORIZATION HAS BEEN PREVIOUSLY GIVEN, IN WRITING FROM ARES PROJECT SERVICES PTY LTD. THE CONTENTS OF THIS DRAWING ARE FOR THE PURPOSE OF TRANSPORT PLANNING, AND / OR TRANSPORT PROPOSAL. ALL DRAWINGS ARE TO BE USED AS A GUIDELINE ONLY. DRAWING NOTES: ALL DIMENSIONS ARE IN mm UNLESS NOTED OTHERWISE (UNO) ALL WEIGHTS ARE IN t (METRIC TONNES) UNO ALL DETAILS ARE PROVISIONAL AND SUBJECT TO CONFIRMATION LASHINGS CALCULATIONS AS PER RESTRAINT GUIDELINES	 www.aresgroup.com.au		CUSTOMER:	GE Vernova	SIZE:
			PROJECT:	Uungula Wind Farm	SCALE NTS
			DRAWING TITLE:	SWEPT PATH DRAWING	SHEET NO:
		DRAWN BY:	DRAWING NAME:	Route Survey	REV
		DRAWN DATE:			
	CHECKED BY:	ARES PROJECT SERVICES PTY LTD - ABN: 45 643 587 115			


Pinch Point

29

BRIDGE CROSSING
Golden Hwy
over Krui River

ROUTE 2

The crossing of the Krui River west of Merriwa involves travelling over a narrow two-lane bridge with road barriers extending several hundred metres from both sides of the bridge. The lead pilot vehicle(s) will need to proceed ahead of the load and warn oncoming traffic to pull over and wait prior to the barriered section of highway, allowing the wide load to straddle the middle of the bridge and cross safely.

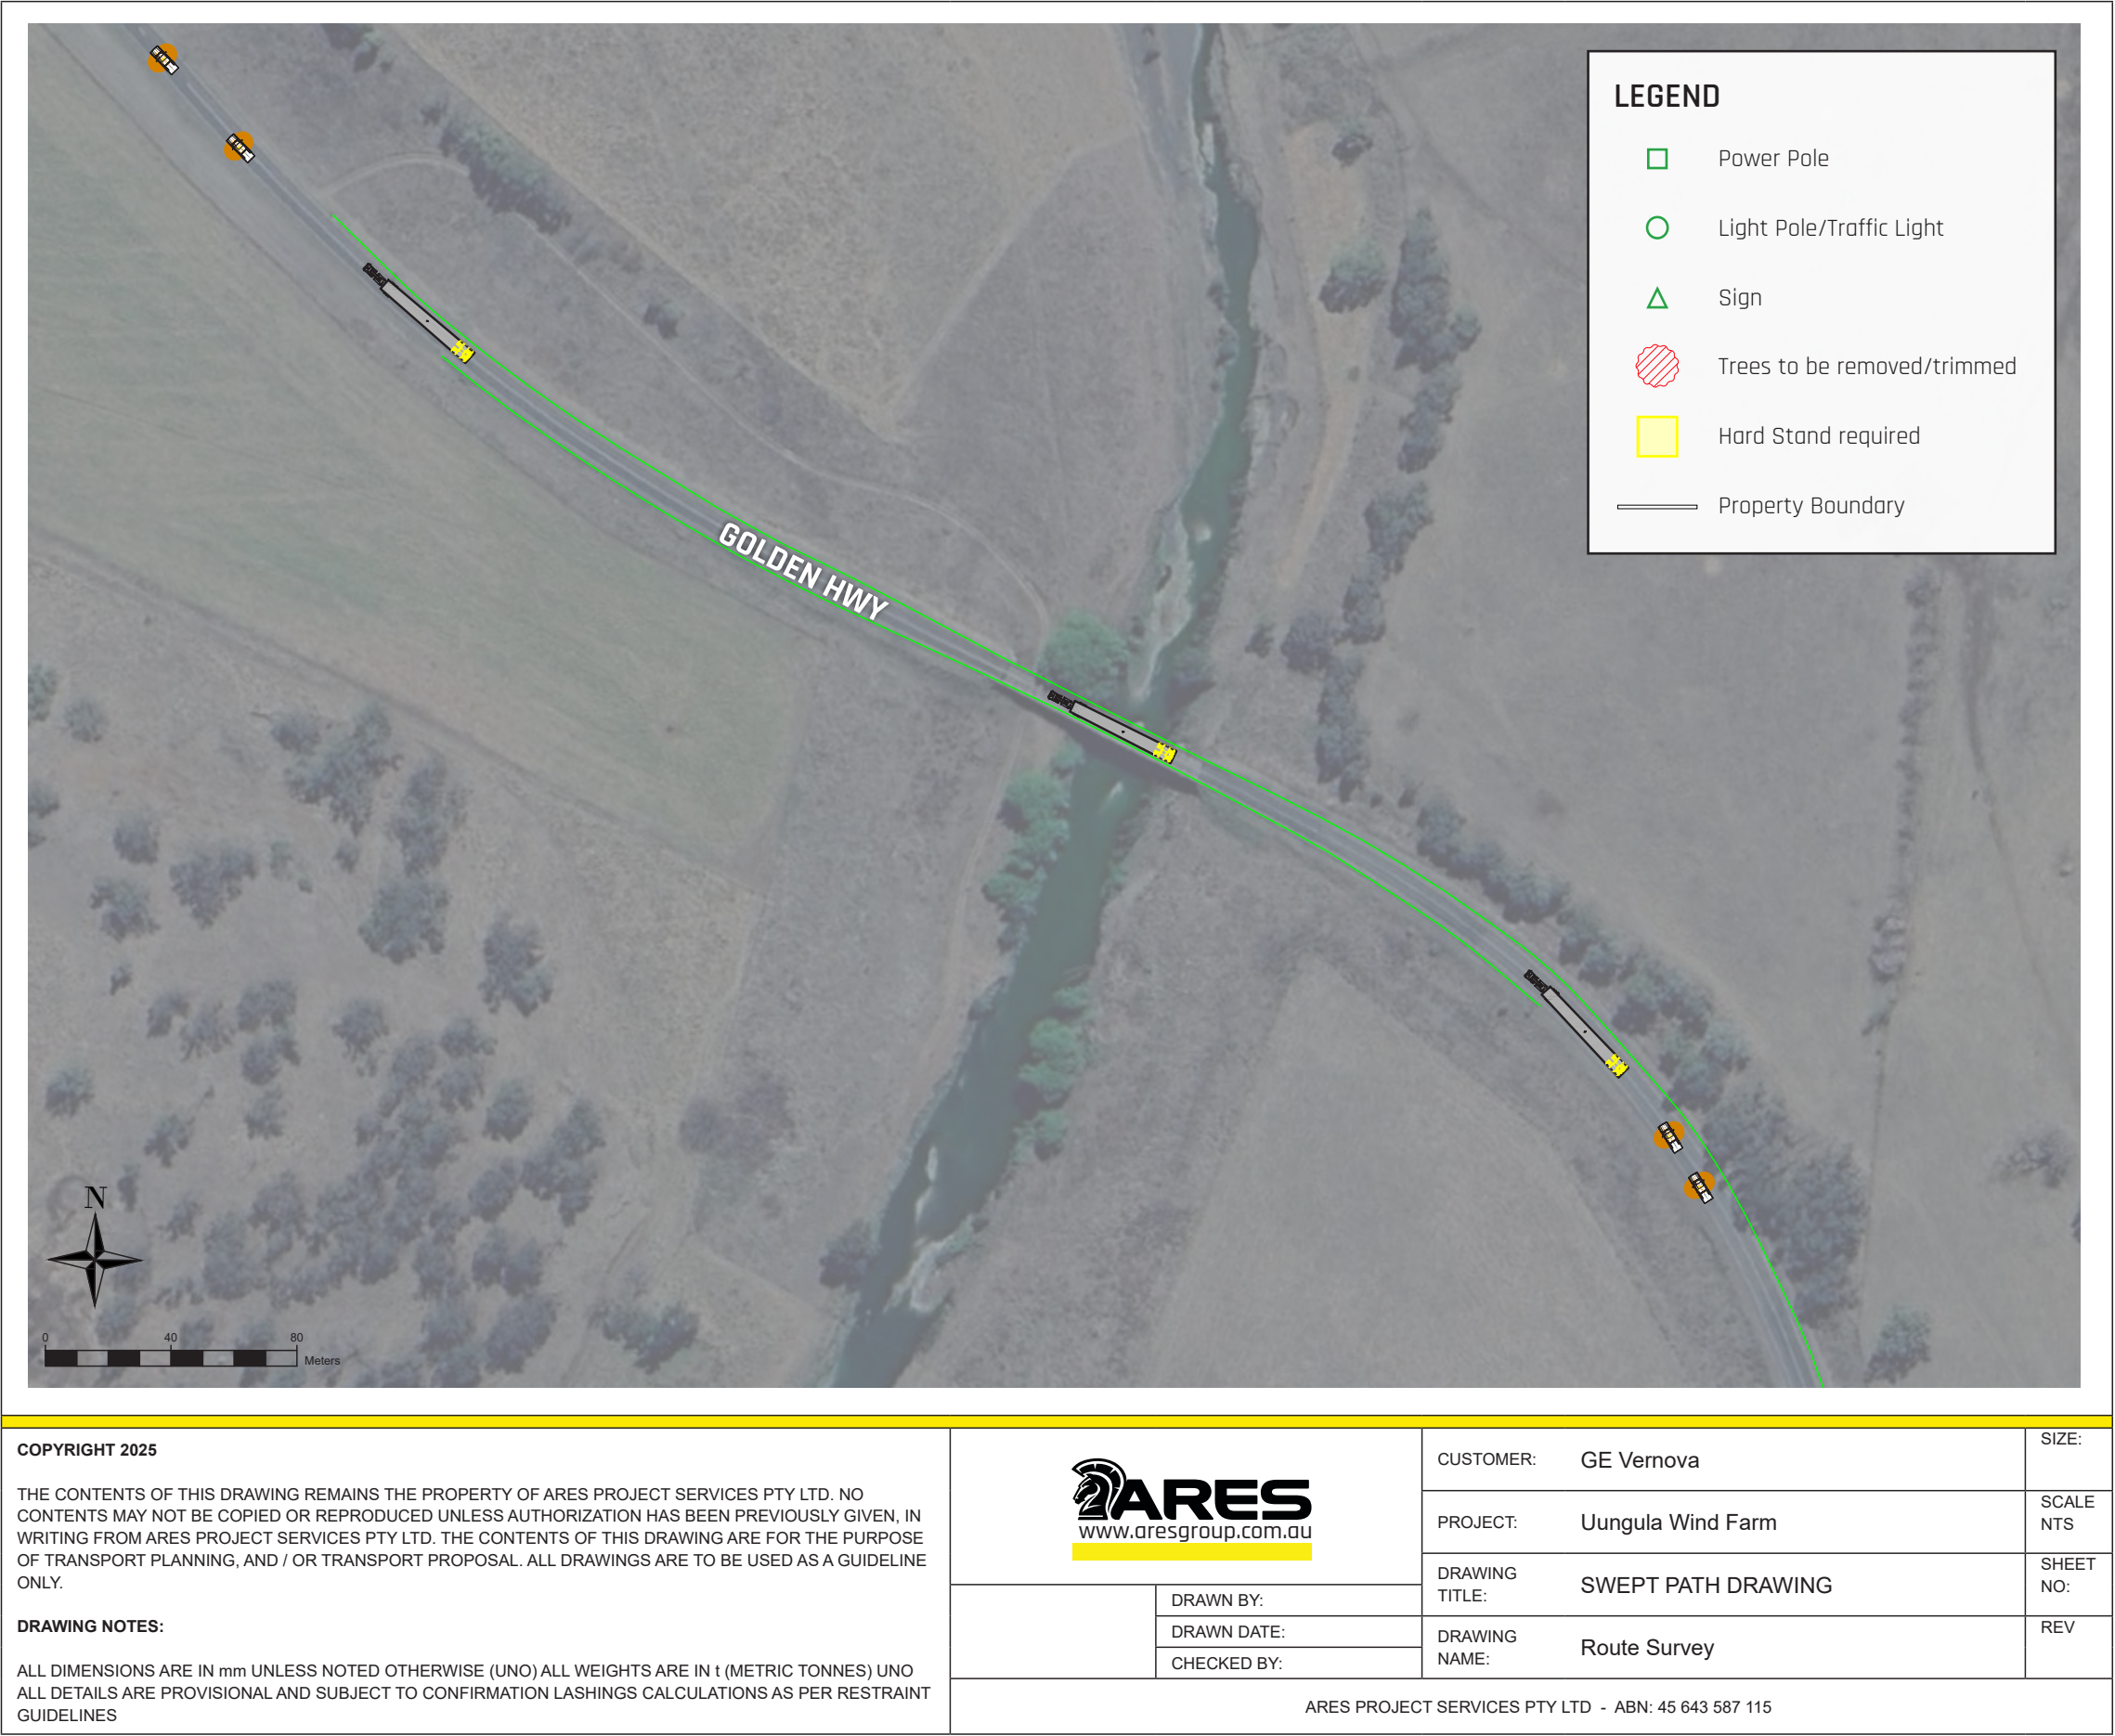

Pinch Point


30

LEFT TURN
Mitchell Hwy
& Goolma Rd

ROUTE 2

Non-blade components are able to take this intersection without any modifications, staying on the existing paved surface at all times. Swept path analyses have been performed for the longest non-blade component (top tower section at 45m overall length) and widest non-blade component (base tower section at 5.5m overall width).

The swept path on the right is for the top tower section.

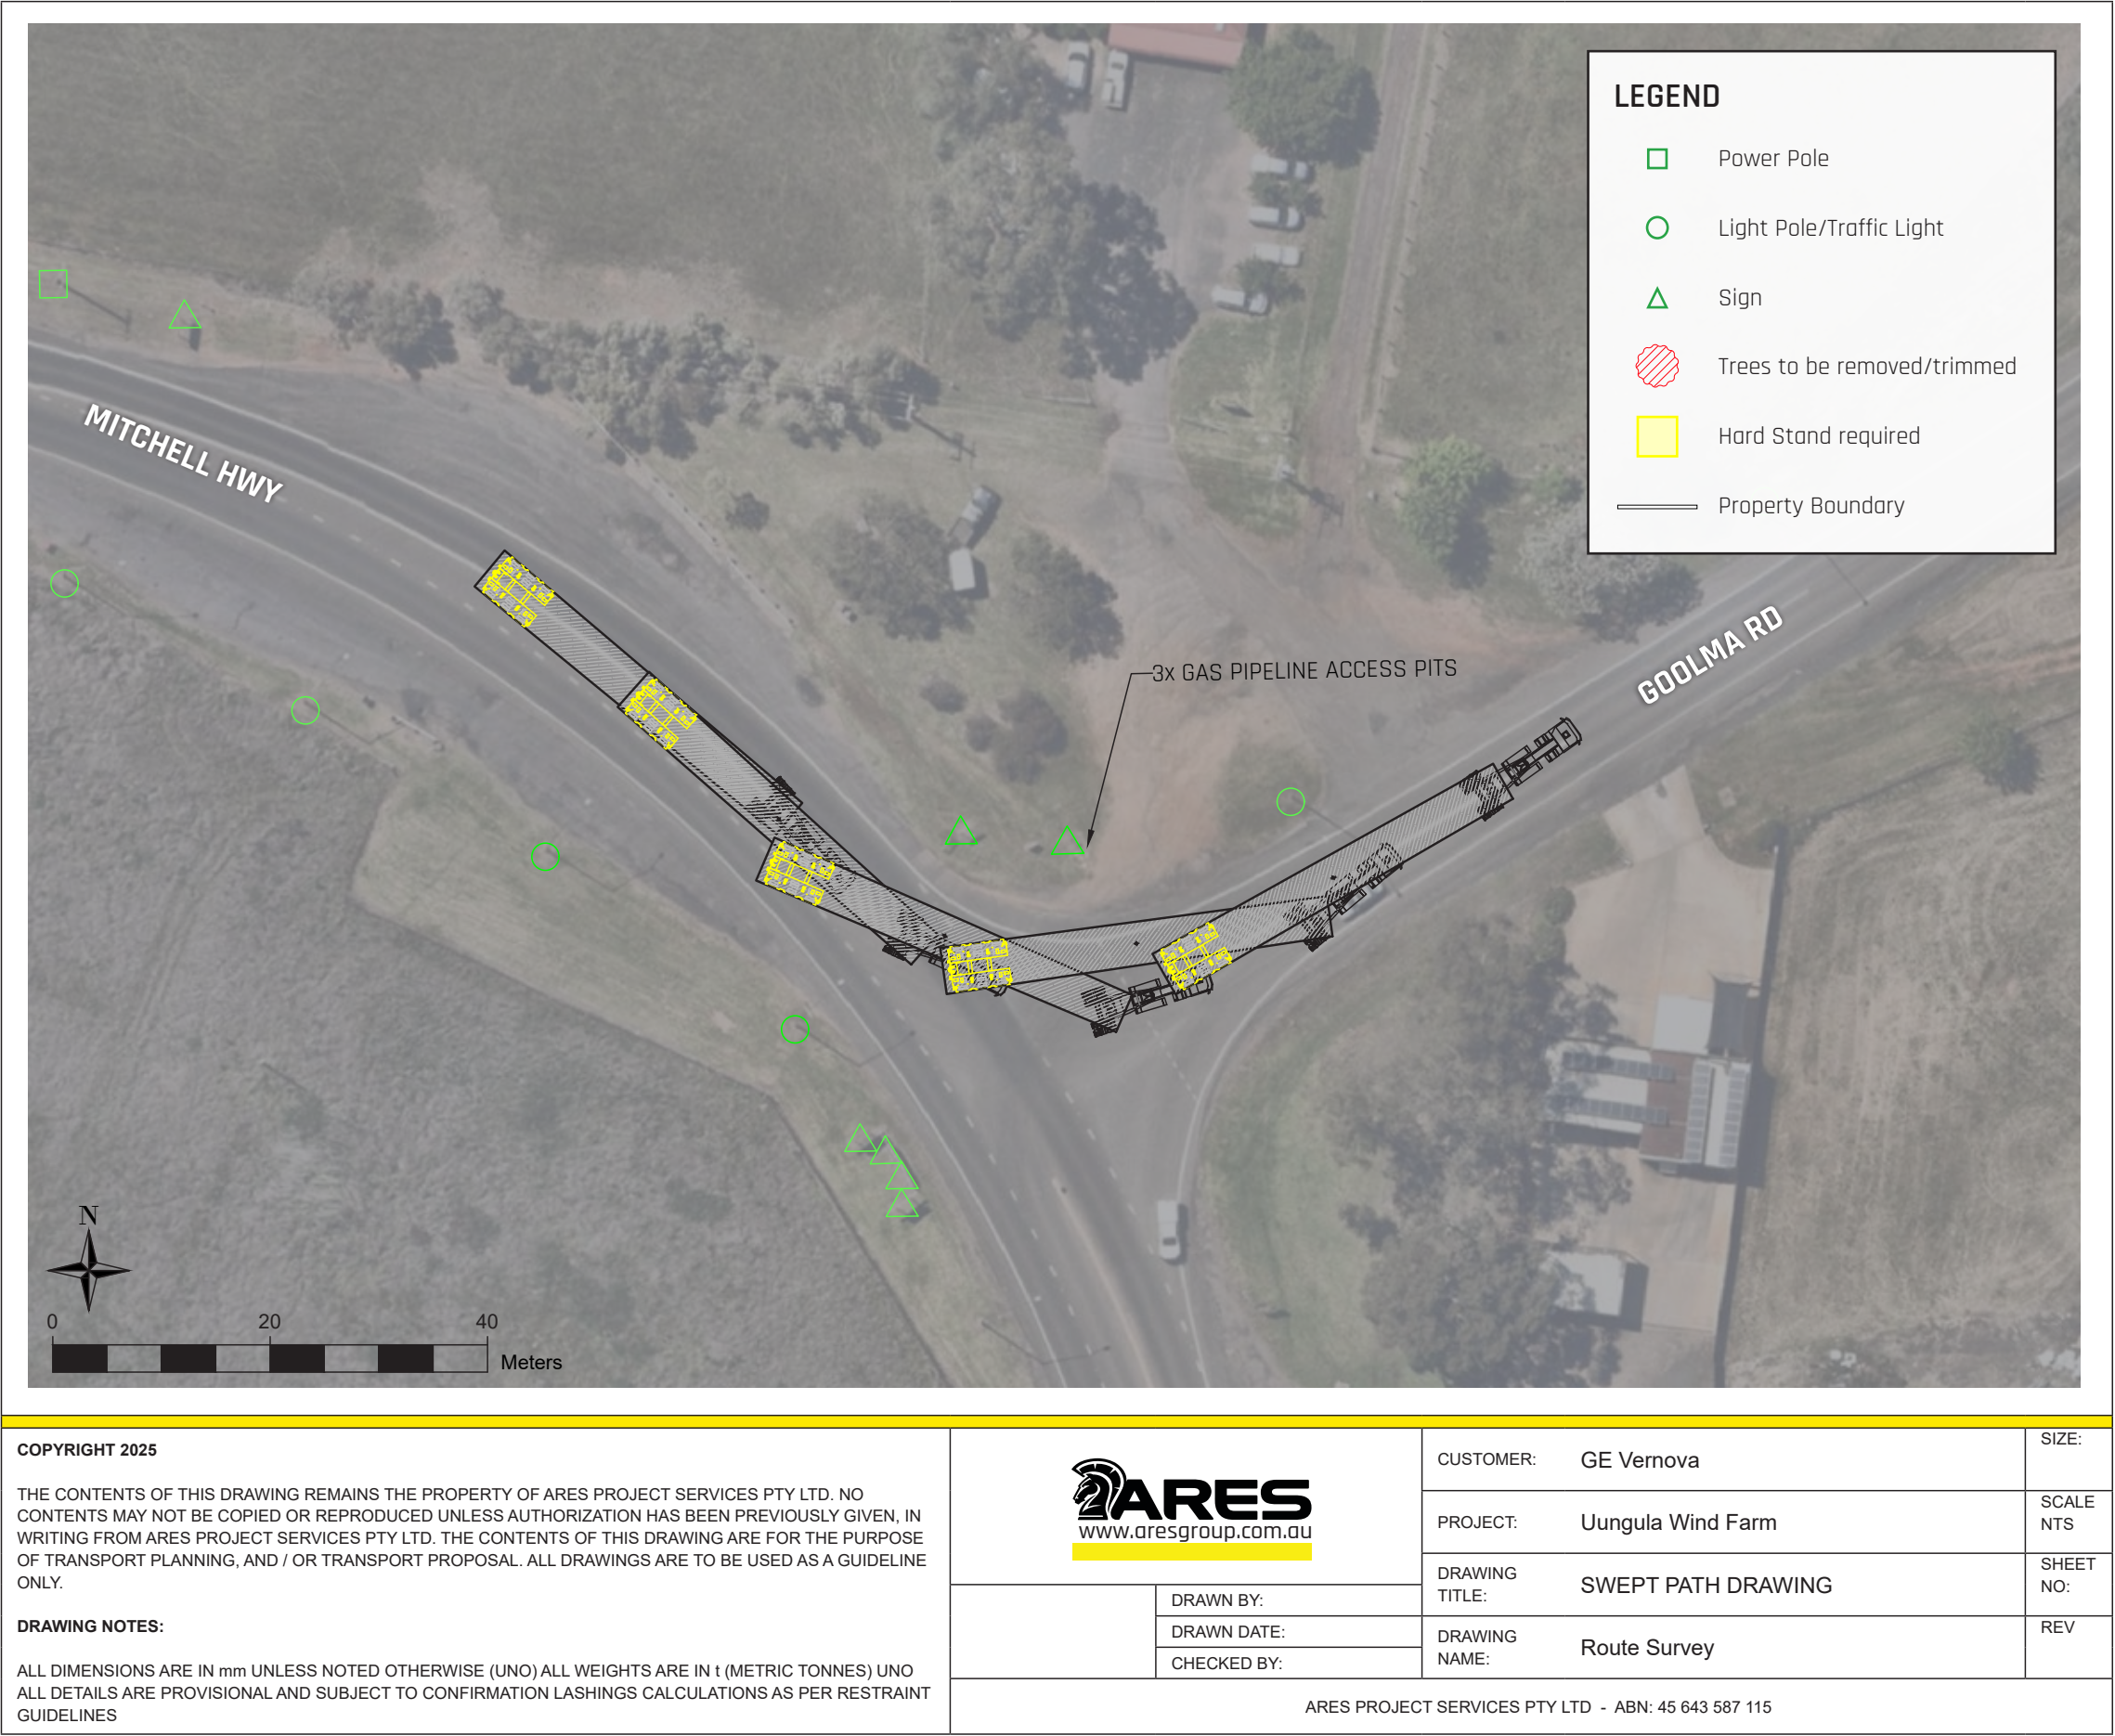

Pinch Point

30

LEFT TURN
Mitchell Hwy
& Goolma Rd

ROUTE 2

Non-blade components are able to take this intersection without any modifications, staying on the existing paved surface at all times. Swept path analyses have been performed for the longest non-blade component (top tower section at 45m overall length) and widest non-blade component (base tower section at 5.5m overall width).


The swept path on the right is for the base tower section.



Rest Stops

ROUTE 2 Blades via John Renshaw Dr

NHVR Route ID: 2M4VT-9 v7 ([MyMaps Link](#))

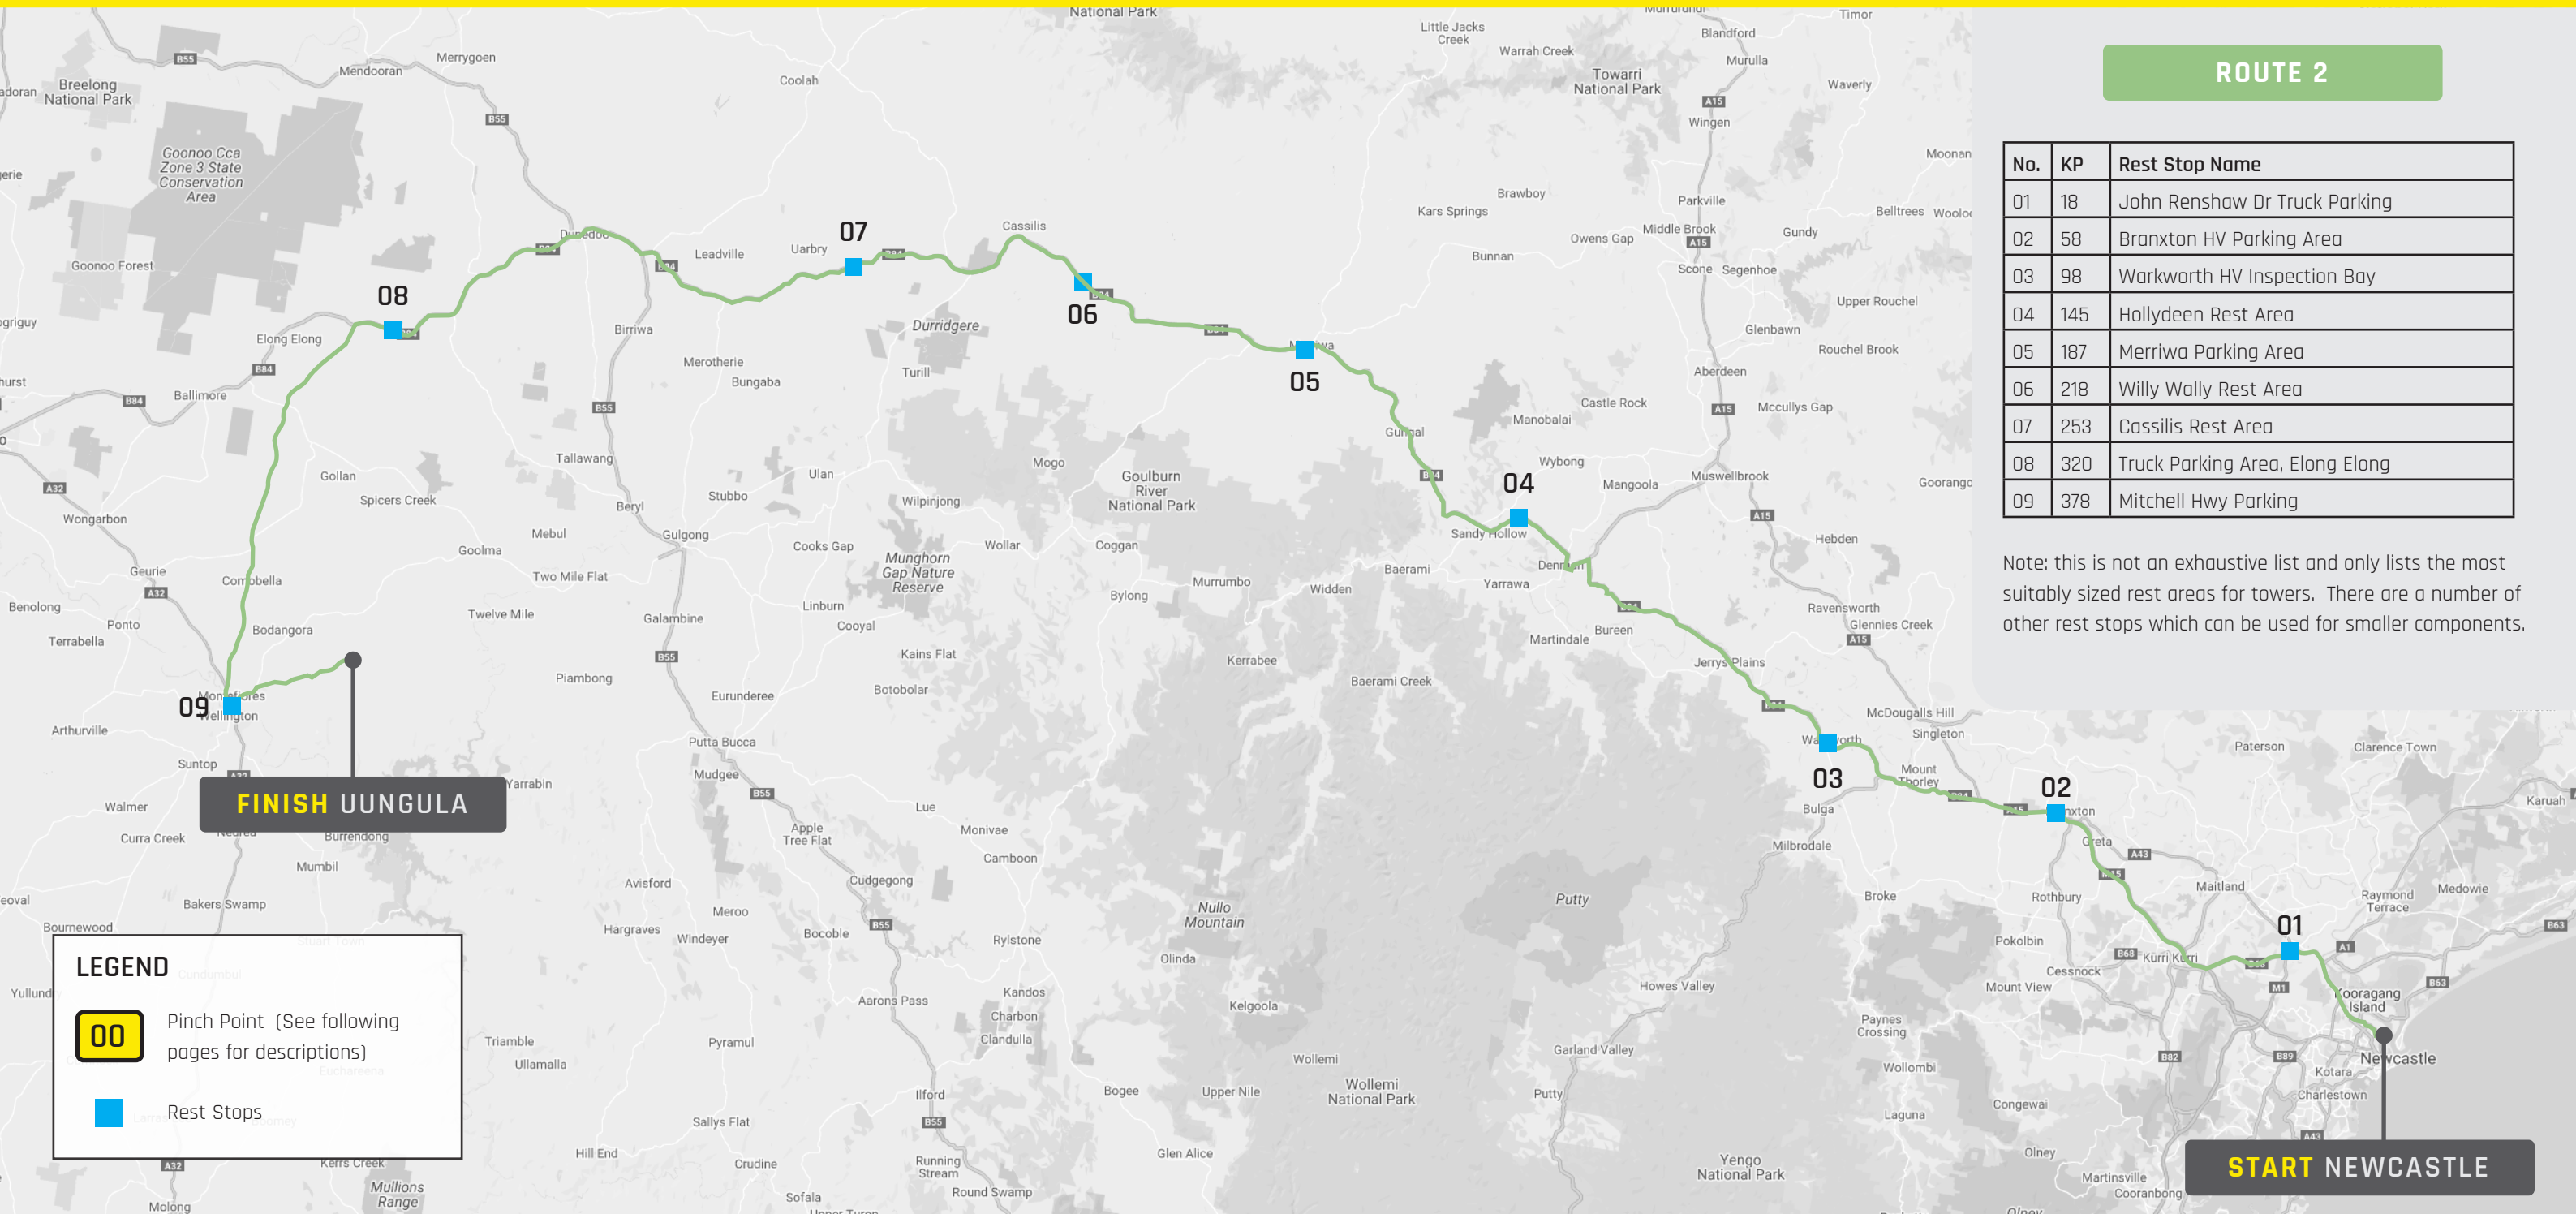


Rest Stop 01 - John Renshaw Dr Truck Parking



Rest Stop 03 - Warkworth Heavy Vehicle Inspection Bay



Rest Stop 02 - Branxton Heavy Vehicle Parking Area

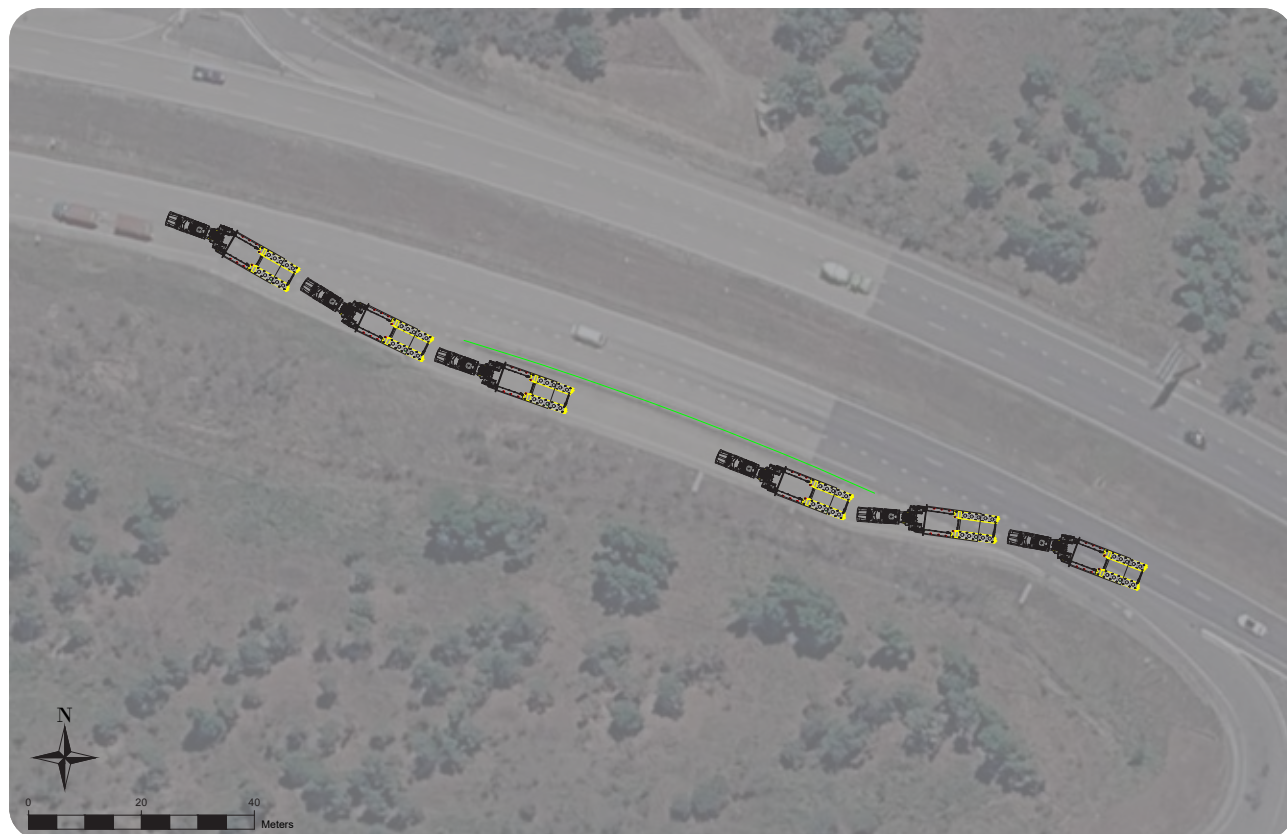

Rest Stop 04 - Hollydeen Rest Area



Rest Stop 05 - Merriwa Parking Area



Rest Stop 07 - Cassilis Rest Area



Rest Stop 06 - Willy Wally Rest Area



Rest Stop 08 - Elong Elong Truck Parking Area



Rest Stop 09 - Mitchell Hwy Parking Area



PAGE INTENTIONALLY LEFT BLANK

04

HSEQ



Health, Safety and Environment

Safety is always the highest priority for Ares.

Permits

NSW Permits to complete this project will be required from the following parties:

- NHVR Oversize Overmass Permit(s)
- Transport for NSW
- NSW Police Approval
- Council Permits (e.g. Newcastle, Dubbo)
- Rail Infrastructure Manager Approval
- Ausgrid High Load permit
- Essential Energy High Load permit
- Telstra Approval

Verification of Competency

All ARES drivers will be in possession of a valid driver's license, which will be checked prior to commencement of transport operations. All drivers are to comply with fatigue management legislation and will be regularly audited by ARES management.

Personal Protective Equipment

It is ARES policy for all drivers to wear the required personal protective equipment (PPE) whenever it is required and to ensure it is of the appropriate type.

This includes but is not limited to:

- Protective Gloves – AS/NZS 2161.2:1998
- Safety Helmet - AS/NZS 1801:1997
- Lace up (Steel Cap) Safety Boots – AS/NZS 2210.1:2010
- Long Sleeve / Pants - Hi Vis safety work clothing – AS/NZS 4602.1:2011
- Safety Glasses – AS/NZS 1337.1:2010

Hazard Identification, Risk Assessment & Control

All drivers are trained in the use of the standard Hazard Reporting Form. Safe Work Method Statements (SWMS) are created for all activities to be undertaken and reviewed on a regular basis. Personnel undertaking an activity are required to sign onto the relevant SWMS.

ARES personnel are also encouraged to use their Take 5 booklets, which are available in each truck and also at site offices.

Incident reporting is overseen by the HSEQ representative and all details are recorded in an online form on the ARES Portal. Remedial and close out actions are reviewed on a regular basis by ARES management.

Communication

All selected radio channels will be documented in the SWMS and all Project personnel will be advised of the selected channels prior to the commencement of work, via the SWMS, Tool Box Meeting and/or the Operations Manager.

Communication between all parties in the Oversize vehicles and pilots will be on UHF Channel 40 and it will be used to keep in positive contact at all times.



Quality

Ares is accredited to ISO 9001:2015 and maintains strict standards for quality.

Equipment Servicing & Maintenance

ARES's equipment maintenance programme is accredited to the NHVAS and designed to keep our trucks and trailers in optimal running condition. Prime Movers are serviced every 3 months, and trailers are serviced every 12 months.

All service and maintenance records are kept online in the ARES Portal, and are available for review upon request.

Non Conformances

Non conformances noted by ARES management or by external parties are recorded as Non Conformance Reports (NCRs) in the ARES Portal. Each NCR is treated in a similar fashion to an incident and is assigned an actioner to rectify and close out the non conformity.



Breakdown Contingency Plan

In the event of an emergency such as a breakdown or incident, ARES will notify the NSW Transport Management Centre (TMC) on 1800 679 782 / 131 700 immediately to provide information regarding any issues of the movement. We will then move the load to the next available pull over area or to the left lane and shoulder to ensure the traffic impact is minimal. Pilot vehicles are to position themselves at front and rear of stricken load to provide warning to other road users of hazard ahead. Police (if present) are to direct and manage traffic as appropriate with pilots accompanying the load to assist under the direction of police.

ARES will then consult and engage any one of the following service providers:

A Heavy Tow Truck will be engaged by ARES for the project to be on call to assist in the event of a breakdown and as a ballast/block truck where required. There will also be a number of other heavy rated prime movers at port and on the wind farm site which may



be called upon if required.

If specialist equipment and contractors are required such as cranes and traffic management, these will be engaged on an as-required basis.

Contact	Operator	Phone No.
Standby Prime Mover	ARES Block Truck	TBC
Tow Truck Operator	TBC	TBC
Crane Operator	TBC	TBC
Traffic Control Contractor	Evolution Traffic Mgmt	1300 880 476
Tyres	Beaurepaires / Bridgestone	132 381 / 131 229
Mechanical	TBC	TBC
Fire/Police/Ambulance	-	000
Transport Management Centre (TMC)	-	131 700
ARES Project Manager	Stephen Spiller	0435 901 680

ARES will make contact with TMC again once the issue is resolved and the load is moving again. This will enable TMC to notify other road users that may be affected by the breakdown or incident.

Opposite page, top:

Base tower section being transported in remote Western Australia for the Yandin project.

Opposite page, bottom:

Dump truck and block truck assisting a tower section up the hill at Crowlands Wind Farm. Some sections of the site roads were around 20% gradient.

Above, left:

Biala base section travelling down the Princes Motorway at night time, similar to conditions proposed for Flyers Creek.

Above, right:

A tower section on bookend trailers traversing the ridge line at Crowlands Wind Farm.

Night Time Travel

Extra precautions are required when travelling with oversized loads at night time.



ARES has extensive experience transporting wind components at night - having recently done so for the Flyers Creek Wind Farm in New South Wales.

Approvals

A night time travel exemption is required from Transport for NSW for the blades as there are curfew restrictions on oversized travel along the route. The following sections outline how Ares plan to mitigate the risks of traveling down these roads at night.

Route Checks

Prior to starting deliveries, the Project/Transport Manager will check current traffic (via LiveTraffic) and weather conditions along the route to ensure there are no unplanned disruptions which would affect transport. These include traffic incidents, roadworks, road closures, flooding, bushfire etc. If there is a disruption, the Project/Transport Manager shall make a Go/No Go decision based on consultation with relevant parties including TfNSW, TMC, client and site, the nature/duration of the disruption and the available time window for transport.

If an issue along the route becomes known when the load is already en route, the load shall pull up at the next available rest stop or safe stopping place and await further instructions from the Transport/Project Manager. Depending on the severity of the disruption, the load may be instructed to continue when safe, stop for the

day, or proceed to a safer stopping point and park up.

Lighting and Visibility

In addition to the standard lights and flashing beacons equipped as standard on ARES trucks, trailers and pilot vehicles, the extremities of the load shall be illuminated by suitable method (e.g. flood lights mounted on prime mover/dolly, or portable battery-operated magnetic lights). Care shall be taken to ensure the lighting is not directed in such a way as to dazzle other drivers.

Blades will be escorted front and rear by police cars with red/blue flashing lights for additional visibility.

Police Escorts and Pilots

Each oversized load will be escorted by a complement of pilot vehicles and police escort vehicles, as shown on page 10. These numbers include additional pilots included to mitigate the risk of transporting oversized components at night, as required by Transport for NSW guidelines.

Police will provide traffic management at pinch points, with assistance from pilot vehicles where required and as directed by the Police.

Whilst on the road, typically the lead vehicle(s) will take a position at least 300m ahead of the load to establish a buffer zone, and to allow for sufficient warning time to the truck driver in case of any unexpected obstructions or conditions, such as roadkill, traffic incidents, parked cars etc. The rear vehicle(s) will take up a protective position behind the load to observe and manage any traffic coming up from behind.

Clear and positive communication between all pilot/ police vehicles and truck driver shall be maintained by CB radio at all times. If communication is lost at any time between any element of the convoy, the convoy must stop and rectify the issue before continuing.

The proposed arrangements for pilot and police vehicle positioning for each type of load are provided on the following page. Please note that the exact

arrangements may change based on road, traffic or weather conditions, vehicle speed, as well as any directions given by Police.

Management of Traffic

The pilots, in close consultation with police where present, shall manage the build up of traffic behind the load by instructing the driver to pull off the road at suitably safe points to allow any queued traffic behind to pass. This is mainly applicable to single carriageway sections of the Golden Highway. Potential passing points have been identified in advance (refer to [Google My Maps link](#)) and include:

- Overtaking lanes
- Rest Areas
- Stretches of road with wider shoulders and clear line of sight ahead

The lead pilot / police is primarily responsible for monitoring oncoming traffic, identifying safe passing points ahead and communicating with the driver of the load and other escorts to slow and pull over. When oncoming traffic is encountered, the lead pilot will use light wands to alert the traffic to slow down, with the following pilot reinforcing. The load will also be instructed via radio to slow down and pull to one side to allow the oncoming traffic to pass safely.

The rear pilot / police is responsible for monitoring the amount of queued traffic behind the load and providing feedback to the lead pilot / police. At nominated passing points, the lead pilots will monitor for oncoming traffic whilst the load slows and pulls over to one side, allowing any queued traffic to safely pass. The rear pilot (if present) will position themselves at the rear of the load to mark the outer extremities of the load whilst vehicles pass. Rear pilots should actively look to allow queued traffic to pass when there is a significant queue observed (i.e. >10 vehicles) or if traffic has been observed to be following behind for more than 15-20 minutes.

Timing

Deliveries have been purposely scheduled for night time to minimize disruptions to local traffic. The road from Newcastle to Muswellbrook in particular is a heavily used thoroughfare westbound during morning hours for commuting to the mines, with significant quantities of heavy vehicle and truck traffic as well. Wind Farm deliveries have been timed to get ahead of the increase in traffic volumes. In consultation with TfNSW, NSW Police and local councils, we believe that night time transport for the wind turbine components is the best solution.

To achieve the required timing, ARES will require dispensation to depart Port of Newcastle at 00:00 (or possibly earlier). This should allow loads to clear Muswellbrook prior to traffic picking up in the morning.

Components will stop at the Warkworth inspection bay to wait for sunrise before continuing on to site, with the exception of blades which will travel through the night to site.

Communication Plan

To further mitigate the risks associated with night travel, the project will notify and inform local residents in advance of movements. These may include any of the following:

- radio advertisements
- print advertisements
- letter drops
- Communication via Community Consultation Committee (CCC)
- notices on official windfarm website
- social media

The communications will contain information on the proposed times and locations of oversized transport along the route, as well as the nature of expected disruptions.


ARES will coordinate the communication strategy with Transport for NSW, NSW Police and project proponent to ensure consistent messaging is provided to the public regarding oversized deliveries for the project.

PROPOSED ESCORT LAYOUTS

Drivetrain, Hub, Nacelle, Lower 5 Tower Sections

Length: Up to 35m, Width: up to 5.5m, 2 Pilot Vehicles


Both Pilot Vehicles will position themselves in front of the load to warn oncoming traffic of the approaching wide load. The load will position itself in the centreline of the road, taking up two lanes of a single carriageway and preventing overtaking except at nominated passing spots.

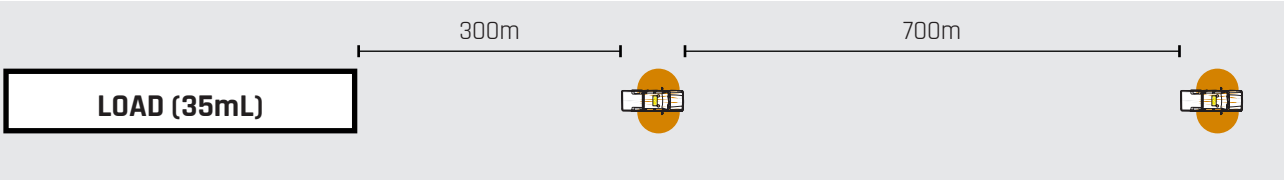

Blade

Length: 94m, Width: 4.2m, 4 Pilot Vehicles, 2 Police Escorts


Pilot vehicles will be present in front and behind the load as shown, with police escorts on hand to provide stoppage and direction of traffic at pinch points, as well as the management of any queued traffic behind.

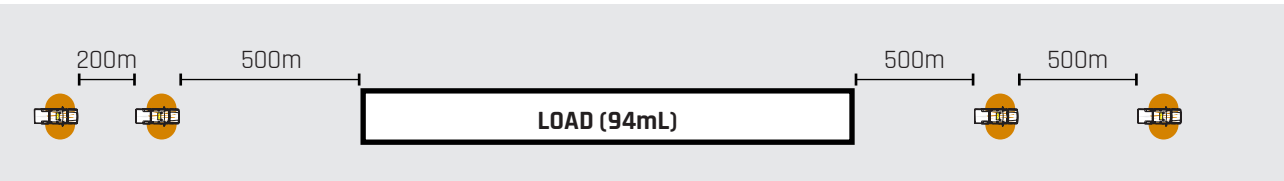

Upper 2 Tower Sections

Length: <45m, Width: 4.3m, 4 Pilot Vehicles

Two Pilot Vehicles will stay ahead of the load to provide warning to oncoming traffic, whilst the remaining pilot(s) will alert any traffic coming from behind. The load will position itself in the centreline of the road, taking up two lanes of a single carriageway and preventing overtaking except at nominated passing spots.

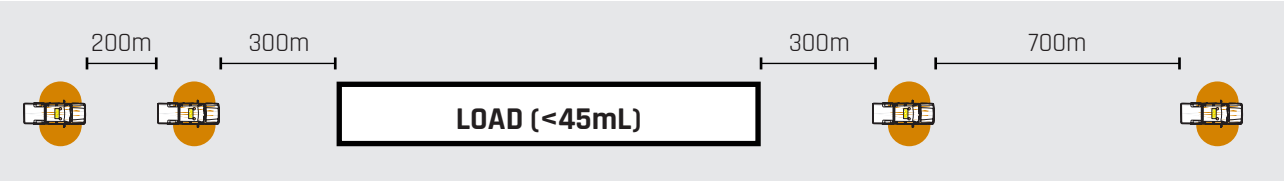

DRAWINGS NOT TO SCALE

SPACINGS ARE CONTINUALLY ADJUSTED BASED ON TRAVEL SPEED AND CONDITIONS AND ARE A GUIDE ONLY

LEGEND

Pilot Vehicle





Ares Project Services PTY LTD

L105, 480 StKilda Rd
Melbourne VIC, 3004

P: 1300 243 289
F: +61 3 8560 7020
E: enquiries@aresgroup.com.au
W: www.aresgroup.com.au



Appendix E Condition B30 Planning Secretary Approval – Use of Twelve Mile Road and Goolma Road for Construction prior to upgrade

Our ref: SSD-6687-PA-18

Ms Alana Gordijn
Environmental Officer
Uungula Wind Farm Pty. Ltd.
PO Box 1708
Newcastle, NSW, 2300

23/11/2023

Subject: Intersection on Twelve Mile Road and Goolma Road

Dear Ms Gordijn,

I refer to your request dated 2 November 2023 in accordance with Condition B30, Schedule 2 of the development consent for Uungula Wind Farm (SSD-6687), seeking the Planning Secretary's approval to allow use of the Twelve Mile Road and Goolma Road intersection for construction traffic prior to its upgrade, including the letters of support from Transport for NSW (TfNSW) and Dubbo Regional Council (Council) dated 28 August and 4 September 2023, respectively.

I note that:

- in accordance with Condition B30, the Applicant must implement the road upgrades identified in Appendix 7 prior to commencing construction, unless the Planning Secretary agrees otherwise;
- TfNSW and Council are the relevant roads authority, and both are supportive of allowing the use of the intersection located on Twelve Mile Road and Goolma Road for light and heavy vehicles for construction:
 - as long the new intersection is completed prior to the route being used for over-mass and/or over-size/length vehicles (OSOM); and
 - subject to implementation of a Traffic Management Plan (TMP) to safely manage all traffic generated by the development for construction.

Accordingly, as nominee of the Planning Secretary, I approve use of the current intersection located on Twelve Mile Road and Goolma Road for light and heavy vehicles for construction:

- as long the new intersection is constructed and the old intersection is removed and closed prior to the route being used for OSOM; and
- subject to the TMP being updated in consultation with TfNSW and Council, approved and implemented to safely manage construction traffic:
 - prior to construction commencing (for construction stage prior to OSOM); and
 - further updated prior to OSOM using the new intersection.

Department of Planning and Environment



If you wish to discuss the matter further, please contact Jess Watson on 02 9373 2845 or via email at jess.watson@dpie.nsw.gov.au.

Yours sincerely

Nicole Brewer
Director
Energy Assessments
As nominee of the Secretary

Appendix F Relocation of secondary intersections Planning Secretary approval

Miss Alana Gordijn
Environmental Officer
Uungula Wind Farm Pty. Ltd.
PO Box 1708
Newcastle, NSW, 2300

10/09/2023

Subject: Relocation of minor secondary intersections on Uungula Road and Ilgingery Road

Dear Miss Gordijn

I refer to your letter dated 27 June 2023 seeking the Planning Secretary's approval for the relocation of the minor secondary intersections located on Uungula Road and Ilgingery Road, in accordance with Schedule 2, Condition B30 of the approval for Uungula Wind Farm (SSD-6687). I also acknowledge your response to the Department's review comments and request for additional information.

The Department has carefully reviewed the information provided, and notes that:

- Dubbo Regional Council is the relevant road authority and did not raise concerns about the proposed relocations; and
- the proposed relocations would not increase impacts beyond what is already permitted under SSD-6687.

Accordingly, as nominee of the Planning Secretary, I approve the request to relocate the minor secondary intersection locations in accordance with the letter request dated 27 June 2023 and the additional information provided.

Please ensure you make the document publicly available on the project website at the earliest convenience.

If you wish to discuss the matter further, please contact Jess Watson on 02 9373 2845 or via email at jess.watson@dpie.nsw.gov.au.

Yours sincerely



Nicole Brewer
Director
Energy Assessments

As nominee of the Planning Secretary

Appendix G Condition B30 Planning Secretary Approval – Non-blade OSOM deliveries

Vincent Chaplin
Senior Environmental Advisor
Uungula Wind Farm Pty Ltd
Level 12, 55 Market Street
Sydney NSW 2000

27/03/2026

Subject: Uungula Wind Farm – Request to vary road upgrade timing, Condition B30

Dear Mr Chaplin,

I refer to your submission dated 6 March 2026, requesting approval for a variation in the timing of road upgrades under Schedule 2, Condition B30 of the development consent for Uungula Wind Farm (SSD-6687).

The Department understands you are requesting Secretary's discretion to allow early non-blade Over Size Over Mass (OSOM) deliveries through the Mitchell Highway and Goolma Road intersection prior to completion of intersection upgrade works as required by Condition B30 and Appendix 7 of the development consent.

It is noted your request has been prepared in consultation with Transport for NSW (TfNSW) and Dubbo Regional Council (DRC).

Modification 3 was developed to seek approval to include a specific upgrade to the Mitchell Highway and Goolma Road intersection to allow for the delivery of blades to site. Appendix 7 of the consent states that this intersection upgrade is to occur prior to commencing use of Mitchell Highway and Goolma Road intersection for any over-dimensional traffic associated with the delivery of components for the development.

It is understood:

- TfNSW and DRC both support the delivery of non-blade components prior to completion of road upgrades;
- the Mitchell Highway and Goolma Road intersection is currently in good condition with a large turning geometry;
- a swept-path assessment shows that the largest and widest non-blade OSOM vehicle will be able to turn left from the Mitchell Highway into Goolma Road without impacting any road infrastructure;
- traffic control will be in place to safely manage temporary road user impacts and facilitate the OSOM movements; and

- the commencement of deliveries prior to completion of these works will not impact the construction works or completion dates for the intersection upgrade.

Accordingly, as nominee of the Planning Secretary, I approve the commencement of non-blade OSOM movements prior to the completion of the upgrade of the Mitchell Highway and Goolma Road intersection.

Please ensure:

- the Traffic Management Plan relevant to this stage of the development has been updated and approved prior to commencement non-blade OSOM movements;
- monthly updates on road upgrades and works, including timing, are provided to the relevant road authority and the Department;
- the road upgrades meet the requirements of the development consent; and
- all other requirements of the consent (including timing of any other relevant management plans and notifications) are adhered to.

If you wish to discuss the matter further, please contact Katie Weekes on 4927 3223.

Yours sincerely,



Nicole Brewer
Director
Energy Assessments

As nominee of the Planning Secretary

Candice Somerville
Environmental Manager
Uungula Wind Farm Pty Ltd
Level 12, 55 Market Street
Sydney NSW 2000

18/05/2026

Subject: Uungula Wind Farm – Request to further vary road upgrade timing, Condition B30

Dear Mrs Somerville,

I refer to your revised submission dated 15 May 2026, requesting approval for a variation in the timing of road upgrades under Schedule 2, Condition B30 of the development consent for Uungula Wind Farm (SSD-6687). I also acknowledge your response to the Department's review comments and request for additional information.

The Department understands you are requesting Secretary's discretion to allow transformer and switch room over-size over-mass (OSOM) deliveries through the Mitchell Highway and Goolma Road intersection prior to completion of intersection upgrade works as required by Condition B30 and Appendix 7 of the development consent.

It is understood:

- there will be three (3) power transformers from Port of Newcastle and four (4) control and switch room components from Adelaide, being an additional seven (7) OSOM deliveries;
- TfNSW and DRC both support the delivery of the transformer and switch room components prior to completion of road upgrades;
- there have been no community complaints made in relation to OSOM deliveries on the project;
- the Mitchell Highway and Goolma Road intersection is currently in good condition with a large turning geometry;
- traffic control will be in place to safely manage temporary road user impacts and facilitate the OSOM movements; and
- these additional deliveries will not impact the construction works or completion dates for the intersection upgrade, with the current scheduled completion date being 2 July 2026.

Accordingly, as nominee of the Planning Secretary, I approve the commencement of transformer and switch room OSOM movements prior to the completion of the upgrade of the Mitchell Highway and Goolma Road intersection.

The Department notes that the Planning Secretary also provided approval dated 27 March 2026 to allow non-blade wind turbine generator component OSOM deliveries utilise this intersection (PA-53) prior to the completion of the upgrade.

Please ensure:

- the Traffic Management Plan relevant to this stage of the development has been updated and approved prior to commencement of transformer and switch room OSOM deliveries (excluding blade deliveries);
- monthly updates on road upgrade works, including timing, are provided to the relevant road authority and the Department; and
- the road upgrades meet the requirements of the development consent.

If you wish to discuss the matter further, please contact Katie Weekes on 4927 3223.

Yours sincerely,



Nicole Brewer
Director
Energy Assessments

As nominee of the Planning Secretary

Vincent Chaplin
Senior Environmental Advisor
Uungula Wind Farm Pty Ltd
Level 12, 55 Market Street
Sydney NSW 2000

27/03/2026

Subject: Uungula Wind Farm – Request to vary road upgrade timing, Condition B30

Dear Mr Chaplin,

I refer to your submission dated 6 March 2026, requesting approval for a variation in the timing of road upgrades under Schedule 2, Condition B30 of the development consent for Uungula Wind Farm (SSD-6687).

The Department understands you are requesting Secretary's discretion to allow early non-blade Over Size Over Mass (OSOM) deliveries through the Mitchell Highway and Goolma Road intersection prior to completion of intersection upgrade works as required by Condition B30 and Appendix 7 of the development consent.

It is noted your request has been prepared in consultation with Transport for NSW (TfNSW) and Dubbo Regional Council (DRC).

Modification 3 was developed to seek approval to include a specific upgrade to the Mitchell Highway and Goolma Road intersection to allow for the delivery of blades to site. Appendix 7 of the consent states that this intersection upgrade is to occur prior to commencing use of Mitchell Highway and Goolma Road intersection for any over-dimensional traffic associated with the delivery of components for the development.

It is understood:

- TfNSW and DRC both support the delivery of non-blade components prior to completion of road upgrades;
- the Mitchell Highway and Goolma Road intersection is currently in good condition with a large turning geometry;
- a swept-path assessment shows that the largest and widest non-blade OSOM vehicle will be able to turn left from the Mitchell Highway into Goolma Road without impacting any road infrastructure;
- traffic control will be in place to safely manage temporary road user impacts and facilitate the OSOM movements; and

- the commencement of deliveries prior to completion of these works will not impact the construction works or completion dates for the intersection upgrade.

Accordingly, as nominee of the Planning Secretary, I approve the commencement of non-blade OSOM movements prior to the completion of the upgrade of the Mitchell Highway and Goolma Road intersection.

Please ensure:

- the Traffic Management Plan relevant to this stage of the development has been updated and approved prior to commencement non-blade OSOM movements;
- monthly updates on road upgrades and works, including timing, are provided to the relevant road authority and the Department;
- the road upgrades meet the requirements of the development consent; and
- all other requirements of the consent (including timing of any other relevant management plans and notifications) are adhered to.

If you wish to discuss the matter further, please contact Katie Weekes on 4927 3223.

Yours sincerely,



Nicole Brewer
Director
Energy Assessments

As nominee of the Planning Secretary

Appendix H OSOM Transport Management Plan – Transformers

Transport Management Plan

Port Of Newcastle, Mayfield North TO Wuuluman
Uungula Wind Farm 2026



V4 – 9th April 2026

Overdimensional Lift & Shift

88-98 Hallam Valley Road, Dandenong South, VIC 3175
PO Box 4376 Dandenong, VIC 3164
Tel: (03) 9791 7654 Fax: (03) 9791 7667
www.odliftandshift.com.au

Contents

1. Movement Details

- Load
- Dimensions Of Combination
- Proposed Commencement Date
- Proposed Route
- Third Party
- Applicant Details
- Route Summary
- Vehicle Details & Diagram
- Loaded Axle Mass & Spacing

2. Emergency Contacts & Plan

3. Communication Protocol

4. Travel Protocol

5. Pilot & Police Positioning Diagram

6. Pinch Points – Turn By Turn

7. Alternate Route

8. Bridge Crossing Procedure

9. Stopping & Pull Over Points

Overdimensional Lift & Shift

88-98 Hallam Valley Road, Dandenong South, VIC 3175
PO Box 4376 Dandenong, VIC 3164
Tel: (03) 9791 7654 Fax: (03) 9791 7667
www.odliftandshift.com.au

1. Movement Details

Loads

3 x Power Transformers
8.8mL x 4.45mW x 4.1mH @ 120 ton

Dimension of Combination

Length: 45m
Width: 5m
Height: 5.2m
Weight: 200t

Proposed Commencement Date & Times

May 2026

Departure time	Location	Arrival time	Location	KM's travelled
03:00	Mayfield Wharf	04:00	Hunter Expy, Buchanan	30
04:00	Hunter Expy, Buchanan	04:45	Golden Hwy, Whittingham	38
04:45	Golden Hwy, Whittingham	05:30	Truck Parking Bay, Warkworth	30
	Break	06:30		
06:30	Truck Parking Bay, Warkworth	7:30	Golden Hwy Level Crossing, Denman	40
7:30	Golden Hwy Level Crossing, Denman	11:00	Dunedoo Level Crossing, Golden Hwy, Dunedoo	153
11:00	Dunedoo Level Crossing, Golden Hwy, Dunedoo	11:45	Truck Parking Bay, Golden Hwy, Elong Elong	29
	Break	12:15		
12:15	Truck Parking Bay, Golden Hwy, Elong Elong	13:30	Mitchell Hwy, Wellington	56
13:30	Mitchell Hwy, Wellington	14:00	Uungula Wind Farm, Twelve Mile Rd, Wuuluman	20

Third Party Approvals

ARTC - Rail Protection required – Track Safety Australia
UGL – Under assessment
Ausgrid – Escort not required
Essential Energy – Escort not required

Overdimensional Lift & Shift

88-98 Hallam Valley Road, Dandenong South, VIC 3175
PO Box 4376 Dandenong, VIC 3164
Tel: (03) 9791 7654 Fax: (03) 9791 7667
www.odliftandshift.com.au

Proposed Route:

NHVR Journey Planner Link

[1BLYH-4 v42](#)


Google Maps Link

<https://www.google.com/maps/d/edit?mid=1Ey2M3oaIfRM4ImI1VyPuhGI4kQgPyw&usp=sharing>

Distance of movement: **395.00 km**

Route Summary

Please Note: The below proposed route has been given approval and will be our primary route in use.

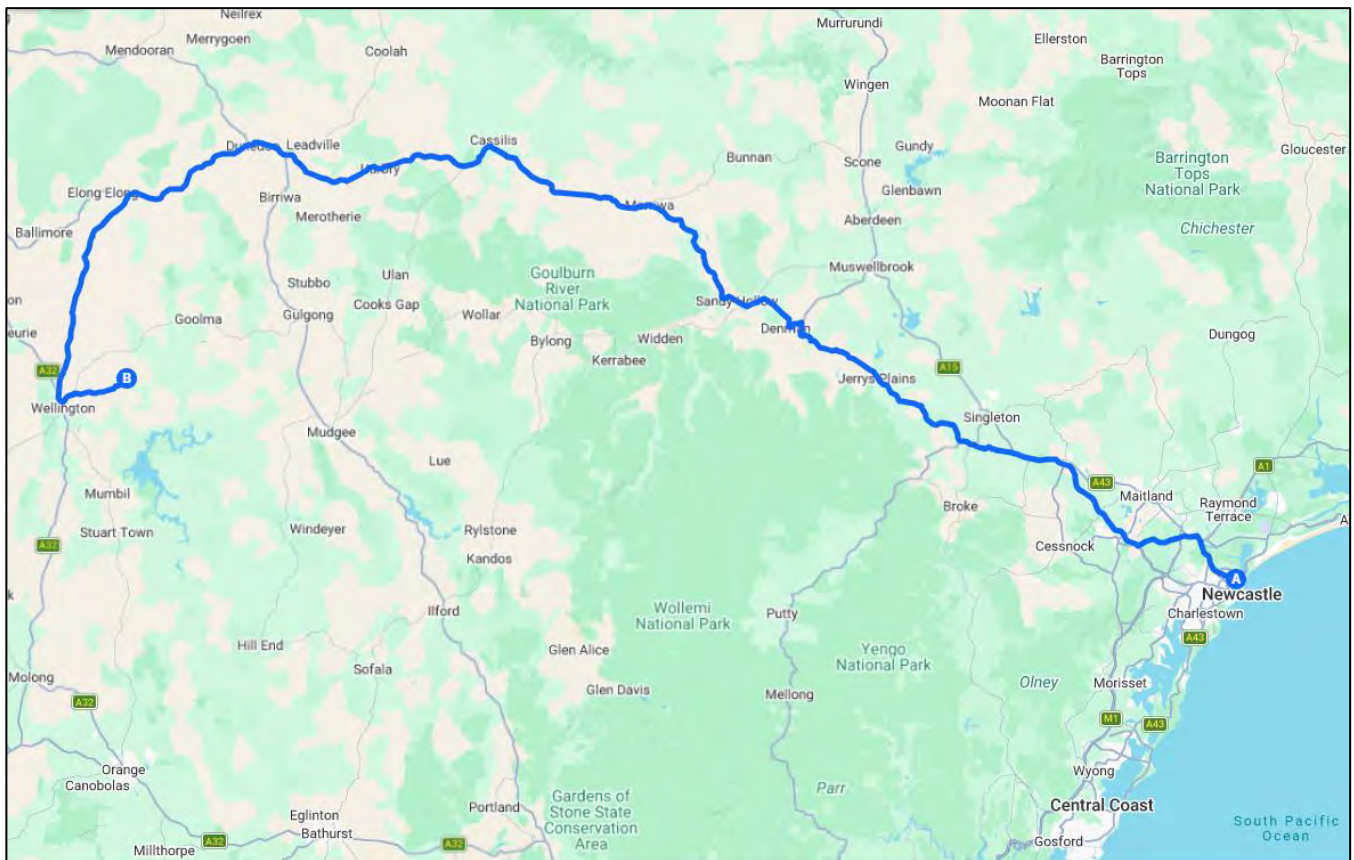

Selwyn Street, Mayfield North George Street, Mayfield East Industrial Drive, Maitland Road, New England Highway, John Renshaw Drive, Hunter Expressway, New England Highway, Golden Highway, Putty Road, Golden Highway, Jerrys Plains Road, Pagan Street, Lonsdale Street, Pringle Street, Jerrys Plains Road, Denman Road, Golden Highway, Saxa Road, Mitchell Highway, Goolma Road, Twelve Mile Rd

Overdimensional Lift & Shift

88-98 Hallam Valley Road, Dandenong South, VIC 3175
PO Box 4376 Dandenong, VIC 3164
Tel: (03) 9791 7654 Fax: (03) 9791 7667
www.odliftandshift.com.au


Vehicle Details

Prime Mover, Dolly, 8 Axle Gooseneck Platform, Block Truck

Tare Mass: 80t

Total Weight: 200t

Vehicle Diagram

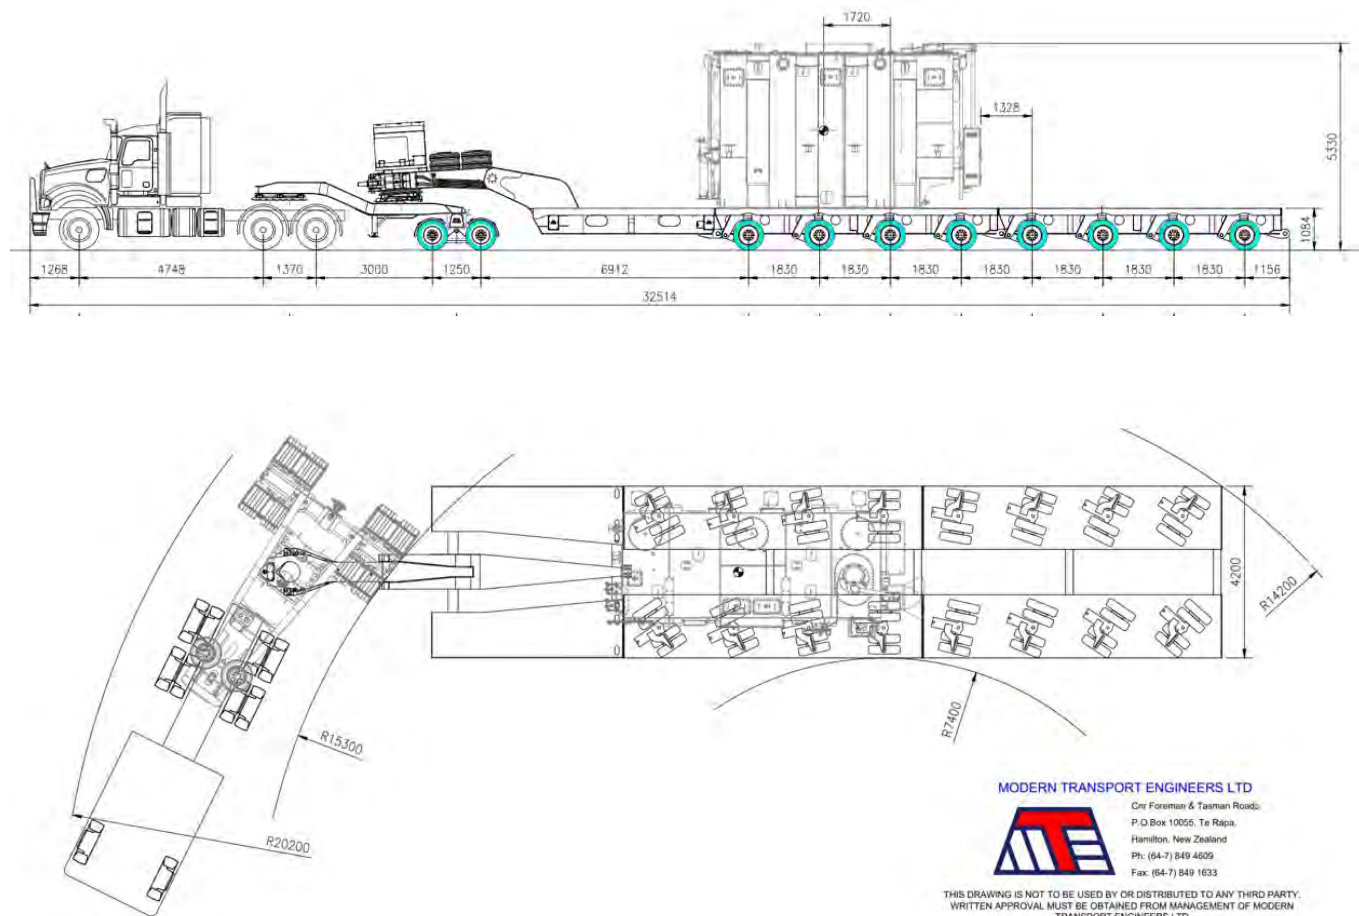

MODERN TRANSPORT ENGINEERS LTD

Cnr Foreman & Tasman Roads
P.O. Box 10055, Te Rapa,
Hamilton, New Zealand
Ph: (64-7) 849 4609
Fax: (64-7) 849 1633

THIS DRAWING IS NOT TO BE USED BY OR DISTRIBUTED TO ANY THIRD PARTY.
WRITTEN APPROVAL MUST BE OBTAINED FROM MANAGEMENT OF MODERN
TRANSPORT ENGINEERS LTD

Overdimensional Lift & Shift

88-98 Hallam Valley Road, Dandenong South, VIC 3175
PO Box 4376 Dandenong, VIC 3164
Tel: (03) 9791 7654 Fax: (03) 9791 7667
www.odliftandshift.com.au

Loaded Axle Mass and Spacing Details

Axle - Axle #	No. Tyres	Spacing	Axle group mass	Tyre size	Steerable	Ground contact width
 Prime mover 1-2 axle						
Steer - 1	2		6t	295mm	Yes	2.3m
Drive - 1	4	3.9m		279mm	No	2.4m
Drive - 2	4	1.35m	18.5t	279mm	No	2.4m
 Lowloader dolly 2 axle						
Dolly - 1	8	3.4m		215mm	No	4m
Dolly - 2	8	1.25m	31t	215mm	No	4m
 Gooseneck platform 8 axle						
Trailer - 1	8	6m		215mm	Yes	4.2m
Trailer - 2	8	1.83m		215mm	Yes	4.2m
Trailer - 3	8	1.83m		215mm	Yes	4.2m
Trailer - 4	8	1.83m		215mm	Yes	4.2m
Trailer - 5	8	1.83m		215mm	Yes	4.2m
Trailer - 6	8	1.83m		215mm	Yes	4.2m
Trailer - 7	8	1.83m		215mm	Yes	4.2m
Trailer - 8	8	1.83m	120t	215mm	Yes	4.2m
 Block truck 1-2 axle						
Steer - 1	2	6m	6t	295mm	Yes	2.3m
Drive - 1	4	3.9m		279mm	No	2.4m
Drive - 2	4	1.35m	18.5t	279mm	No	2.4m

Overdimensional Lift & Shift

88-98 Hallam Valley Road, Dandenong South, VIC 3175
PO Box 4376 Dandenong, VIC 3164
Tel: (03) 9791 7654 Fax: (03) 9791 7667
www.odliftandshift.com.au

2. Emergency Contacts & Plans

- **Emergency contact for Police, Fire or Ambulance: 000**
- NSW Police Non-Urgent contact: 131 444
- TMC – Transport for NSW: 131 700 OR 1800 679 782 must be contacted prior to the commencement and the conclusion of each stage of movement.
- Transport for NSW (TfNSW) must be contacted via email: roadmanager@transport.nsw.gov.au a minimum five (5) business days prior to proposed travel date.
- Live Traffic NSW <https://www.livetraffic.com/> must be checked one week and 24 hours before departure. If there are any road works occurring along the route, ODLS will make contact to ensure clear passage at the time of delivery.
- GRS Towing: 1300 550 600
- Dubbo Heavy Towing Salvage – 0488 003 595 / 02 6842 2170
- Gillies Enterprises Heavy Machinery Repair (Narrabri/Moree) – 0409 272 940
- If ODLS decide that the movement should be suspended because of time or potential traffic impacts the trailer with the load will be moved to a safe parking location and TfNSW will be notified.
- Where bad weather is encountered along the way the movement is to proceed to the nearest and safest area suitable that can accommodate the load. A decision will be made by the Police as to whether the movement is to proceed any further.

3. Communication Protocol

A pre-start meeting will be held before the departure on each leg between Police, Drivers and Pilots. All communications between the convoy will occur on UHF 40 unless otherwise specified at the pre-start meeting. The procedures and pinch points outlined in this document and any other pertinent information will be discussed at the pre-start meeting. At all times Police instructions will be followed.

4. Travel Protocol


The truck will travel at a maximum speed of 70kph with the average speed being 50kph. When traffic builds up behind the load, the rear pilot will notify the driver to find a suitable area where he can pull over to safely allow the traffic to pass.

Any traffic control required along the route will be undertaken by the NSW Police Escort. Company Pilots are not authorized to undertake these activities and are for advanced warning and communication only.

Overdimensional Lift & Shift

88-98 Hallam Valley Road, Dandenong South, VIC 3175
PO Box 4376 Dandenong, VIC 3164
Tel: (03) 9791 7654 Fax: (03) 9791 7667
www.odliftandshift.com.au

5. Pilot and Police Positioning Diagram

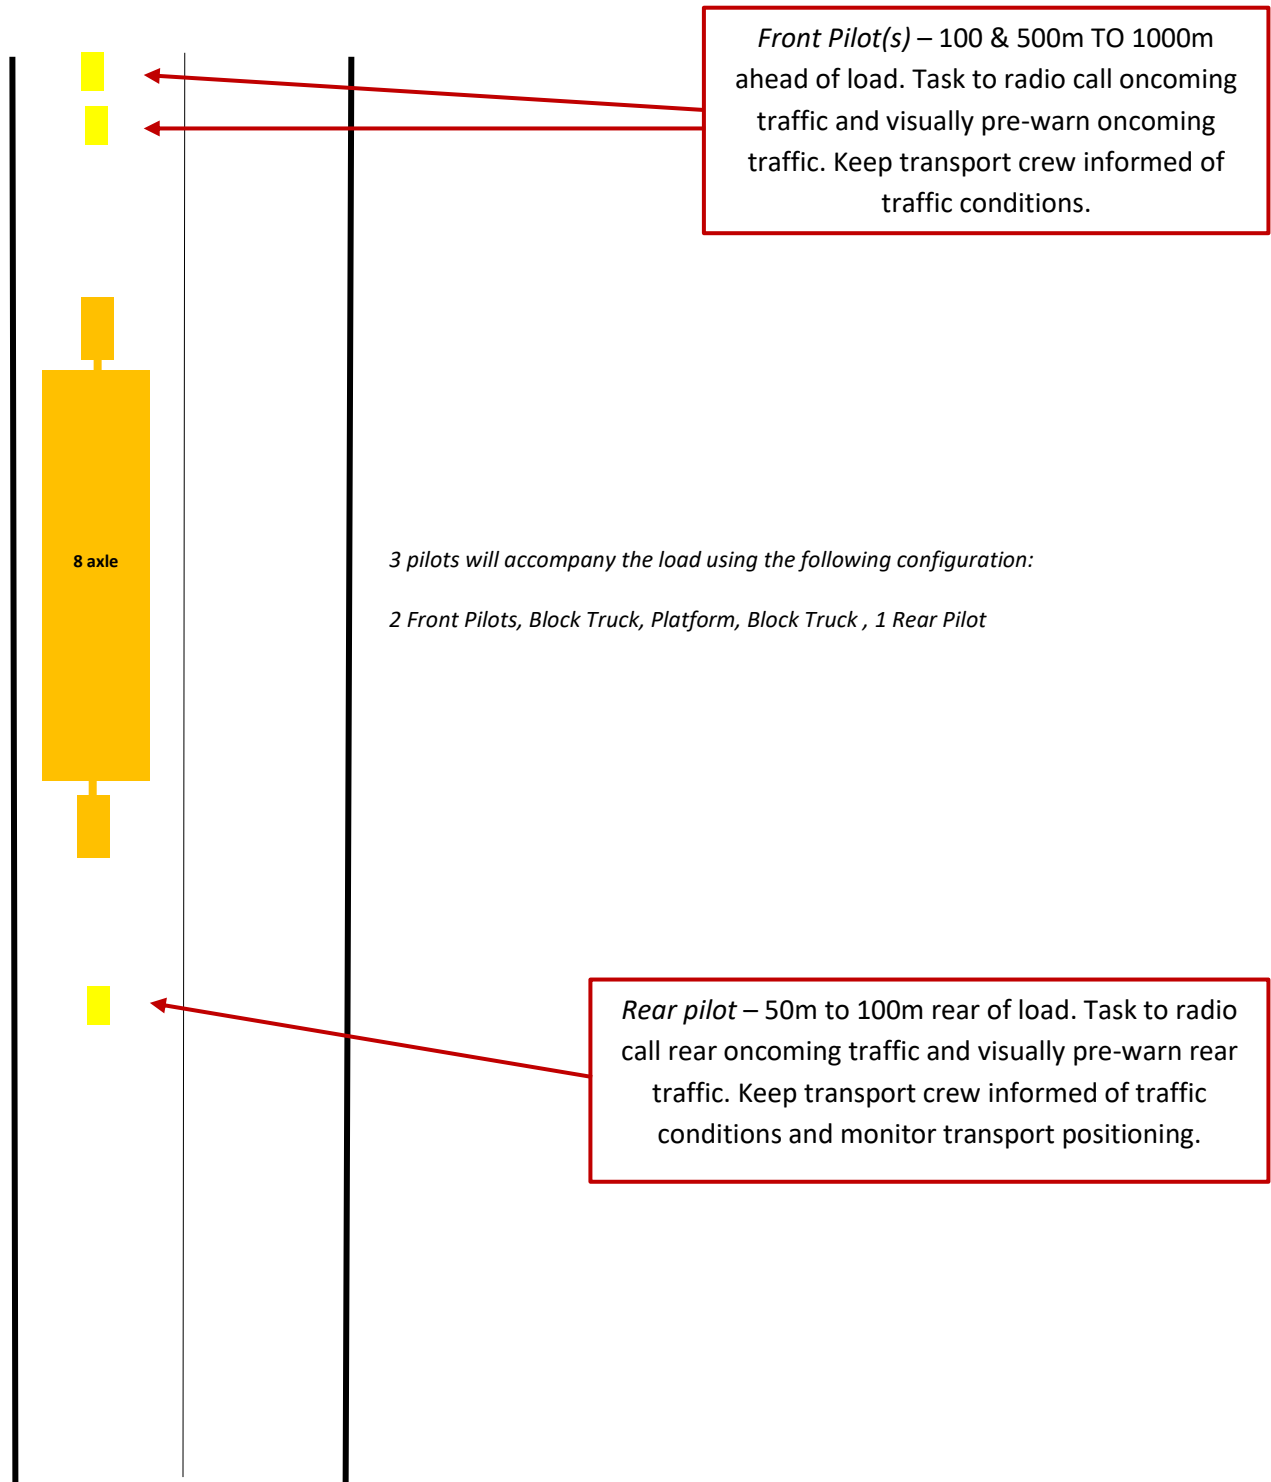

Overdimensional Lift & Shift

88-98 Hallam Valley Road, Dandenong South, VIC 3175
PO Box 4376 Dandenong, VIC 3164
Tel: (03) 9791 7654 Fax: (03) 9791 7667
www.odliftandshift.com.au

6. Pinch Points (Primary Route) – Turn By Turn

Please note: As our overall height is 5.2 metres, we are not concerned with any overhead structures along route. Route has been scoped and overhead approval has also been granted.

Description: Selwyn St Rail Level Crossing, Mayfield North

GPS Co-ordinates: -32.89854, 151.7599

Comment: ARTC Approved – Stop & Report Required



Description: Right Hand Turn – Selwyn St ONTO George St

GPS Co-ordinates: -32.90065, 151.75395

Comment: No obstructions



Overdimensional Lift & Shift

88-98 Hallam Valley Road, Dandenong South, VIC 3175
PO Box 4376 Dandenong, VIC 3164
Tel: (03) 9791 7654 Fax: (03) 9791 7667
www.odliftandshift.com.au

Description: Right Hand Turn – George St ONTO Industrial Dr

GPS Co-ordinates: -32.90046, 151.75306

Comment: No obstructions



Overdimensional Lift & Shift

88-98 Hallam Valley Road, Dandenong South, VIC 3175
PO Box 4376 Dandenong, VIC 3164
Tel: (03) 9791 7654 Fax: (03) 9791 7667
www.odliftandshift.com.au

Description: Industrial Dr ONTO Maitland Rd/Pacific Hwy

GPS Co-ordinates: -32.88216, 151.71887

Comment: No obstructions



Overdimensional Lift & Shift

88-98 Hallam Valley Road, Dandenong South, VIC 3175
PO Box 4376 Dandenong, VIC 3164
Tel: (03) 9791 7654 Fax: (03) 9791 7667
www.odliftandshift.com.au

Description: John Renshaw Dr ONTO Hunter Expy

GPS Co-ordinates: -32.83032, 151.5308

Comment: No obstructions



Overdimensional Lift & Shift

88-98 Hallam Valley Road, Dandenong South, VIC 3175
PO Box 4376 Dandenong, VIC 3164
Tel: (03) 9791 7654 Fax: (03) 9791 7667
www.odliftandshift.com.au

Description: New England Hwy ONTO Golden Hwy

GPS Co-ordinates: -32.64277, 151.2336

Comment: No obstructions



New England Hwy ONTO Golden Hwy

Overdimensional Lift & Shift

88-98 Hallam Valley Road, Dandenong South, VIC 3175
PO Box 4376 Dandenong, VIC 3164
Tel: (03) 9791 7654 Fax: (03) 9791 7667
www.odliftandshift.com.au

Description: Golden Hwy Roundabout

GPS Co-ordinates: -32.64272, 151.22944

Comment: Roundabout poses no obstruction



Overdimensional Lift & Shift

88-98 Hallam Valley Road, Dandenong South, VIC 3175
PO Box 4376 Dandenong, VIC 3164
Tel: (03) 9791 7654 Fax: (03) 9791 7667
www.odliftandshift.com.au

Description: Left hand Turn – Golden Hwy ONTO Putty Rd

GPS Co-ordinates: -32.62508, 151.13507

Comment: No obstructions



Overdimensional Lift & Shift

88-98 Hallam Valley Road, Dandenong South, VIC 3175
PO Box 4376 Dandenong, VIC 3164
Tel: (03) 9791 7654 Fax: (03) 9791 7667
www.odliftandshift.com.au

Description: Golden Hwy/Putty Rd ONTO Jerrys Plains Rd

GPS Co-ordinates: -32.61782, 151.1017

Comment: No obstructions



Overdimensional Lift & Shift

88-98 Hallam Valley Road, Dandenong South, VIC 3175
PO Box 4376 Dandenong, VIC 3164
Tel: (03) 9791 7654 Fax: (03) 9791 7667
www.odliftandshift.com.au

Description: Left Hand Turn – Golden Hwy ONTO Denman Rd/Golden Hwy

GPS Co-ordinates: -32.37636, 150.71931

Comment: No obstructions – Island removed as part of the EnergyCo Port to REZ intersection upgrades




Overdimensional Lift & Shift

88-98 Hallam Valley Road, Dandenong South, VIC 3175
PO Box 4376 Dandenong, VIC 3164
Tel: (03) 9791 7654 Fax: (03) 9791 7667
www.odliftandshift.com.au

Description: Denman Bridge – Hunter River, Denman

GPS Co-ordinates: -32.37973, 150.71182

Comment: Height Clearance 5.8m – Following bridge crossing procedure (Page 31)

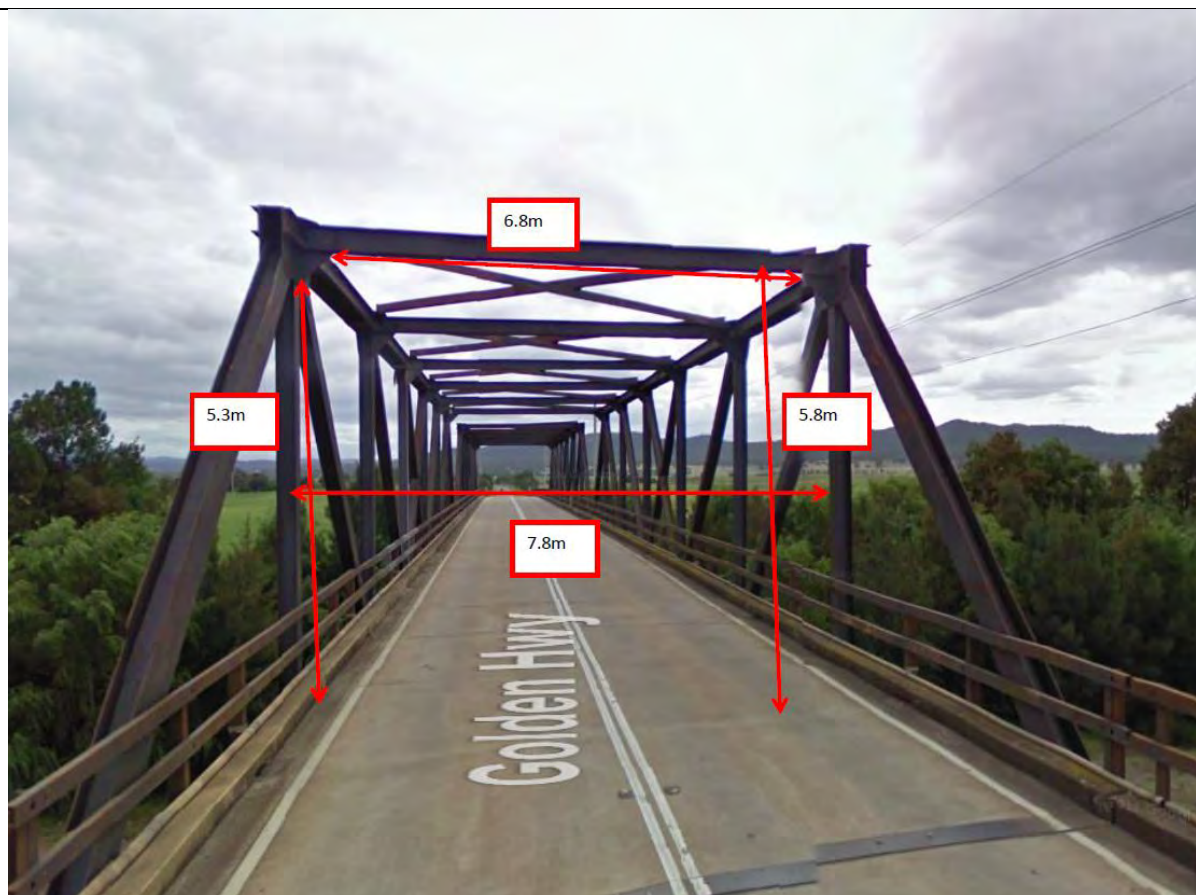

Overdimensional Lift & Shift

88-98 Hallam Valley Road, Dandenong South, VIC 3175
PO Box 4376 Dandenong, VIC 3164
Tel: (03) 9791 7654 Fax: (03) 9791 7667
www.odliftandshift.com.au

Description: Rail Crossing – Golden Hwy, Denman

GPS Co-ordinates: -32.37028, 150.69098

Comment: ARTC Approved – Escort Required - Qualified Rail Protection Officer to travel ahead of the load and to setup and ensure crossing is safe to cross upon arrival of the Transformer.



Overdimensional Lift & Shift

88-98 Hallam Valley Road, Dandenong South, VIC 3175
PO Box 4376 Dandenong, VIC 3164
Tel: (03) 9791 7654 Fax: (03) 9791 7667
www.odliftandshift.com.au

Description: ARTC rail crossing, Golden Highway, Dunedoo

GPS Co-ordinates: -32.01554, 149.40085

Comment: ARTC Approved – Escort Required - Qualified Rail Protection Officer to travel ahead of the load and to setup and ensure crossing is safe to cross upon arrival of the Transformer.




Overdimensional Lift & Shift

88-98 Hallam Valley Road, Dandenong South, VIC 3175
PO Box 4376 Dandenong, VIC 3164
Tel: (03) 9791 7654 Fax: (03) 9791 7667
www.odliftandshift.com.au

Description: Golden Highway ONTO Saxa Road

GPS Co-ordinates: -32.1168, 149.10024

Comment: No issues

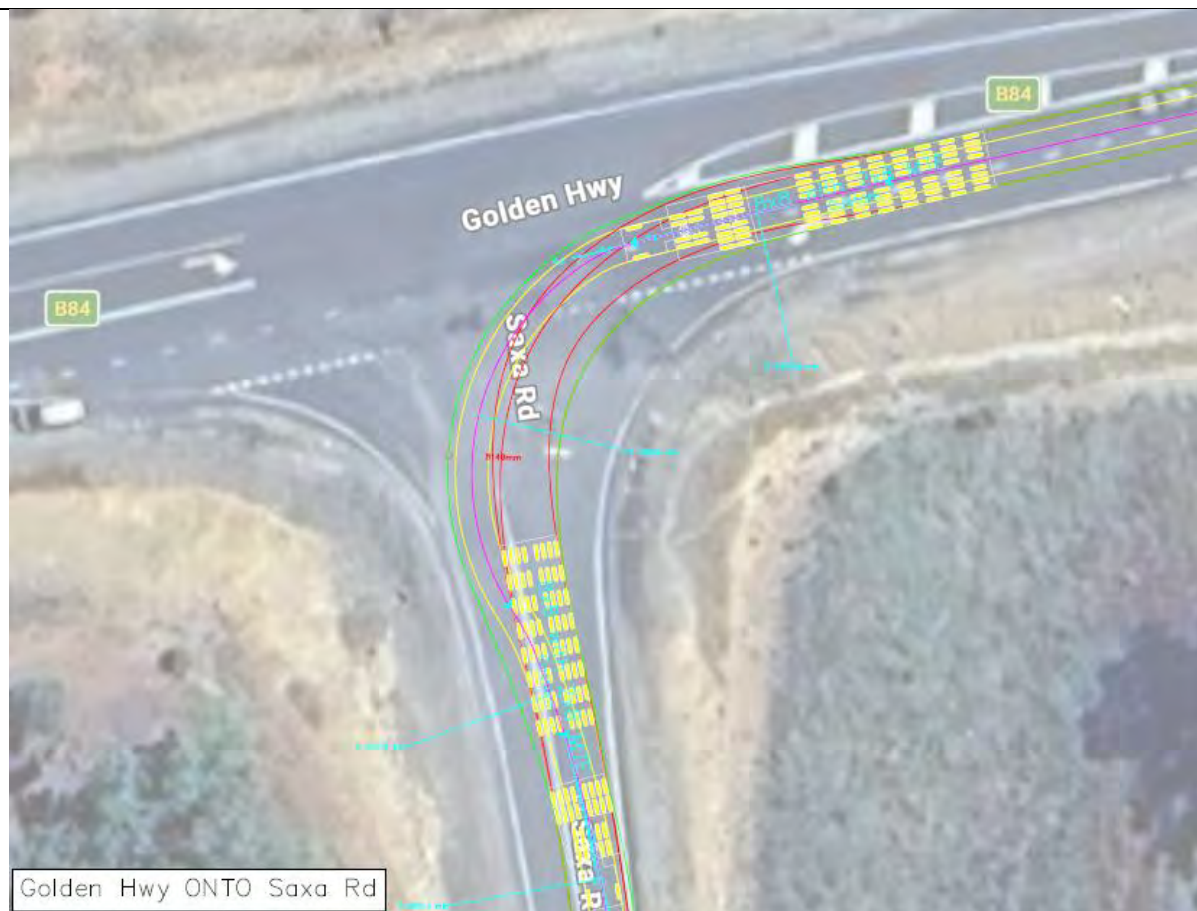

Golden Hwy ONTO Saxa Rd

Overdimensional Lift & Shift

88-98 Hallam Valley Road, Dandenong South, VIC 3175
PO Box 4376 Dandenong, VIC 3164
Tel: (03) 9791 7654 Fax: (03) 9791 7667
www.odliftandshift.com.au

Description: Rail Crossing – Saxa Road, Montefiores

GPS Co-ordinates: -32.52138, 148.93232

Comment: UGL Approval pending



Overdimensional Lift & Shift

88-98 Hallam Valley Road, Dandenong South, VIC 3175
PO Box 4376 Dandenong, VIC 3164
Tel: (03) 9791 7654 Fax: (03) 9791 7667
www.odliftandshift.com.au

Description: Saxa Road ONTO Mitchell Highway

GPS Co-ordinates: -32.52198, 148.93182

Comment: No Issues.



Overdimensional Lift & Shift

88-98 Hallam Valley Road, Dandenong South, VIC 3175
PO Box 4376 Dandenong, VIC 3164
Tel: (03) 9791 7654 Fax: (03) 9791 7667
www.odliftandshift.com.au

Description: Michell Highway ONTO Goolma Road

GPS Co-ordinates: -32.54007, 148.94221

Comment: No issues



Overdimensional Lift & Shift

88-98 Hallam Valley Road, Dandenong South, VIC 3175
PO Box 4376 Dandenong, VIC 3164
Tel: (03) 9791 7654 Fax: (03) 9791 7667
www.odliftandshift.com.au

Description: Goolma Road ONTO Twelve Mile Road Intersection

GPS Co-ordinates: -32.52033, 148.97017

Comment: Subject to final construction. Currently no issues



Overdimensional Lift & Shift

88-98 Hallam Valley Road, Dandenong South, VIC 3175
PO Box 4376 Dandenong, VIC 3164
Tel: (03) 9791 7654 Fax: (03) 9791 7667
www.odliftandshift.com.au

8. Bridge Crossing Procedure -This combination must centreline all the bridges on the route with no other vehicles on the bridge at a speed not exceeding 10k/h. Police Escort to travel forward and stop all oncoming traffic on undivided carriageway. Front pilot vehicle to move across bridge to assist to warn oncoming traffic and provide information to combination. Once informed the road is clear of oncoming vehicles, combination is to travel across the bridge at permitted speed. Rear pilot to warn following vehicles not to overtake. This will also be required on dual carriageway bridges. Push Truck to confirm when the combination has cleared the bridge. Police Escort to release any stopped traffic once combination has travelled across the bridge. Following traffic to be monitored and, if significantly built up combination to move into next available rest stop or pull over location.

The following bridge which will require this procedure:

- Ironbark Creek Bridge, Hexham
- Tarro Bridge, Tarro
- Weakleys Flat Creek, Black Hill
- Four Mile Creek, Black Hill
- Wallis Creek, Buchanan
- Swamp Creek, Loxford
- Black Waterholes Creek, Sawyers Gully
- Sawyers Gully, Sawyers Gully
- Bishops Creek Bridge, Bishops Bridge
- Black Creek, Branxton
- Mudies Creek, Singleton Military Area
- (-32.62556, 151.13561), Mount Thorley
- Loder Creek, Mount Thorley
- Wollombi Brook, Warkworth
- Redbank Creek, Warkworth
- Gees Creek, Jerrys Plains
- Hunter River, Jerrys Plains
- Saddlers Creek, Jerrys Plains
- Sandy Creek, Denman
- Hunter River, Denman
- Wybong Creek, Hollydeen
- Pheeneys Creek, Sandy Hollow
- Hallas Creek, Sandy Hollow
- Halls Creek, Gungal
- Worondi Rivulet, Merriwa

Continued – Next Page...

Overdimensional Lift & Shift


88-98 Hallam Valley Road, Dandenong South, VIC 3175
PO Box 4376 Dandenong, VIC 3164
Tel: (03) 9791 7654 Fax: (03) 9791 7667
www.odliftandshift.com.au

- Merriwa River, Merriwa
- Bow River, Merriwa
- Ginghi Creek, Merriwa
- Krui River, Merriwa
- Borambil Creek, Cassilis
- Two Mile Hollow Creek, Cassilis
- Munmura River, Cassilis
- Four Mile Creek, Cassilis
- Kurrajong Creek, Cassilis
- Sawpit Creek, Cassilis
- Talbragar River, Urabry
- Cainbil Creek, Leadville
- Talbragar River, Leadville
- Limestone Creek, Dunedoo
- Sandy Creek, Dunedoo
- Narran Creek, Elong Elong
- Two Mile Creek, Elong Elong
- Baragonumbel Creek, Elong Elong
- Spicers Creek, Gollan
- Comobella Road Bridge, Mitchell Creek, Comobella
- Bodangora Creek, Maryvale
- Wuuluman Creek, Maryvale

Overdimensional Lift & Shift

88-98 Hallam Valley Road, Dandenong South, VIC 3175
PO Box 4376 Dandenong, VIC 3164
Tel: (03) 9791 7654 Fax: (03) 9791 7667
www.odliftandshift.com.au

10. Parking & Pull Over Locations

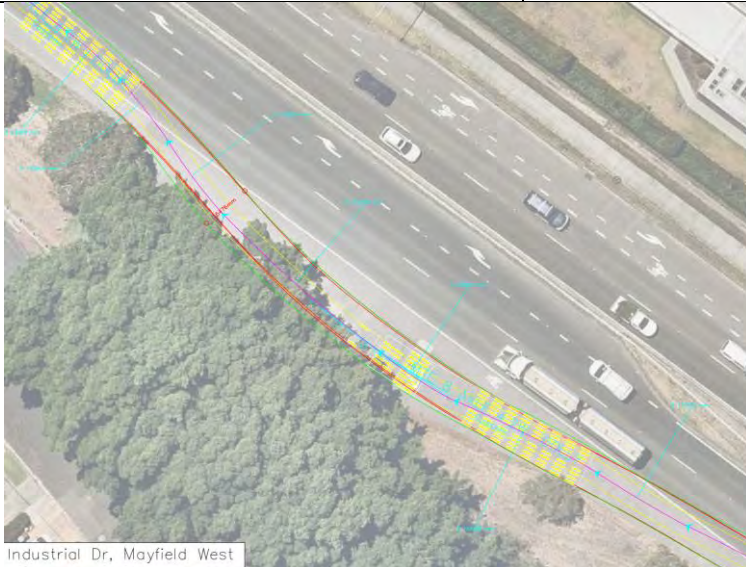Location	GPS Co-ordinates
Industrial Dr, Mayfield West (4.1km from Origin)	-32.88508, 151.72553
	
Hunter Expy, Greta (44.8km from previously listed stop)	-32.70655, 151.38297
	

Overdimensional Lift & Shift

88-98 Hallam Valley Road, Dandenong South, VIC 3175
PO Box 4376 Dandenong, VIC 3164
Tel: (03) 9791 7654 Fax: (03) 9791 7667
www.odliftandshift.com.au

Heavy Vehicle Inspection Bay, Warkworth
(48.4km from previously listed stop)

-32.53967, 150.97387



Heavy Vehicle Inspection Bay, Warkworth

Hollydeen Rest Area, Hollydeen
(46.8km from previously listed stop)

-32.33026, 150.62882



Hollydeen Rest Area, Hollydeen

Overdimensional Lift & Shift

88-98 Hallam Valley Road, Dandenong South, VIC 3175
PO Box 4376 Dandenong, VIC 3164
Tel: (03) 9791 7654 Fax: (03) 9791 7667
www.odliftandshift.com.au

Willy Wally Rest Area, Cassilis (73km from previously listed stop)	-32.06833, 150.05569
 Willy Wally Rest Area, Cassilis	
Cassilis Park Rest Area, Cassilis (15.9km from previously listed stop)	-32.05408, 149.93331
  Cassilis Park Rest Area, Cassilis 1	
Golden Hwy, Elong Elong (86km from previously listed stop)	-32.12487, 149.1529

Overdimensional Lift & Shift

88-98 Hallam Valley Road, Dandenong South, VIC 3175
PO Box 4376 Dandenong, VIC 3164
Tel: (03) 9791 7654 Fax: (03) 9791 7667
www.odliftandshift.com.au



Mitchell Hwy Parking, Montefiores
(54.5km from previously listed stop – 16.6km to Destination)

-32.53956, 148.94178



Mitchell Hwy Parking, Montefiores

Overdimensional Lift & Shift

88-98 Hallam Valley Road, Dandenong South, VIC 3175
PO Box 4376 Dandenong, VIC 3164
Tel: (03) 9791 7654 Fax: (03) 9791 7667
www.odliftandshift.com.au

Appendix I NHVR permits for switch room and transformer deliveries

Oversize and/or Overmass (OSOM) Mass or Dimension Exemption Permit

Heavy Vehicle National Law

This Permit is issued under the provisions of *Section 122 of the Heavy Vehicle National Law* for the operation of a Class 1 vehicle (*as defined in this Permit*) subject to the conditions set out in this Permit and any attachments.

Permit details

This Permit is issued to

HISPEC INDUSTRIAL COATINGS PTY LTD

Address

15 Ridgeway Rd
Edinburgh North SA 5113, SA 5095

Vehicle configuration and description

Prime mover towing OS/OM/OSOM load
Prime Mover, Dolly and Low Loader

Permit type

Oversize and Overmass (OSOM)

Permit period

Start date

02-Apr-2026

End date

01-Jul-2026

Period or fixed trips

Multiple Trips

Number of trips

4

continued on next page...

Vehicle details

Prime mover

Registration	State of Registration	VIN	GVM (t)	GTM (t)
XS00IT	SA	YV5RP90D5RD219559	28.5t	n/a
XS26CW	SA	YV5RP90D3LD210642	28.1t	n/a
XS46HJ	SA	YV5RP80D8PD217229	28.1t	n/a
XS47DG	SA	YV5RP90D3LD211273	28.5t	n/a
XS62HN	SA	YV5RP80D1PD217427	28.1t	n/a
XS78EY	SA	6F5000000JA461114	12.5t	n/a

Lowloader dolly

Registration	State of Registration	VIN	GVM (t)	GTM (t)
YS60BG	SA	6V9T23ABKH0074010	n/a	36t

Lowloader trailer

Registration	State of Registration	VIN	GVM (t)	GTM (t)
SY63GZ	SA	6T9T25ABF90AKG004	n/a	54t

GCM must not exceed manufacturer's specifications

Loaded axle mass and spacings

Axle group	Axle group mass	Axle #	No. Tyres	Minimum distance from previous axle	Tyre size	Steerable	Minimum ground contact width	Load sharing
Prime mover 1-2 axle								
Steer	6t	1	2	n/a	279mm	Yes	2.4m	No
Drive	18.5t	1	4	4.3m	279mm	No	2.4m	Yes
		2	4	1.3m	279mm	No	2.4m	Yes
Lowloader dolly 2 axle								
Dolly	12t	1	8	3.5m	215mm	No	2.5m	Yes
		2	8	1.2m	215mm	No	2.5m	Yes
Lowloader 3 axle								
Lowloader Trailer	35.5t	1	8	9m	215mm	Yes	3.1m	Yes
		2	8	1.8m	215mm	Yes	3.1m	Yes
		3	8	1.8m	215mm	Yes	3.1m	Yes

Unladen dimensions

Unladen width
(metres)

2.7m

Unladen length
(metres)

23.5m

Unladen height
(metres)

4.3m

Tare mass
(tonnes)

40t

Laden dimensions

Width (metres)

4.7m

Length (metres)

36.99m

Height (metres)

5.3m

Total mass (tonnes)

70t

Forward projection
(metres)

n/a

Rear overhang
(metres)

n/a

Load type

Indivisible

Description of load

switchroom

continued on next page...

Authorised Routes

Turn by turn description

1253532r1v6 - Single Route

Start: 121 Regency Road Croydon Park SA
 Regency Road [Croydon Park - Regency Park]
 South Road, Regency Park
 North South Motorway, [Regency Park - Waterloo Corner]
 Port Wakefield Highway, [Waterloo Corner - Two Wells]
 Mallala Road, Two Wells
 Old Port Wakefield Road, Two Wells
 Gawler Road, [Two Wells - Reeves Plains]
 Two Wells Road, [Reeves Plains - Ward Belt]
 Wilkinson Road, Ward Belt
 Hatcher Road, Ward Belt
 Oates Road, [Ward Belt - Kangaroo Flat]
 Redbanks Road, Kangaroo Flat
 Mudla Wirra Road, Kangaroo Flat
 College Road, [Kangaroo Flat - Roseworthy]
 Cliff Road, Roseworthy
 Gartrell Street, Roseworthy
 Horrocks Highway, [Roseworthy - Giles Corner]
 Barrier Highway, [Giles Corner - Burra]
 Copperhouse Road, Burra
 Copperhouse Street, Burra
 West Street, Burra
 Barrier Highway, [Burra - Broken Hill]
 Creedon Street, Broken Hill
 Gaffney Street, Broken Hill
 South Road, Broken Hill
 Crystal Street, Broken Hill
 Menindee Road, Broken Hill
 Barrier Highway, [Broken Hill - Nyngan]
 Mitchell Highway, [Nyngan - Narromine]
 Culling Street, Narromine
 Manildra Street, Narromine
 Mitchell Highway, [Narromine - Dubbo]
 Thompson Street, Dubbo
 Newell Highway, Dubbo
 Wheelers Lane, Dubbo
 Cobra Street, Dubbo
 Wellington Road, [Dubbo - Wongarbron]
 Mitchell Highway, [Wongarbron - Montefiores]
 Goolma Road, [Montefiores - Wuuluman]
 Twelve Mile Road, Wuuluman
 End: Twelve Mile Road (Approx. 3.46kms East of Ungula Road), Wuuluman NSW
 Unladen return via reversal of route

Road conditions

Broken Hill City Council

(1) RI10 - Heavy vehicle movement - Report of Damage

In the event that the permitted heavy vehicle damages assets or infrastructure, contact must be made with

Christopher Treloar of Assets Department - Inspector via 0437 486 914 with receipt of the advised damage from the road manager.

A written statement of the damage must be recorded and provided in writing to the road manager prior to repairs of the damaged infrastructure or asset.

(2) RI10 - Heavy vehicle movement - Report of Damage

In the event that the permitted heavy vehicle damages assets or infrastructure, contact must be made with Christopher Treloar of Assets Department - Inspector via 0437 486 914 with receipt of the advised damage from the road manager.

A written statement of the damage must be recorded and provided in writing to the road manager prior to repairs of the damaged infrastructure or asset.

(3) RI12 - RI12 Any damage to Council assets as a result of these vehicle movements must be repaired/replaced at the Applicant's expense with all work completed to Council's satisfaction as a matter of urgency.

(4) RI12 -

The heavy vehicle must not park, marshal or queue on the approved roads with exception to designated approved parking areas. The restriction does not apply in the event of an emergency or as instructed by an authorised officer.

In this section "parking area" means a length of road or area designed for parking vehicles. Further clarification can be obtained within the Australian Road Rules located via the following link www.ntc.gov.au/roads/rules-compliance/the-australian-road-rules

In this section an "authorised officer" means;

(a) a police officer declared by a law of a participating jurisdiction to be an authorised officer for the purposes of this Law or

(b) a person who holds office under this Law as an authorised officer.

Department for Infrastructure and Transport (DIT)

(1) COT01 -

Conditions for unladen travel is as follows -

(1) The low loader dolly and low loader must meet the requirements of Section 1 in Schedule 8 of the Heavy Vehicle National (Mass, Dimension and Loading) Regulation, and

(2) The combination must not exceed 25.0 in length.

(2) PE02 - For daytime travel

A minimum of two Pilot vehicle(s) and one Escort vehicle(s) are required.

(3) PE03 - For night-time travel

A minimum of two Pilot vehicle(s) and three Escort vehicle(s) are required.

(4) PE06 - Police Escort - In South Australia, where an escort is required, it means a police escort. Time and days of travel will be at the discretion of the SA Police Escort Section. To arrange Police Escorts please phone Police Escort Section on phone 08 8207 6035. If unable to obtain police on the above number please phone SA Police on Phone No 131 444

(5) PE17 - Pilot and Escort Operating Conditions

The pilot vehicle/s driver/s must operate in accordance with, and carry a copy of the booklet titled Escorting

Guidelines for Oversize and Overmass Vehicles and Loads, published By DPTI and must be produced when requested by a HVNL Authorised Officer under the Heavy Vehicle National Law (South Australia), or a Police Officer.

(6) RS09 - Heavy Vehicle Movement - Speed Restriction - Route

The laden heavy vehicle is restricted to a maximum speed limit of 80 kph on the approved route, except where a traffic sign indicates a lower speed limit.

(7) TP01 - It is requirement to contact SA Power Networks (SAPN) if your load exceeds 4.6m high. If a written over height clearance is issued by SAPN, it must be carried at all times and all conditions stated in that clearance must be adhered to.

Note - if a SAPN escort is required then transport is restricted to a specific date and time and two SA police escorts and two pilot vehicles are required to accompany the vehicle/load at all times.

Note - if a SAPN observer is required to accompany the vehicle/load and travelling in the Adelaide metropolitan area on the '4.0 wide load carrying vehicle' published heavy vehicle network on the National Network Map, then a minimum of one pilot vehicle is required to accompany the vehicle/load at all times to preserve safety and minimise risks.

(8) TP03 - Australian Rail Track Corporation Ltd. It is a requirement to carry an up-to-date Australian Rail Track Corporation (ARTC) rail clearance at all times and comply with all the conditions stated in that clearance.

All conditions imposed by ARTC must be adhered to.

Dubbo Regional Council

(1) RI10 - Heavy vehicle movement - Report of Damage

In the event that the permitted heavy vehicle damages assets or infrastructure, contact must be made with Robert Flakelar Manager of Infrastructure Delivery via PHONE 02 6801 4000 with receipt of the advised damage from the road manager.

A written statement of the damage must be recorded and provided in writing to the road manager prior to repairs of the damaged infrastructure or asset.

LIGHT REGIONAL COUNCIL

(1) PE01 - A minimum of two Pilot vehicle(s) and one Police vehicle(s) are required.

(2) RI10 - Heavy vehicle movement - Report of Damage

In the event that the permitted heavy vehicle damages assets or infrastructure, contact must be made with Engineering Services of Light Regional Council via 08 8525 3200 with receipt of the advised damage from the road manager.

A written statement of the damage must be recorded and provided in writing to the road manager prior to repairs of the damaged infrastructure or asset.

Regulator

(1) GO03 -

You may be required under another law to obtain consent or approval from a Third Party entity.

These approvals must be carried and produced on request by an authorised officer. In this section Third Party entity usually include the following -

- (a) police especially with respect to the movement of vehicles which exceed dimension requirements due to the potential risks to other road users and possible need for police assistance to control traffic
- (b) rail infrastructure managers the movement of oversize/overmass heavy vehicles across level crossings or restricted access vehicles near rail infrastructure may create risks that need to be managed
- (c) utilities restricted access vehicles may have adverse effects on utilities infrastructure with over height vehicles and telecommunications/power lines being a common concern

- (d) private road owners allowing public access toll roads, ports, airports, hospitals and private estates are potential examples where those road owners, who may not be road managers for the purpose of the HVNL, also need to grant consent to the use of restricted access vehicles
- (e) forestry agencies roads owned by governmental agencies can possess different characteristics that may pose risks not found on typical roads and if the government agency is not a road manager for the purpose of the HVNL may require special consideration to manage risks arising from the use of restricted access vehicles on these roads.

(2) LEMS1 -

Should a Road Manager not indicate or express a minimum requirement of Pilots or Escorts within the permitted roads/areas/routes, the corresponding requirement shall be applied in accordance with the Multi-State Class 1 Load Carrying Vehicles Dimension Exemption Notice including the associated schedule/s and amendment notices.

Should a permitted dimension be in excess of the dimensions indicated within the Multi-State Class 1 Load Carrying Vehicles Dimension Exemption Notice including the associated schedule/s and amendment notices, the maximum Pilot and Escort vehicle requirements shall be applied.

Transport for New South Wales (TfNSW)

(1) COT13 -

For Portable Building and House Movements the following conditions apply -

- (a) The building and or any underframe shall be positively located on the vehicle frame and secured in accordance with the guidelines detailed in the 'Load Restraint Guide' Published by the Australian Government Publishing Services.
- (b) No part of any underframe or cross member support shall protrude laterally more than 50mm from any outside wall of the building directly above it.
- (c) Window openings with broken glass, cracked glass, or louvre blades of glass shall have all glass removed before travel, or shall be totally covered by timber or other suitable solid material.
- (d) Windows must be crossed taped with 50mm duct tape and secured to withstand transportation forces.
- (e) Loose guttering, roofing sheets, wall siding, material or doors shall be secured prior to travel.
- (f) Pilot vehicles, where required, are to remain in position ahead of and behind the load, and must not stop for the purpose of replacing signs, posts, etc.

- (2) G007 - The operator must consult with all Rail Infrastructure Management (RIM) to obtain the required approvals from the relevant RIM.

The letter of approval must be carried in the vehicle when operating at all times.

(3) NSWOSOMRIM - NSWOSOMRIM

If your combination exceeds five (5) metres wide and/or 30m long and/or five (5) metres high and/ or mass covered under the National Class 1 Load Carrying Vehicle Mass Exemption Notice you are required to obtain consent (approval) from the relevant Rail Infrastructure Manager (RIM) prior to travel over any rail infrastructure (level crossing and/ or bridge over rail). These approvals must be carried and produced on request by an authorised officer. Contact details can be found at <https://www.nhvr.gov.au/road-access/access-management/third-party-approvals> This requirement is in addition to any condition/s listed on the National Network Map

- (4) RMSBS01 - The operator is only permitted to carry one (1) building section per trip.

- (5) RMSC001 - The permitted heavy vehicle combination must comply with the conditions of access located within "Schedule 2 New South Wales" forming part of the "National Class 1 Load Carrying Vehicle Dimension Exemption Notice 2025 (No.1)" located at <https://www.nhvr.gov.au/law-policies/notices-and-permit-based-schemes/national-notices>. The permitted heavy vehicle combination must also operate in accordance with "Additional Access Conditions for oversize and overmass heavy vehicles and loads" document (available at

www.transport.nsw.gov.au).

- (6) RMSC002 - In addition to the pilot and escort requirements contained in the "New South Wales Class 1 Load Carrying Vehicle Exemption Notice 2023 (No.1)", the operator must comply with the pilot and escort requirements listed in the "New South Wales Class 1 Load Carrying Vehicle Operator's Guide" document (available at www.nhvr.gov.au), and "Additional Access Conditions for oversize and overmass heavy vehicles and loads" document (available at www.rms.nsw.gov.au).
- (7) RMSCT01 - Convoy travel is not permitted on state authority roads within NSW.
- (8) RMSEI01 - In the event of an emergency or incident, the Traffic Management Centre (TMC) must be contacted Ph. 1800 679 782 to enable any necessary warnings to be issued to minimise the impact to other road users.

Travel conditions

Department for Infrastructure and Transport (DIT)

- (1) DPTIRC01 - The Department of Infrastructure and Transport (DIT) provides road and traffic information to all road users. On the Traffic SA website at www.traffic.sa.gov.au you will find information about planned roadworks, road closures and traffic alerts. The website also contains information about roads and traffic during incidents and emergencies that may impact road users.

Prior to travelling, please check the Traffic SA website for the latest update information to ensure the vehicle combination listed in this permit can travel and is safe to do so. There may be road works that will inhibit travel.

Note: If travelling on outback roads please also check www.dpti.sa.gov.au/OutbackRoads for additional traffic information.

- (2) DPTIRT01 - Travel Restrictions Adelaide Metropolitan Area -

No access between the hours of 0700-0900 and 1600-1800, Monday to Friday inclusive

The 'Adelaide Metropolitan Area' map can be viewed at the following link <https://www.sa.gov.au/topics/driving-and-transport/heavy-vehicles/operating-a-heavy-vehicle/approved-areas-and-routes-maps>

- (3) RI16 - On the nominated route the driver must observe all overhead obstructions. Even though the stated overall height has been approved on the permit route, there is roadside furniture such as cantilever gantries, road signage, VMS boards etc that overhang onto the road space that may exceed the maximum clearance permitted on the permit. Caution must be taken to manoeuvre around these structures as the overall height may exceed the maximum clearance permitted on the lane/s under these structures. For further information please contact the Road Access Unit on 1300 310 505.
- (4) RI16 - On the nominated route the driver must notify the Traffic Management Centre (TMC) via email at least one week prior to travelling. Information to be provided includes date/time of proposed move, route travelling including starting point and overall width/length/height of vehicle/load. The TMC may use this information to assist the vehicle/load during adverse and busy traffic conditions. TMC Email: dit.tmc@sa.gov.au.

- (5) RT03 -

Time of travel - Daytime & Nighttime

The class 1 heavy vehicle is permitted to travel during daylight and night hours.

Dubbo Regional Council

- (1) RT06 -

Time of travel - School Bus Route

The heavy vehicle must not travel during the school bus operation times on Thompson Street and Wheelers Lane between 08:00 am to 09:30 am and 02:30 pm to 04:00 pm, on an official school day.

(2) RT06 -

Time of travel - School Bus Route

The heavy vehicle must not travel during the school bus operation times on Twelve Mile Road between 7:30 am to 09:00 am and 03:00 pm to 04:30 pm, on an official school day.

Transport for New South Wales (TfNSW)

- (1) ARTC01 - Operators are required to carry an up-to-date Australian Rail Track Corporation Ltd (ARTC) rail clearance prior to travel over any Australian Rail Track Corporation (ARTC) managed infrastructure and comply with all conditions stated in that clearance. A copy of this approval must be carried with this permit.

All conditions imposed by ARTC must be adhered to.

ARTC contact details can be found on the NHVR Third Party website: <https://www.nhvr.gov.au/road-access/access-management/third-party-approvals>.

- (2) NSWLIVETRAFFIC - TfNSW Live Traffic must be checked prior to departure, if there are any road works and/or restrictions along the planned route the operator must ensure that they can travel along the route without causing damage or disruption.

Please Note

Class 1 vehicles travelling under a Permit MUST NOT travel off the approved route listed in the permit unless an updated permit is obtained from the NHVR.

- (3) NSW0H01 - For travel on State classified roads when overall height exceeds 5.0 metres, written approval must be obtained from the relevant telecommunications and/ or electrical authorities. A copy of this approval must be carried with this permit and produced on request by an authorised officer. Any conditions listed in this approval must be adhered to.

Vehicle conditions

Regulator

- (1) LE14 - A class 1 heavy vehicle operating under this permit must comply with the conditions stated within Divisions 1, 2 and 5 of Schedule 8 of the Heavy Vehicle National (Mass, Dimension and Loading) Regulation, unless otherwise expressly exempted by a stated condition in this permit.

- (2) LEOL - Other Laws and Legislation

Nothing within this permit exempts the driver or operator of the permitted heavy vehicle from complying with legislation regulating the use of heavy vehicle. This includes but is not limited to conditions applied within the vehicles registration, compliance with sign posted restrictions, traffic law or compliance with lawful directions of authorised officer.

continued on next page...

The driver of the heavy vehicle who is driving a vehicle that is subject to a permit issued under the HVNL must keep a copy of the permit for the exemption in the driver's possession.

The driver or operator of a heavy vehicle being used on a road that is subject to a permit issued under the HVNL must not contravene a condition of the permit.

The driver or operator must comply with the provisions of the Heavy Vehicle (Mass, Dimension and Loading) National Regulation unless anything contrary is applied within this permit.

It is an offence to operate a vehicle at a mass limit greater than indicated by an official traffic sign.

Declaration

Signed:



NHVR Delegate

Dated: 25-Mar-2026

Associated documents

N/A

Disclaimer:

The National Heavy Vehicle Regulator (NHVR) accepts no liability for any errors or omissions and gives no warranty or guarantee that the material, information, maps or publications made accessible are accurate, complete, current or fit for any use whatsoever. The information contained within the NHVR Route Planner online map system is subject to change without notice.

NHVR accepts no liability for the information provided within the authorised route as part of this exemption/authorisation. The operator must ensure prior to travel that the roads/areas/networks listed in the authorised route are still current and accessible as the approved network is subject to change at any given time.

To the extent permitted by law, NHVR excludes liability for any loss (including loss from viruses, or consequential damage) caused by use of or reliance on the NHVR Route Planner.

Access to the NHVR Portal and NHVR Route Planner is only provided for your personal use. You may not sell or rebrand information obtained from the NHVR Portal or NHVR Route Planner without NHVR's written permission, or represent that the information is from a source other than the NHVR.

Apart from the purposes required or permitted under Heavy Vehicle National Law and for private study, research, criticism or review purposes as permitted under Australian copyright legislation, no part of this permit may be reproduced, modified, stored in a retrieval system, transmitted, broadcasted, published or reused for any commercial purposes whatsoever without the written permission of the NHVR first being obtained.

END OF DOCUMENT

Oversize and/or Overmass (OSOM) Mass or Dimension Exemption Permit

Heavy Vehicle National Law

This Permit is issued under the provisions of *Section 122 of the Heavy Vehicle National Law* for the operation of a Class 1 vehicle (*as defined in this Permit*) subject to the conditions set out in this Permit and any attachments.

Permit details

This Permit is issued to

HISPEC INDUSTRIAL COATINGS PTY LTD

Address

15 Ridgeway Rd
Edinburgh North SA 5113, SA 5095

Vehicle configuration and description

Prime mover towing OS/OM/OSOM load
Prime Mover and Low Loader

Permit type

Oversize and Overmass (OSOM)

Permit period

Start date

02-Apr-2026

End date

01-Jul-2026

Period or fixed trips

Multiple Trips

Number of trips

4

continued on next page...

Vehicle details

Prime mover

Registration	State of Registration	VIN	GVM (t)	GTM (t)
XS00IT	SA	YV5RP90D5RD219559	28.5t	n/a
XS26CW	SA	YV5RP90D3LD210642	28.1t	n/a
XS46HJ	SA	YV5RP80D8PD217229	28.1t	n/a
XS47DG	SA	YV5RP90D3LD211273	28.5t	n/a
XS62HN	SA	YV5RP80D1PD217427	28.1t	n/a
XS82KA	SA	YV5RP80D7RD219685	27.9t	n/a

Lowloader trailer

Registration	State of Registration	VIN	GVM (t)	GTM (t)
SY49FN	SA	6T9T2500SG04XF015	n/a	40t
SY63GZ	SA	6T9T25ABF90AKG004	n/a	54t
SY86FV	SA	YAFSR413000014582	n/a	76t
YB00CY	QLD	6X9C1JA448B046235	n/a	60t
YQ28CZ	QLD	6T9T25ABFG0AAB002	n/a	43t
YS44CV	SA	6T9T25ABFA0AKG094	n/a	130t
YS68CP	SA	YAFSR413000011927	n/a	76t

GCM must not exceed manufacturer's specifications

Loaded axle mass and spacings

Axle group	Axle group mass	Axle #	No. Tyres	Minimum distance from previous axle	Tyre size	Steerable	Minimum ground contact width	Load sharing
Prime mover 1-2 axle								
Steer	6t	1	2	n/a	279mm	Yes	2.4m	No
Drive	18.5t	1	4	4.3m	279mm	No	2.4m	Yes
		2	4	1.3m	279mm	No	2.4m	Yes
Lowloader 3 axle								
Lowloader Trailer	35.5t	1	8	9m	215mm	No	3.1m	Yes
		2	8	1.8m	215mm	No	3.1m	Yes
		3	8	1.8m	215mm	No	3.1m	Yes

Unladen dimensions

Unladen width
(metres)

2.7m

Unladen length
(metres)

23.5m

Unladen height
(metres)

4.3m

Tare mass
(tonnes)

30t

Laden dimensions

Width (metres)

4.7m

Length (metres)

32.99m

Height (metres)

5.3m

Total mass (tonnes)

60t

Forward projection
(metres)

n/a

Rear overhang
(metres)

n/a

Load type

Indivisible

Description of load

switchroom

continued on next page...

Authorised Routes

Turn by turn description

1253489r1v6 - Single Route

Start: 121 Regency Road Croydon Park SA
 Regency Road [Croydon Park - Regency Park]
 South Road, Regency Park
 North South Motorway, [Regency Park - Waterloo Corner]
 Port Wakefield Highway, [Waterloo Corner - Two Wells]
 Mallala Road, Two Wells
 Old Port Wakefield Road, Two Wells
 Gawler Road, [Two Wells - Reeves Plains]
 Two Wells Road, [Reeves Plains - Ward Belt]
 Wilkinson Road, Ward Belt
 Hatcher Road, Ward Belt
 Oates Road, [Ward Belt - Kangaroo Flat]
 Redbanks Road, Kangaroo Flat
 Mudla Wirra Road, Kangaroo Flat
 College Road, [Kangaroo Flat - Roseworthy]
 Cliff Road, Roseworthy
 Gartrell Street, Roseworthy
 Horrocks Highway, [Roseworthy - Giles Corner]
 Barrier Highway, [Giles Corner - Burra]
 Copperhouse Road, Burra
 Copperhouse Street, Burra
 West Street, Burra
 Barrier Highway, [Burra - Broken Hill]
 Creedon Street, Broken Hill
 Gaffney Street, Broken Hill
 South Road, Broken Hill
 Crystal Street, Broken Hill
 Menindee Road, Broken Hill
 Barrier Highway, [Broken Hill - Nyngan]
 Mitchell Highway, [Nyngan - Narromine]
 Culling Street, Narromine
 Manildra Street, Narromine
 Mitchell Highway, [Narromine - Dubbo]
 Thompson Street, Dubbo
 Newell Highway, Dubbo
 Erskine Street, Dubbo
 Cobbora Street, Dubbo
 Wheelers Lane, Dubbo
 Mitchell Highway, [Dubbo - Montefiores]
 Goolma Road, [Montefiores - Wuuluman]
 Twelve Mile Road, Wuuluman
 End: Twelve Mile Road (Approx. 3.46kms East of Ungula Road), Wuuluman NSW
 Unladen return via reversal of route

Road conditions

Broken Hill City Council

(1) RI10 - Heavy vehicle movement - Report of Damage

In the event that the permitted heavy vehicle damages assets or infrastructure, contact must be made with

Christopher Treloar of Assets Department - Inspector via 0437 486 914 with receipt of the advised damage from the road manager.

A written statement of the damage must be recorded and provided in writing to the road manager prior to repairs of the damaged infrastructure or asset.

- (2) RI12 - RI12 Any damage to Council assets as a result of these vehicle movements must be repaired/replaced at the Applicant's expense with all work completed to Council's satisfaction as a matter of urgency.

Department for Infrastructure and Transport (DIT)

- (1) COT01 -

Conditions for unladen travel is as follows -

- (1) The low loader dolly and low loader must meet the requirements of Section 1 in Schedule 8 of the Heavy Vehicle National (Mass, Dimension and Loading) Regulation, and
- (2) The combination must not exceed 25.0 in length.

- (2) PE02 - For daytime travel

A minimum of two Pilot vehicle(s) and no Escort vehicle(s) are required.

- (3) PE03 - For night-time travel

A minimum of two Pilot vehicle(s) and three Escort vehicle(s) are required.

- (4) PE06 - Police Escort - In South Australia, where an escort is required, it means a police escort. Time and days of travel will be at the discretion of the SA Police Escort Section. To arrange Police Escorts please phone Police Escort Section on phone 08 8207 6035. If unable to obtain police on the above number please phone SA Police on Phone No 131 444

- (5) PE17 - Pilot and Escort Operating Conditions

The pilot vehicle/s driver/s must operate in accordance with, and carry a copy of the booklet titled Escorting Guidelines for Oversize and Overmass Vehicles and Loads, published By DPTI and must be produced when requested by a HVNL Authorised Officer under the Heavy Vehicle National Law (South Australia), or a Police Officer.

- (6) TP01 - It is requirement to contact SA Power Networks (SAPN) if your load exceeds 4.6m high. If a written over height clearance is issued by SAPN, it must be carried at all times and all conditions stated in that clearance must be adhered to.

Note - if a SAPN escort is required then transport is restricted to a specific date and time and two SA police escorts and two pilot vehicles are required to accompany the vehicle/load at all times.

Note - if a SAPN observer is required to accompany the vehicle/load and travelling in the Adelaide metropolitan area on the '4.0 wide load carrying vehicle' published heavy vehicle network on the National Network Map, then a minimum of one pilot vehicle is required to accompany the vehicle/load at all times to preserve safety and minimise risks.

- (7) TP03 - Australian Rail Track Corporation Ltd. It is a requirement to carry an up-to-date Australian Rail Track Corporation (ARTC) rail clearance at all times and comply with all the conditions stated in that clearance.

All conditions imposed by ARTC must be adhered to.

Dubbo Regional Council

- (1) RI10 - Heavy vehicle movement - Report of Damage

In the event that the permitted heavy vehicle damages assets or infrastructure, contact must be made with Robert Flakelar Manager of Infrastructure Delivery via PHONE 02 6801 4000 with receipt of the advised damage from the road manager.

A written statement of the damage must be recorded and provided in writing to the road manager prior to repairs of the damaged infrastructure or asset.

LIGHT REGIONAL COUNCIL

(1) PE01 - A minimum of two Pilot vehicle(s) and no Police vehicle(s) are required.

(2) RI10 - Heavy vehicle movement - Report of Damage

In the event that the permitted heavy vehicle damages assets or infrastructure, contact must be made with Engineering Services of Light Regional Council via 08 8525 3200 with receipt of the advised damage from the road manager.

A written statement of the damage must be recorded and provided in writing to the road manager prior to repairs of the damaged infrastructure or asset.

Regulator

(1) G003 -

You may be required under another law to obtain consent or approval from a Third Party entity.

These approvals must be carried and produced on request by an authorised officer. In this section Third Party entity usually include the following -

- (a) police especially with respect to the movement of vehicles which exceed dimension requirements due to the potential risks to other road users and possible need for police assistance to control traffic
- (b) rail infrastructure managers the movement of oversize/overmass heavy vehicles across level crossings or restricted access vehicles near rail infrastructure may create risks that need to be managed
- (c) utilities restricted access vehicles may have adverse effects on utilities infrastructure with over height vehicles and telecommunications/power lines being a common concern
- (d) private road owners allowing public access toll roads, ports, airports, hospitals and private estates are potential examples where those road owners, who may not be road managers for the purpose of the HVNL, also need to grant consent to the use of restricted access vehicles
- (e) forestry agencies roads owned by governmental agencies can possess different characteristics that may pose risks not found on typical roads and if the government agency is not a road manager for the purpose of the HVNL may require special consideration to manage risks arising from the use of restricted access vehicles on these roads.

(2) LEMS1 -

Should a Road Manager not indicate or express a minimum requirement of Pilots or Escorts within the permitted roads/areas/routes, the corresponding requirement shall be applied in accordance with the Multi-State Class 1 Load Carrying Vehicles Dimension Exemption Notice including the associated schedule/s and amendment notices.

Should a permitted dimension be in excess of the dimensions indicated within the Multi-State Class 1 Load Carrying Vehicles Dimension Exemption Notice including the associated schedule/s and amendment notices, the maximum Pilot and Escort vehicle requirements shall be applied.

Transport for New South Wales (TfNSW)

(1) COT13 -

For Portable Building and House Movements the following conditions apply -

- (a) The building and or any underframe shall be positively located on the vehicle frame and secured in accordance with the guidelines detailed in the 'Load Restraint Guide' Published by the Australian Government Publishing Services.
- (b) No part of any underframe or cross member support shall protrude laterally more than 50mm from any outside wall of the building directly above it.
- (c) Window openings with broken glass, cracked glass, or louvre blades of glass shall have all glass removed before travel, or shall be totally covered by timber or other suitable solid material.

- (d) Windows must be crossed taped with 50mm duct tape and secured to withstand transportation forces.
- (e) Loose guttering, roofing sheets, wall siding, material or doors shall be secured prior to travel.
- (f) Pilot vehicles, where required, are to remain in position ahead of and behind the load, and must not stop for the purpose of replacing signs, posts, etc.

- (2) G007 - The operator must consult with all Rail Infrastructure Management (RIM) to obtain the required approvals from the relevant RIM.

The letter of approval must be carried in the vehicle when operating at all times.

- (3) NSWOSOMRIM - NSWOSOMRIM

If your combination exceeds five (5) metres wide and/or 30m long and/or five (5) metres high and/ or mass covered under the National Class 1 Load Carrying Vehicle Mass Exemption Notice you are required to obtain consent (approval) from the relevant Rail Infrastructure Manager (RIM) prior to travel over any rail infrastructure (level crossing and/ or bridge over rail). These approvals must be carried and produced on request by an authorised officer. Contact details can be found at <https://www.nhvr.gov.au/road-access/access-management/third-party-approvals> This requirement is in addition to any condition/s listed on the National Network Map

- (4) RMSBS01 - The operator is only permitted to carry one (1) building section per trip.
- (5) RMSCO01 - The permitted heavy vehicle combination must comply with the conditions of access located within "Schedule 2 New South Wales" forming part of the "National Class 1 Load Carrying Vehicle Dimension Exemption Notice 2025 (No.1)" located at <https://www.nhvr.gov.au/law-policies/notices-and-permit-based-schemes/national-notices>. The permitted heavy vehicle combination must also operate in accordance with "Additional Access Conditions for oversize and overmass heavy vehicles and loads" document (available at www.transport.nsw.gov.au).
- (6) RMSCO02 - In addition to the pilot and escort requirements contained in the "New South Wales Class 1 Load Carrying Vehicle Exemption Notice 2023 (No.1)", the operator must comply with the pilot and escort requirements listed in the "New South Wales Class 1 Load Carrying Vehicle Operator's Guide" document (available at www.nhvr.gov.au), and "Additional Access Conditions for oversize and overmass heavy vehicles and loads" document (available at www.rms.nsw.gov.au).
- (7) RMSCT01 - Convoy travel is not permitted on state authority roads within NSW.
- (8) RMSEI01 - In the event of an emergency or incident, the Traffic Management Centre (TMC) must be contacted Ph. 1800 679 782 to enable any necessary warnings to be issued to minimise the impact to other road users.

Travel conditions

Department for Infrastructure and Transport (DIT)

- (1) DPTIRC01 - The Department of Infrastructure and Transport (DIT) provides road and traffic information to all road users. On the Traffic SA website at www.traffic.sa.gov.au you will find information about planned roadworks, road closures and traffic alerts. The website also contains information about roads and traffic during incidents and emergencies that may impact road users.

Prior to travelling, please check the Traffic SA website for the latest update information to ensure the vehicle combination listed in this permit can travel and is safe to do so. There may be road works that will inhibit travel.

Note: If travelling on outback roads please also check www.dpti.sa.gov.au/OutbackRoads for additional traffic information.

- (2) DPTIRT01 - Travel Restrictions Adelaide Metropolitan Area -

No access between the hours of 0700-0900 and 1600-1800, Monday to Friday inclusive

The 'Adelaide Metropolitan Area' map can be viewed at the following link <https://www.sa.gov.au/topics/driving->

and-transport/heavy-vehicles/operating-a-heavy-vehicle/approved-areas-and-routes-maps

- (3) RI16 - On the nominated route the driver must observe all overhead obstructions. Even though the stated overall height has been approved on the permit route, there is roadside furniture such as cantilever gantries, road signage, VMS boards etc that overhang onto the road space that may exceed the maximum clearance permitted on the permit. Caution must be taken to manoeuvre around these structures as the overall height may exceed the maximum clearance permitted on the lane/s under these structures. For further information please contact the Road Access Unit on 1300 310 505.

- (4) RT03 -

Time of travel - Daytime & Nighttime

The class 1 heavy vehicle is permitted to travel during daylight and night hours.

Dubbo Regional Council

- (1) RT06 -

Time of travel - School Bus Route

The heavy vehicle must not travel during the school bus operation times on Twelve Mile Road between 07:30 am to 09:00 am and 03:00 pm to 04:30 pm, on an official school day.

- (2) RT06 -

Time of travel - School Bus Route

The heavy vehicle must not travel during the school bus operation times on Thompson Street and Wheelers Lane between 08:00 am to 09:30 am and 02:30 pm to 04:00 pm, on an official school day.

Transport for New South Wales (TfNSW)

- (1) ARTC01 - Operators are required to carry an up-to-date Australian Rail Track Corporation Ltd (ARTC) rail clearance prior to travel over any Australian Rail Track Corporation (ARTC) managed infrastructure and comply with all conditions stated in that clearance. A copy of this approval must be carried with this permit.

All conditions imposed by ARTC must be adhered to.

ARTC contact details can be found on the NHVR Third Party website: <https://www.nhvr.gov.au/road-access/access-management/third-party-approvals>.

- (2) NSWLIVETRAFFIC - TfNSW Live Traffic must be checked prior to departure, if there are any road works and/or restrictions along the planned route the operator must ensure that they can travel along the route without causing damage or disruption.

Please Note

Class 1 vehicles travelling under a Permit MUST NOT travel off the approved route listed in the permit unless an updated permit is obtained from the NHVR.

- (3) NSW0H01 - For travel on State classified roads when overall height exceeds 5.0 metres, written approval must be obtained from the relevant telecommunications and/or electrical authorities. A copy of this approval must be carried with this permit and produced on request by an authorised officer. Any conditions listed in this approval must be adhered to.

Vehicle conditions

Regulator

- (1) LE14 - A class 1 heavy vehicle operating under this permit must comply with the conditions stated within Divisions 1, 2 and 5 of Schedule 8 of the Heavy Vehicle National (Mass, Dimension and Loading) Regulation, unless otherwise expressly exempted by a stated condition in this permit.
- (2) LEOL - Other Laws and Legislation

Nothing within this permit exempts the driver or operator of the permitted heavy vehicle from complying with legislation regulating the use of heavy vehicle. This includes but is not limited to conditions applied within the vehicles registration, compliance with sign posted restrictions, traffic law or compliance with lawful directions of authorised officer.

continued on next page...

The driver of the heavy vehicle who is driving a vehicle that is subject to a permit issued under the HVNL must keep a copy of the permit for the exemption in the driver's possession.

The driver or operator of a heavy vehicle being used on a road that is subject to a permit issued under the HVNL must not contravene a condition of the permit.

The driver or operator must comply with the provisions of the Heavy Vehicle (Mass, Dimension and Loading) National Regulation unless anything contrary is applied within this permit.

It is an offence to operate a vehicle at a mass limit greater than indicated by an official traffic sign.

Declaration

Signed:



NHVR Delegate

Dated: 25-Mar-2026

Associated documents

N/A

Disclaimer:

The National Heavy Vehicle Regulator (NHVR) accepts no liability for any errors or omissions and gives no warranty or guarantee that the material, information, maps or publications made accessible are accurate, complete, current or fit for any use whatsoever. The information contained within the NHVR Route Planner online map system is subject to change without notice.

NHVR accepts no liability for the information provided within the authorised route as part of this exemption/authorisation. The operator must ensure prior to travel that the roads/areas/networks listed in the authorised route are still current and accessible as the approved network is subject to change at any given time.

To the extent permitted by law, NHVR excludes liability for any loss (including loss from viruses, or consequential damage) caused by use of or reliance on the NHVR Route Planner.

Access to the NHVR Portal and NHVR Route Planner is only provided for your personal use. You may not sell or rebrand information obtained from the NHVR Portal or NHVR Route Planner without NHVR's written permission, or represent that the information is from a source other than the NHVR.

Apart from the purposes required or permitted under Heavy Vehicle National Law and for private study, research, criticism or review purposes as permitted under Australian copyright legislation, no part of this permit may be reproduced, modified, stored in a retrieval system, transmitted, broadcasted, published or reused for any commercial purposes whatsoever without the written permission of the NHVR first being obtained.

END OF DOCUMENT

Oversize and/or Overmass (OSOM) Mass or Dimension Exemption Permit

Heavy Vehicle National Law

This Permit is issued under the provisions of *Section 122 of the Heavy Vehicle National Law* for the operation of a Class 1 vehicle (*as defined in this Permit*) subject to the conditions set out in this Permit and any attachments.

Permit details

This Permit is issued to

O. D. TRANSPORT PTY. LTD.

Address

88-98 Hallam Valley Rd
Dandenong South, VIC 3175

Vehicle configuration and description

Prime mover towing OS/OM/OSOM load
Prime Mover, Dolly and Platform (with or without Block Truck)

Permit type

Oversize and Overmass (OSOM)

Permit period

Start date

23-Apr-2026

End date

09-Jul-2026

Period or fixed trips

Multiple Trips

Number of trips

3

continued on next page...

Vehicle details

Prime mover

Registration	State of Registration	VIN	GVM (t)	GTM (t)
ODT1	VIC	6FMM22E43AVB04445	26.5t	n/a
ODT12	VIC	6F5000000JA464336	26.5t	n/a
ODT15	VIC	6FMB05E057D713815	26.5t	n/a
ODT20	VIC	6F5000000EA453639	26.5t	n/a
ODT25	VIC	6FMB05E067D714642	26.5t	n/a
ODT30	VIC	6F50000002A423289	26.5t	n/a
ODT35	VIC	6F50000007A434522	26.5t	n/a
ODT40	VIC	W1T96442220653149	26.5t	n/a

Lowloader dolly

Registration	State of Registration	VIN	GVM (t)	GTM (t)
YQ96IU	QLD	7A9MT55PAL1001018	n/a	55t
YV03FP	VIC	7A9MT55WE61001037	n/a	50t
YV05FP	VIC	7A9MT11WE81001041	n/a	50t
YV08DD	VIC	7A9MT11WE81001040	n/a	50t
YV45TL	VIC	6K9LL0D0LNT724022	n/a	50t

Gooseneck Platform

Registration	State of Registration	VIN	GVM (t)	GTM (t)
69612S	VIC	7A9MT50WE71001108	n/a	50t
YV04FP	VIC	7A9MT10WE61001058	n/a	130t
YV06FP	VIC	7A9MT10WE61001062	n/a	130t
YV07FP	VIC	7A9MT15WE71001104	n/a	150t
YV69DC	VIC	7A9MT50PAL1001127	n/a	50t
YV70DC	VIC	7A9MT50PAL1001126	n/a	50t
YV71DC	VIC	7A9MT50PAM1001026	n/a	50t
YV72DC	VIC	7A9MT10PAL1001125	n/a	100t

Block Truck

Registration	State of Registration	VIN	GVM (t)	GTM (t)
ODT1	VIC	6FMM22E43AVB04445	n/a	200t
ODT12	VIC	6F5000000JA464336	n/a	163.5t
ODT15	VIC	6FMB05E057D713815	n/a	200t
ODT20	VIC	6F5000000EA453639	n/a	250t
ODT25	VIC	6FMB05E067D714642	n/a	200t
ODT30	VIC	6F50000002A423289	n/a	200t
ODT35	VIC	6F50000007A434522	n/a	200t
ODT40	VIC	W1T96442220653149	n/a	180t

GCM must not exceed manufacturer's specifications

Loaded axle mass and spacings

Axle group	Axle group mass	Axle #	No. Tyres	Minimum distance from previous axle	Tyre size	Steerable	Minimum ground contact width	Load sharing
Prime mover 1-2 axle								
Steer	6t	1	2	n/a	295mm	Yes	2.3m	No
Drive	18.5t	1	4	3.9m	279mm	No	2.4m	Yes
		2	4	1.35m	279mm	No	2.4m	Yes
Lowloader dolly 2 axle								
Dolly	31t	1	8	3.4m	215mm	No	4m	Yes
		2	8	1.25m	215mm	No	4m	Yes
Gooseneck platform 8 axle								
Trailer	120t	1	8	6m	215mm	Yes	4.2m	Yes
		2	8	1.83m	215mm	Yes	4.2m	Yes
		3	8	1.83m	215mm	Yes	4.2m	Yes
		4	8	1.83m	215mm	Yes	4.2m	Yes
		5	8	1.83m	215mm	Yes	4.2m	Yes
		6	8	1.83m	215mm	Yes	4.2m	Yes
		7	8	1.83m	215mm	Yes	4.2m	Yes
		8	8	1.83m	215mm	Yes	4.2m	Yes
Block truck 1-2 axle								
Steer	6t	1	2	6m	295mm	Yes	2.3m	No
Drive	18.5t	1	4	3.9m	279mm	No	2.4m	Yes
		2	4	1.35m	279mm	No	2.4m	Yes

Loaded axle mass and spacings for alternate configurations

Alternate configuration #1 Mass & Axle Spacings

Axle group	Axle group mass	Axle #	No. Tyres	Minimum distance from previous axle	Tyre size	Steerable	Minimum ground contact width	Load sharing
Prime mover 1-2 axle								
Steer	6t	1	2	n/a	295mm	Yes	2.3m	No
Drive	18.5t	1	4	3.9m	279mm	No	2.4m	Yes
		2	4	1.35m	279mm	No	2.4m	Yes
Lowloader dolly 2 axle								
Dolly	31t	1	8	3.4m	215mm	No	4m	Yes
		2	8	1.25m	215mm	No	4m	Yes
Gooseneck platform 8 axle								
Trailer	120t	1	8	6m	215mm	Yes	4.2m	Yes
		2	8	1.83m	215mm	Yes	4.2m	Yes
		3	8	1.83m	215mm	Yes	4.2m	Yes
		4	8	1.83m	215mm	Yes	4.2m	Yes
		5	8	1.83m	215mm	Yes	4.2m	Yes
		6	8	1.83m	215mm	Yes	4.2m	Yes
		7	8	1.83m	215mm	Yes	4.2m	Yes
		8	8	1.83m	215mm	Yes	4.2m	Yes

Alternate configurations

Alternate configuration	Alternate configuration length	Alternate configuration tare mass	Alternate configuration total mass
Configuration #1	35m	56t	176t

Unladen dimensions

Unladen width (metres)	Unladen length (metres)	Unladen height (metres)	Tare mass (tonnes)
3.5m	30m	4.3m	80t

Laden dimensions

Width (metres)	Length (metres)	Height (metres)	Total mass (tonnes)
5m	45m	5.2m	200t
Forward projection (metres)	Rear overhang (metres)		
n/a	n/a		
Load type	Description of load		
Indivisible	Power Transformer		

continued on next page...

Authorised Routes

Turn by turn description

1451266r1v1 - Single Route

Start: Mayfield 4 Berth Gate, Quayside Cl, Mayfield North NSW
 Quayside Cl, Mayfield North
 Selwyn St, Mayfield North
 George St, [Mayfield North - Mayfield East]
 Industrial Dr, [Mayfield East - Mayfield West]
 Maitland Rd, [Mayfield West - Tarro]
 New England Hwy, [Tarro - Beresfield]
 John Renshaw Dr, [Beresfield - Buchanan]
 Hunter Expy, [Buchanan - Lower Belford]
 New England Hwy, [Lower Belford - Whittingham]
 Golden Highway, [Whittingham - Elong Elong]
 Saxa Road, [Elong Elong - Montefiores]
 Mitchell Hwy, Montefiores
 Goolma Rd, [Montefiores - Wuuluman]
 Twelve Mile Rd, Wuuluman
 End: Wuuluman Wind Farm, Twelve Mile Rd, Wuuluman NSW

Road conditions

Dubbo Regional Council

(1) RI08 - Roadside furniture - class 1 heavy vehicle -

(1) If roadside furniture is required to be removed to allow the passage of the heavy vehicle, it must be prepared for ease of removal and then removed as the heavy vehicle is approaching and replaced as originally fitted immediately after the heavy vehicle has passed.

(a) As per subsection (1), the permit holder is responsible for the removal and replacement of all roadside furniture without adversely interrupting the movement of the heavy vehicle. A separate support vehicle must travel with the vehicle and load if the removal of any road furniture is required. This task is not to be performed by Pilot/escort vehicles.

(b) If the heavy vehicle or heavy vehicle combination is likely to cross over and cause damage to traffic islands, kerbs or medians, suitable heavy timber ramps and running planks are to be placed to prevent damage to these assets.

(2) RI10 - Heavy vehicle movement - Report of Damage

In the event that the permitted heavy vehicle damages assets or infrastructure, contact must be made with Robert Flakelar Manager of Infrastructure Delivery via PHONE 02 6801 4000 with receipt of the advised damage from the road manager.

A written statement of the damage must be recorded and provided in writing to the road manager prior to repairs of the damaged infrastructure or asset.

NEWCASTLE CITY COUNCIL

(1) NCCAUS - Applicant must seek a Highload permit from Ausgrid due to final dimension of the proposed vehicle being in excess of 4.6m while traveling through the Ausgrid network area (<https://www.ausgrid.com.au/Your-safety/Working-Safe/Highload-permits>).

(2) NCCR01 - Any damage caused to the road infrastructure, overhead infrastructure or associated road

furniture (including signage) must be notified to Council on (02) 4974 2000 and costs of repair covered by the applicant.

Regulator

(1) GO03 -

You may be required under another law to obtain consent or approval from a Third Party entity.

These approvals must be carried and produced on request by an authorised officer. In this section Third Party entity usually include the following -

- (a) police especially with respect to the movement of vehicles which exceed dimension requirements due to the potential risks to other road users and possible need for police assistance to control traffic
- (b) rail infrastructure managers the movement of oversize/overmass heavy vehicles across level crossings or restricted access vehicles near rail infrastructure may create risks that need to be managed
- (c) utilities restricted access vehicles may have adverse effects on utilities infrastructure with over height vehicles and telecommunications/power lines being a common concern
- (d) private road owners allowing public access toll roads, ports, airports, hospitals and private estates are potential examples where those road owners, who may not be road managers for the purpose of the HVNL, also need to grant consent to the use of restricted access vehicles
- (e) forestry agencies roads owned by governmental agencies can possess different characteristics that may pose risks not found on typical roads and if the government agency is not a road manager for the purpose of the HVNL may require special consideration to manage risks arising from the use of restricted access vehicles on these roads.

(2) LEMS1 -

Should a Road Manager not indicate or express a minimum requirement of Pilots or Escorts within the permitted roads/areas/routes, the corresponding requirement shall be applied in accordance with the Multi-State Class 1 Load Carrying Vehicles Dimension Exemption Notice including the associated schedule/s and amendment notices.

Should a permitted dimension be in excess of the dimensions indicated within the Multi-State Class 1 Load Carrying Vehicles Dimension Exemption Notice including the associated schedule/s and amendment notices, the maximum Pilot and Escort vehicle requirements shall be applied.

Transport for New South Wales (TfNSW)

- (1) NSWCONTACT - The operator must contact the Transport for NSW (TfNSW) via email roadmanager@transport.nsw.gov.au a minimum five (5) business days prior to proposed travel date.

(2) NSWOSOMRIM - NSWOSOMRIM

If your combination exceeds five (5) metres wide and/or 30m long and/or five (5) metres high and/ or mass covered under the National Class 1 Load Carrying Vehicle Mass Exemption Notice you are required to obtain consent (approval) from the relevant Rail Infrastructure Manager (RIM) prior to travel over any rail infrastructure (level crossing and/ or bridge over rail). These approvals must be carried and produced on request by an authorised officer. Contact details can be found at <https://www.nhvr.gov.au/road-access/access-management/third-party-approvals> This requirement is in addition to any condition/s listed on the National Network Map

(3) NSWPolSMR -

For all moves which require a NSW Police escort, a signed measurement record is required. Before commencing the journey you must take measurements of the actual height, width and length of the laden combination. This record must be signed by the operator, the person who took the measurements and the driver. The signed measurement record must be produced to a police officer or an authorised officer on request.

- (4) RMSCO01 - The permitted heavy vehicle combination must comply with the conditions of access located within "Schedule 2 New South Wales" forming part of the "National Class 1 Load Carrying Vehicle Dimension Exemption Notice 2025 (No.1)" located at <https://www.nhvr.gov.au/law-policies/notices-and-permit-based-schemes/national-notices>. The permitted heavy vehicle combination must also operate in accordance with

"Additional Access Conditions for oversize and overmass heavy vehicles and loads" document (available at www.transport.nsw.gov.au).

- (5) RMSC002 - In addition to the pilot and escort requirements contained in the "New South Wales Class 1 Load Carrying Vehicle Exemption Notice 2023 (No.1)", the operator must comply with the pilot and escort requirements listed in the "New South Wales Class 1 Load Carrying Vehicle Operator's Guide" document (available at www.nhvr.gov.au), and "Additional Access Conditions for oversize and overmass heavy vehicles and loads" document (available at www.rms.nsw.gov.au).
- (6) RMSCT01 - Convoy travel is not permitted on state authority roads within NSW.
- (7) RMSEI01 - In the event of an emergency or incident, the Traffic Management Centre (TMC) must be contacted Ph. 1800 679 782 to enable any necessary warnings to be issued to minimise the impact to other road users.
- (8) RMSPE01 - A minimum of 2 Pilot vehicle(s) are required at all times. The operator prior to travel must contact the NSW Police for any additional escort requirements.
- (9) RMSPE02 - The operator must contact the NSW Police prior to travel for any additional escort requirements.
- (10) TfNSWPolice - Where a condition listed in this permit requires contact with NSW Police for any additional pilot or escort requirements, the written advice received from NSW Police must be attached and carried with this permit. NSW Police Traffic and Highway Patrol Command can be contacted at trafficosom@police.nsw.gov.au or (02) 8882 1436. A minimum of 5 working days notice will be required to allow police to issue notification letters and/or organise police resources. If police escort vehicles are not required, then you must obtain and carry the written advice from NSW Police stating the pilot vehicle requirements that apply for this journey.

Travel conditions

Dubbo Regional Council

- (1) RT06 -

Time of travel - School Bus Route

The heavy vehicle must not travel during the school bus operation times on Saxa Road and Twelvemile Road between 08:00 am to 09:00 am and 03:00 pm to 04:00 pm, on an official school day.

NEWCASTLE CITY COUNCIL

- (1) NCC-T02 - Trips on local roads must be undertaken between 10.00pm and 5.00am. If this is not feasible, trips must be undertaken outside of the peak periods i.e. between 9.30am and 2.30pm on local roads. Obtain NSW Police authorisation for the travel route, if necessary.
- (2) NCCT01 - Travel - Driver of the vehicle is responsible in ensuring vehicle can safely negotiate all intersections, road infrastructure and traffic control devices on the travel route. This includes all overhead infrastructure such as power lines and trees. The vehicle may only enter and exit properties from council roads in forward direction. However, the operator may reverse into or out of a property once all reasonable steps are taken to ensure safety risks to the general public and other road users are mitigated. This can be achieved by implementing Council approved Traffic Management Plan (TMP) by authorised traffic controllers.

Transport for New South Wales (TfNSW)

- (1) ARTC01 - Operators are required to carry an up-to-date Australian Rail Track Corporation Ltd (ARTC) rail clearance prior to travel over any Australian Rail Track Corporation (ARTC) managed infrastructure and comply with all conditions stated in that clearance. A copy of this approval must be carried with this permit.

All conditions imposed by ARTC must be adhered to.

ARTC contact details can be found on the NHVR Third Party website: <https://www.nhvr.gov.au/road-access/>

access-management/third-party-approvals.

- (2) NSWCP01 - Prior to travel on Pacific Hwy at Hexham, the operator must contact Hexham Straight Widening Project on 1800 515 141 a minimum of five (5) days prior to your proposed commencement date.

Failure to provide notice may result in delays to travel.

- (3) NSWCP02 - Prior to travel on Pacific Hwy, New England Hwy & Pacific Hwy between Tomago, Tarro & Lenaghan, the operator must contact Black Hill to Tomago Project on 1800 094 895 a minimum of five (5) days prior to the proposed commencement date.

Failure to provide notice may result in delays to travel.

- (4) NSWLIVETRAFFIC - TfNSW Live Traffic must be checked prior to departure, if there are any road works and/or restrictions along the planned route the operator must ensure that they can travel along the route without causing damage or disruption.

Please Note

Class 1 vehicles travelling under a Permit MUST NOT travel off the approved route listed in the permit unless an updated permit is obtained from the NHVR.

- (5) NSW0H01 - For travel on State classified roads when overall height exceeds 5.0 metres, written approval must be obtained from the relevant telecommunications and/or electrical authorities. A copy of this approval must be carried with this permit and produced on request by an authorised officer. Any conditions listed in this approval must be adhered to.
- (6) RMSSZ01 - Travel is not permitted through sign posted school zones during the designated school operation times.
- (7) RMSTMC01 - The NSW Transport Management Centre (TMC) must be contacted prior to the commencement and at the conclusion of each stage of the movement. Phone 1800 679 782.
- (8) RT17 - The heavy vehicle is permitted to travel on Golden Hwy between Whittingham and Mt Thorley ONLY between 9.30am to 2.30pm and 10.00pm to 4.30am.
- (9) TMP01 -

In accordance with the supplied Transport Management Plan (TMP), the operator must adhere to the identified special manoeuvres, removal and replacement of road side furniture, road closures and all other conditions identified as part of the approved TMP. The TMP must be carried in conjunction with this permit.

For further clarification, requirements and information relating to the Transport Management Plan (TMP), please seek advice directly from the corresponding jurisdiction in which you transport task will be completed.

Australian Capital Territory - www.accesscanberra.act.gov.au

New South Wales - www.transport.nsw.gov.au

South Australia - www.dpti.sa.gov.au

Tasmania - www.transport.tas.gov.au

Victoria - www.vicroads.vic.gov.au

Queensland - www.tmr.qld.gov.au

Vehicle conditions

Regulator

- (1) LE14 - A class 1 heavy vehicle operating under this permit must comply with the conditions stated within Divisions 1, 2 and 5 of Schedule 8 of the Heavy Vehicle National (Mass, Dimension and Loading) Regulation, unless otherwise expressly exempted by a stated condition in this permit.
- (2) LEOL - Other Laws and Legislation

Nothing within this permit exempts the driver or operator of the permitted heavy vehicle from complying with legislation regulating the use of heavy vehicle. This includes but is not limited to conditions applied within the vehicles registration, compliance with sign posted restrictions, traffic law or compliance with lawful directions of authorised officer.

continued on next page...

The driver of the heavy vehicle who is driving a vehicle that is subject to a permit issued under the HVNL must keep a copy of the permit for the exemption in the driver's possession.

The driver or operator of a heavy vehicle being used on a road that is subject to a permit issued under the HVNL must not contravene a condition of the permit.

The driver or operator must comply with the provisions of the Heavy Vehicle (Mass, Dimension and Loading) National Regulation unless anything contrary is applied within this permit.

It is an offence to operate a vehicle at a mass limit greater than indicated by an official traffic sign.

Declaration

Signed:



NHVR Delegate

Dated: 23-Apr-2026

Associated documents

N/A

Disclaimer:

The National Heavy Vehicle Regulator (NHVR) accepts no liability for any errors or omissions and gives no warranty or guarantee that the material, information, maps or publications made accessible are accurate, complete, current or fit for any use whatsoever. The information contained within the NHVR Route Planner online map system is subject to change without notice.

NHVR accepts no liability for the information provided within the authorised route as part of this exemption/authorisation. The operator must ensure prior to travel that the roads/areas/networks listed in the authorised route are still current and accessible as the approved network is subject to change at any given time.

To the extent permitted by law, NHVR excludes liability for any loss (including loss from viruses, or consequential damage) caused by use of or reliance on the NHVR Route Planner.

Access to the NHVR Portal and NHVR Route Planner is only provided for your personal use. You may not sell or rebrand information obtained from the NHVR Portal or NHVR Route Planner without NHVR's written permission, or represent that the information is from a source other than the NHVR.

Apart from the purposes required or permitted under Heavy Vehicle National Law and for private study, research, criticism or review purposes as permitted under Australian copyright legislation, no part of this permit may be reproduced, modified, stored in a retrieval system, transmitted, broadcasted, published or reused for any commercial purposes whatsoever without the written permission of the NHVR first being obtained.

END OF DOCUMENT

Appendix J NHVR Permits for WTG components

Oversize and/or Overmass (OSOM) Mass or Dimension Exemption Permit

Heavy Vehicle National Law

This Permit is issued under the provisions of *Section 122 of the Heavy Vehicle National Law* for the operation of a Class 1 vehicle (*as defined in this Permit*) subject to the conditions set out in this Permit and any attachments.

Permit details

This Permit is issued to

JASON MILLAR INVESTMENTS PTY LTD

Address

L105, 480 StKilda Rd
Melbourne, VIC 3858

Vehicle configuration and description

Prime mover towing OS/OM/OSOM load
Prime Mover, Dolly and Semi Trailer

Permit type

Oversize and Overmass (OSOM)

Permit period

Start date

11-Feb-2026

End date

10-Feb-2027

Period or fixed trips

Multiple Trips

Number of trips

207

continued on next page...

Vehicle details

Prime mover

Registration	State of Registration	VIN	GVM (t)	GTM (t)
ARES01	VIC	6F5000008A438049	26.5t	n/a
ARES02	VIC	6F5000000LA467365	26.5t	n/a
ARES03	VIC	6F5000000LA467366	26.5t	n/a
ARES04	VIC	6F5000000LA467367	26.5t	n/a
ARES05	VIC	6F5000000LA467368	26.5t	n/a
ARES06	VIC	6F5000000JA461647	26.5t	n/a
ARES07	VIC	6F5000000NA483582	26.5t	n/a
ARES09	VIC	6F5000000PA485579	200t	n/a
ARES10	VIC	6F5000000PA485580	200t	n/a
ARES11	VIC	6F5000000SA491035	29t	n/a
ARES12	VIC	6F5000000SA491036	29t	n/a
ARES14	VIC	6F5000000SA491038	29t	n/a
TJCS02	VIC	YV5RP90D8MD213456	29t	n/a
TJCS03	VIC	YV5RP90D2ND214734	29t	n/a
TJCS04	VIC	YV5RP90D2PD216776	29t	n/a
TJCS05	VIC	YV5RP90DXPD216783	28.5t	n/a
TJCS10	VIC	6F5000000EA453409	26.5t	n/a
TJCS11	VIC	6F5000000SA492180	28.1t	n/a

Lowloader dolly

Registration	State of Registration	VIN	GVM (t)	GTM (t)
YB77GM	VIC	6K9LL0D0LNT724017	n/a	50t
YN78FK	VIC	7A9MT50KBM1001145	n/a	50t
YQ44WN	VIC	6V9T23ABKP0074023	n/a	49t
YQ45WN	VIC	6V9T23ABKP0074024	n/a	49t
YQ63RU	VIC	6V9T23ABKN0074013	n/a	49t
YQ65RU	VIC	6V9T23ABKN0074014	n/a	49t
YQ77PT	VIC	6V9T23ABKM0074068	n/a	49t
YQ78PT	VIC	6V9T23ABKM0074069	n/a	49t
YQ79PT	VIC	6V9T23ABKN0074082	n/a	49t
YQ80PT	VIC	6V9T23ABKM0074071	n/a	49t

Extendable Semitrailer

Registration	State of Registration	VIN	GVM (t)	GTM (t)
YV98XH	VIC	6D9KEN000SB029619	n/a	86t
YV99XH	VIC	6D9KEN000SB029620	n/a	86t

GCM must not exceed manufacturer's specifications

Loaded axle mass and spacings

Axle group	Axle group mass	Axle #	No. Tyres	Minimum distance from previous axle	Tyre size	Steerable	Minimum ground contact width	Load sharing
Prime mover 1-2 axle								
Steer	6t	1	2	n/a	385mm	Yes	2.4m	No
Drive	18.5t	1	4	3.9m	279mm	No	2.4m	Yes
		2	4	1.3m	279mm	No	2.4m	Yes
Lowloader dolly 2 axle								
Dolly	30t	1	8	3m	215mm	No	3.5m	Yes
		2	8	1.25m	215mm	No	3.5m	Yes
Extendable semitrailer 3 axle								
Trailer	48t	1	8	50m	215mm	Yes	3.9m	Yes
		2	8	1.8m	215mm	Yes	3.9m	Yes
		3	8	1.8m	215mm	Yes	3.9m	Yes

Unladen dimensions

Unladen width (metres)

3.5m

Unladen length (metres)

23m

Unladen height (metres)

4.3m

Tare mass (tonnes)

58t

Laden dimensions

Width (metres)

4.1m

Length (metres)

95m

Height (metres)

5.8m

Total mass (tonnes)

82.5t

Forward projection (metres)

n/a

Rear overhang (metres)

26.5m

Load type

Indivisible

Description of load

Indivisible Item / Wind tower Blade

continued on next page...

Authorised Routes

Turn by turn description

1355216r1v1 - Single Route

Access granted for the following route including up to 7 tonnes on the steer axle on NSW roads only.

Start: Mayfield 4 Berth, Quayside Close, Mayfield North NSW
 Quayside Close, Mayfield North
 Selwyn Street, [Mayfield North - Mayfield East]
 George Street, Mayfield East
 Industrial Drive, [Mayfield East - Mayfield West]
 Maitland Road, [Mayfield West - Hexham]
 New England Highway, [Hexham - Beresfield]
 John Renshaw Drive, [Beresfield - Buchanan]
 Hunter Expressway, [Buchanan - Lower Belford]
 New England Highway, [Lower Belford - Whittingham]
 Golden Highway, [Whittingham - Mount Thorley]
 Putty Road, Mount Thorley
 Jerrys Plains Road, Mount Thorley (Wrong Side Travel)
 Jerrys Plains Road, [Mount Thorley - Denman]
 Denman Road, Denman
 Crinoline Street, Denman
 Palace Street, Denman
 Merriwa Road, [Denman - Gungahlin]
 Golden Highway, [Gungahlin - Elong Elong]
 Saxa Road, [Elong Elong - Maryvale]
 Mitchell Highway, [Maryvale - Montefiores]
 Goolma Road, [Montefiores - Wuuluman]
 Twelve Mile Road, Wuuluman
 End: Ungula Wind Farm, Twelve Mile Road, Wuuluman NSW

Road conditions

Dubbo Regional Council

(1) RI10 - Heavy vehicle movement - Report of Damage

In the event that the permitted heavy vehicle damages assets or infrastructure, contact must be made with Robert Flakelar Manager of Infrastructure Delivery via PHONE 02 6801 4000 with receipt of the advised damage from the road manager.

A written statement of the damage must be recorded and provided in writing to the road manager prior to repairs of the damaged infrastructure or asset.

NEWCASTLE CITY COUNCIL

- (1) NCCAUS - Applicant must seek a Highload permit from Ausgrid due to final dimension of the proposed vehicle being in excess of 4.6m while traveling through the Ausgrid network area (<https://www.ausgrid.com.au/Your-safety/Working-Safe/Highload-permits>).
- (2) NCCR01 - Any damage caused to the road infrastructure, overhead infrastructure or associated road furniture (including signage) must be notified to Council on (02) 4974 2000 and costs of repair covered by the applicant.

Regulator

- (1) G003 -

You may be required under another law to obtain consent or approval from a Third Party entity.

These approvals must be carried and produced on request by an authorised officer. In this section Third Party entity usually include the following -

- (a) police especially with respect to the movement of vehicles which exceed dimension requirements due to the potential risks to other road users and possible need for police assistance to control traffic
- (b) rail infrastructure managers the movement of oversize/overmass heavy vehicles across level crossings or restricted access vehicles near rail infrastructure may create risks that need to be managed
- (c) utilities restricted access vehicles may have adverse effects on utilities infrastructure with over height vehicles and telecommunications/power lines being a common concern
- (d) private road owners allowing public access toll roads, ports, airports, hospitals and private estates are potential examples where those road owners, who may not be road managers for the purpose of the HVNL, also need to grant consent to the use of restricted access vehicles
- (e) forestry agencies roads owned by governmental agencies can possess different characteristics that may pose risks not found on typical roads and if the government agency is not a road manager for the purpose of the HVNL may require special consideration to manage risks arising from the use of restricted access vehicles on these roads.

(2) LEMS1 -

Should a Road Manager not indicate or express a minimum requirement of Pilots or Escorts within the permitted roads/areas/routes, the corresponding requirement shall be applied in accordance with the Multi-State Class 1 Load Carrying Vehicles Dimension Exemption Notice including the associated schedule/s and amendment notices.

Should a permitted dimension be in excess of the dimensions indicated within the Multi-State Class 1 Load Carrying Vehicles Dimension Exemption Notice including the associated schedule/s and amendment notices, the maximum Pilot and Escort vehicle requirements shall be applied.

Transport for New South Wales (TfNSW)

- (1) LSC01 - Please be advised that there is a low vertical clearance under BN1738 Golden Hwy over Putty Rd at Mt Thorley. This bridge has a signposted vertical clearance of 5.51m.

Under Schedule 8 of the MDL it is the responsibility of the operator to survey the route prior to travel and ensure the most suitable lane is used to avoid damage to infrastructure.

- (2) NSWCONTACT - The operator must contact the Transport for NSW (TfNSW) via email roadmanager@transport.nsw.gov.au a minimum five (5) business days prior to proposed travel date.
- (3) NSWCP04 - J2RP works - Prior to travel on the Newcastle Inner City Bypass & Newcastle Road between New Lambton, Jesmond and Wallsend, the operator must contact the Rankin Park to Jesmond Project on 1800 818 433 a minimum of five (5) days prior to your proposed commencement date. Failure to provide notice may result in delays to travel.
- (4) NSWLoadDec - For all moves which require a Transport Management Plan (TMP), the driver must carry a signed NSW Load Declaration that certifies the total masses and overall dimensions (height, width and length) of the loaded combination undertaking the move. A copy must also be provided to the escort vehicle driver. Where more than one escort vehicle driver is required for the movement, the copy of this declaration must be provided to the lead escort driver for the movement.

(5) NSWOSOMRIM - NSWOSOMRIM

If your combination exceeds five (5) metres wide and/or 30m long and/or five (5) metres high and/ or mass covered under the National Class 1 Load Carrying Vehicle Mass Exemption Notice you are required to obtain consent (approval) from the relevant Rail Infrastructure Manager (RIM) prior to travel over any rail infrastructure (level crossing and/ or bridge over rail). These approvals must be carried and produced on request by an authorised officer. Contact details can be found at <https://www.nhvr.gov.au/road-access/access-management/third-party-approvals> This requirement is in addition to any condition/s listed on the National Network Map

(6) NSWPolSMR -

For all moves which require a NSW Police escort, a signed measurement record is required. Before commencing the journey you must take measurements of the actual height, width and length of the laden combination. This record must be signed by the operator, the person who took the measurements and the driver. The signed measurement record must be produced to a police officer or an authorised officer on request.

(7) RMSCO01 - The permitted heavy vehicle combination must comply with the conditions of access located within "Schedule 2 New South Wales" forming part of the "National Class 1 Load Carrying Vehicle Dimension Exemption Notice 2025 (No.1)" located at <https://www.nhvr.gov.au/law-policies/notices-and-permit-based-schemes/national-notices>. The permitted heavy vehicle combination must also operate in accordance with "Additional Access Conditions for oversize and overmass heavy vehicles and loads" document (available at www.transport.nsw.gov.au).

(8) RMSCO02 - In addition to the pilot and escort requirements contained in the "New South Wales Class 1 Load Carrying Vehicle Exemption Notice 2023 (No.1)", the operator must comply with the pilot and escort requirements listed in the "New South Wales Class 1 Load Carrying Vehicle Operator's Guide" document (available at www.nhvr.gov.au), and "Additional Access Conditions for oversize and overmass heavy vehicles and loads" document (available at www.rms.nsw.gov.au).

(9) RMSCT01 - Convoy travel is not permitted on state authority roads within NSW.

(10) RMSEI01 - In the event of an emergency or incident, the Traffic Management Centre (TMC) must be contacted Ph. 1800 679 782 to enable any necessary warnings to be issued to minimise the impact to other road users.

(11) RMSPE01 - A minimum of 2 Pilot vehicle(s) are required at all times. The operator prior to travel must contact the NSW Police for any additional escort requirements.

(12) RMSPP02 - The operator must contact the NSW Police prior to travel for any additional escort requirements.

(13) TfNSWPolice - Where a condition listed in this permit requires contact with NSW Police for any additional pilot or escort requirements, the written advice received from NSW Police must be attached and carried with this permit. NSW Police Traffic and Highway Patrol Command can be contacted at trafficosom@police.nsw.gov.au or (02) 8882 1436. A minimum of 5 working days notice will be required to allow police to issue notification letters and/or organise police resources. If police escort vehicles are not required, then you must obtain and carry the written advice from NSW Police stating the pilot vehicle requirements that apply for this journey.

Travel conditions

Dubbo Regional Council

(1) RT06 -

Time of travel - School Bus Route

The heavy vehicle must not travel during the school bus operation times on Saxa Road and Twelve Mile Road between 08:00 am to 09:00 am and 03:00 pm to 04:00 pm, on an official school day.

NEWCASTLE CITY COUNCIL

(1) NCC-T02 - Trips on local roads must be undertaken between 10.00pm and 5.00am. If this is not feasible, trips must be undertaken outside of the peak periods i.e. between 9.30am and 2.30pm on local roads. Obtain NSW Police authorisation for the travel route, if necessary.

(2) NCCT01 - Travel - Driver of the vehicle is responsible in ensuring vehicle can safely negotiate all intersections, road infrastructure and traffic control devices on the travel route. This includes all overhead infrastructure such as power lines and trees. The vehicle may only enter and exit properties from council roads in forward direction. However, the operator may reverse into or out of a property once all reasonable steps are taken to ensure safety risks to the general public and other road users are mitigated. This can be

achieved by implementing Council approved Traffic Management Plan (TMP) by authorised traffic controllers.

Transport for New South Wales (TfNSW)

- (1) NSWCP01 - Prior to travel on Pacific Hwy at Hexham, the operator must contact Hexham Straight Widening Project on 1800 515 141 a minimum of five (5) days prior to your proposed commencement date.

Failure to provide notice may result in delays to travel.

- (2) NSWCP02 - Prior to travel on Pacific Hwy, New England Hwy & Pacific Mwy between Tomago, Tarro & Lenaghan, the operator must contact Black Hill to Tomago Project on 1800 094 895 a minimum of five (5) days prior to the proposed commencement date.

Failure to provide notice may result in delays to travel.

- (3) NSWLIVETRAFFIC - TfNSW Live Traffic must be checked prior to departure, if there are any road works and/or restrictions along the planned route the operator must ensure that they can travel along the route without causing damage or disruption.

Please Note

Class 1 vehicles travelling under a Permit MUST NOT travel off the approved route listed in the permit unless an updated permit is obtained from the NHVR.

- (4) NSW0H01 - For travel on State classified roads when overall height exceeds 5.0 metres, written approval must be obtained from the relevant telecommunications and/ or electrical authorities. A copy of this approval must be carried with this permit and produced on request by an authorised officer. Any conditions listed in this approval must be adhered to.
- (5) RI16 - On Golden Hwy when travelling over BN1575 Denman Bridge the driver must not exceed an overall height of 5.7m.
- (6) RMSSZ01 - Travel is not permitted through sign posted school zones during the designated school operation times.
- (7) RMSTMC01 - The NSW Transport Management Centre (TMC) must be contacted prior to the commencement and at the conclusion of each stage of the movement. Phone 1800 679 782.
- (8) TELEM02 - The hauling unit/s identified in this permit must be enrolled and monitored in the Road Infrastructure Management (RIM) application. Enrolment in higher assurance applications, such as the Telematics Monitoring Application (TMA) or the Intelligent Access Program (IAP), is also acceptable. A current Certificate of Enrolment must be carried in the hauling unit/s, which indicates enrolment in the RIM application (or other higher assurance applications).
- (9) TMP01 -

In accordance with the supplied Transport Management Plan (TMP), the operator must adhere to the identified special manoeuvres, removal and replacement of road side furniture, road closures and all other conditions identified as part of the approved TMP. The TMP must be carried in conjunction with this permit.

For further clarification, requirements and information relating to the Transport Management Plan (TMP), please seek advice directly from the corresponding jurisdiction in which you transport task will be completed.

Australian Capital Territory - www.accesscanberra.act.gov.au

New South Wales - www.transport.nsw.gov.au

South Australia - www.dpti.sa.gov.au

Tasmania - www.transport.tas.gov.au

Victoria - www.vicroads.vic.gov.au

Queensland - www.tmr.qld.gov.au

Regulator

(1) LE14 - A class 1 heavy vehicle operating under this permit must comply with the conditions stated within Divisions 1, 2 and 5 of Schedule 8 of the Heavy Vehicle National (Mass, Dimension and Loading) Regulation, unless otherwise expressly exempted by a stated condition in this permit.

(2) LEHRAM - A class 1 Heavy Vehicle operating in New South Wales under this permit may operate with additional mass on the steer axle.

Exemption to Heavy Vehicle National (Mass, Dimension and Loading) Regulation is dependent upon compliance with the conditions of access stated within:

- **New South Wales Class 1 Load Carrying Combination (Hunter Region)
Mass and Dimension Exemption Notice - Section 10 (1) a) or b)**

(3) LEMSAM -

A class 1 Heavy Vehicle operating in New South Wales under this permit may operate with additional mass on the steer axle.

Exemption to Heavy Vehicle National (Mass, Dimension and Loading) Regulation is dependent upon compliance with the conditions of access stated within:

- (1) **Multi-State Class 1 Load Carrying Vehicle Mass Exemption Notice 2023 - NSW Schedule 1 -
Section 5 (1) a) or b)**

(4) LEOL - Other Laws and Legislation

Nothing within this permit exempts the driver or operator of the permitted heavy vehicle from complying with legislation regulating the use of heavy vehicle. This includes but is not limited to conditions applied within the vehicles registration, compliance with sign posted restrictions, traffic law or compliance with lawful directions of authorised officer.

continued on next page...

The driver of the heavy vehicle who is driving a vehicle that is subject to a permit issued under the HVNL must keep a copy of the permit for the exemption in the driver's possession.

The driver or operator of a heavy vehicle being used on a road that is subject to a permit issued under the HVNL must not contravene a condition of the permit.

The driver or operator must comply with the provisions of the Heavy Vehicle (Mass, Dimension and Loading) National Regulation unless anything contrary is applied within this permit.

It is an offence to operate a vehicle at a mass limit greater than indicated by an official traffic sign.

Declaration

Signed:



NHVR Delegate

Dated: 11-Feb-2026

Associated documents

N/A

Disclaimer:

The National Heavy Vehicle Regulator (NHVR) accepts no liability for any errors or omissions and gives no warranty or guarantee that the material, information, maps or publications made accessible are accurate, complete, current or fit for any use whatsoever. The information contained within the NHVR Route Planner online map system is subject to change without notice.

NHVR accepts no liability for the information provided within the authorised route as part of this exemption/authorisation. The operator must ensure prior to travel that the roads/areas/networks listed in the authorised route are still current and accessible as the approved network is subject to change at any given time.

To the extent permitted by law, NHVR excludes liability for any loss (including loss from viruses, or consequential damage) caused by use of or reliance on the NHVR Route Planner.

Access to the NHVR Portal and NHVR Route Planner is only provided for your personal use. You may not sell or rebrand information obtained from the NHVR Portal or NHVR Route Planner without NHVR's written permission, or represent that the information is from a source other than the NVHR.

Apart from the purposes required or permitted under Heavy Vehicle National Law and for private study, research, criticism or review purposes as permitted under Australian copyright legislation, no part of this permit may be reproduced, modified, stored in a retrieval system, transmitted, broadcasted, published or reused for any commercial purposes whatsoever without the written permission of the NHVR first being obtained.

END OF DOCUMENT

Oversize and/or Overmass (OSOM) Mass or Dimension Exemption Permit

Heavy Vehicle National Law

This Permit is issued under the provisions of *Section 122 of the Heavy Vehicle National Law* for the operation of a Class 1 vehicle (*as defined in this Permit*) subject to the conditions set out in this Permit and any attachments.

Permit details

This Permit is issued to

JASON MILLAR INVESTMENTS PTY LTD

Address

L105, 480 StKilda Rd
Melbourne, VIC 3858

Vehicle configuration and description

Block-truck towing OS/OM/OSOM load
Block Truck and Platform

Permit type

Oversize and Overmass (OSOM)

Permit period

Start date

11-Feb-2026

End date

15-Jan-2027

Period or fixed trips

Multiple Trips

Number of trips

69

continued on next page...

Vehicle details

Block Truck

Registration	State of Registration	VIN	GVM (t)	GTM (t)
ARES01	VIC	6F50000008A438049	28t	n/a
ARES02	VIC	6F5000000LA467365	26.5t	n/a
ARES03	VIC	6F5000000LA467366	26.5t	n/a
ARES04	VIC	6F5000000LA467367	26.5t	n/a
ARES05	VIC	6F5000000LA467368	26.5t	n/a
ARES06	VIC	6F5000000JA461647	26.5t	n/a
ARES07	VIC	6F5000000NA483582	26.5t	n/a
ARES09	VIC	6F5000000PA485579	28t	n/a
ARES10	VIC	6F5000000PA485580	28t	n/a
ARES11	VIC	6F5000000SA491035	28.1t	n/a
ARES12	VIC	6F5000000SA491036	28.1t	n/a
ARES14	VIC	6F5000000SA491038	28.1t	n/a
TJCS02	VIC	YV5RP90D8MD213456	26.5t	n/a
TJCS03	VIC	YV5RP90D2ND214734	28t	n/a
TJCS04	VIC	YV5RP90D2PD216776	28t	n/a
TJCS05	VIC	YV5RP90DXPD216783	26.5t	n/a
TJCS10	VIC	6F5000000EA453409	26.5t	n/a
TJCS11	VIC	6F5000000SA492180	28.1t	n/a

Drawn Platform

Registration	State of Registration	VIN	GVM (t)	GTM (t)
YV22SZ	VIC	6D9KEN000RB029475	n/a	125t
YV23SZ	VIC	6D9KEN000RB029477	n/a	50t
YV24SZ	VIC	6D9KEN000RB029479	n/a	86t
YV29SZ	VIC	6D9KEN000RB029476	n/a	125t
YV30SZ	VIC	6D9KEN000RB029478	n/a	50t
YV31SZ	VIC	6D9KEN000RB029480	n/a	86t
YV32SZ	VIC	6D9KEN000RB029535	n/a	115t
YV43SZ	VIC	6D9KEN000SB029565	n/a	115t
YV44SZ	VIC	6D9KEN000SB029566	n/a	115t
YV88XH	VIC	6D9KEN000SB029598	n/a	50t
YV89XH	VIC	6D9KEN000SB029599	n/a	50t
YV90XH	VIC	6D9KEN000SB029600	n/a	50t

GCM must not exceed manufacturer's specifications

Loaded axle mass and spacings

Axle group	Axle group mass	Axle #	No. Tyres	Minimum distance from previous axle	Tyre size	Steerable	Minimum ground contact width	Load sharing
Block truck 1-2 axle								
Steer	6t	1	2	n/a	385mm	Yes	2.4m	No
Drive	18.5t	1	2	3.2m	279mm	No	2.4m	Yes
		2	4	1.25m	279mm	No	2.4m	Yes
Drawn platform 10 axle								
Trailer	150t	1	8	5.5m	215mm	Yes	4.2m	Yes
		2	8	1.8m	215mm	Yes	4.2m	Yes
		3	8	1.8m	215mm	Yes	4.2m	Yes
		4	8	1.8m	215mm	Yes	4.2m	Yes
		5	8	1.8m	215mm	Yes	4.2m	Yes
		6	8	8.8m	215mm	Yes	4.2m	Yes
		7	8	1.8m	215mm	Yes	4.2m	Yes
		8	8	1.8m	215mm	Yes	4.2m	Yes
		9	8	1.8m	215mm	No	4.2m	Yes
		10	8	1.8m	215mm	No	4.2m	Yes

Unladen dimensions

Unladen width (metres)

3.5m

Unladen length (metres)

30m

Unladen height (metres)

4.3m

Tare mass (tonnes)

83.4t

Laden dimensions

Width (metres)

4.3m

Length (metres)

39.9m

Height (metres)

5.42m

Total mass (tonnes)

157t

Forward projection (metres)

n/a

Rear overhang (metres)

n/a

Load type

Indivisible

Description of load

Indivisible Item / Wind Tower Component

continued on next page...

Authorised Routes

Turn by turn description

1353812r1v1 - Single Route

Access granted for the following route including up to 7 tonnes on the steer axle.

Start: Dockside, Quayside Close, Mayfield North NSW

Quayside, Close Mayfield North

Selwyn Street, Mayfield North

George Street, [Mayfield North - Mayfield East]

Industrial Drive, [Mayfield East - Mayfield West]

Maitland Road, [Mayfield West - Tarro]

New England Highway, [Tarro - Beresfield]

John Renshaw Drive, [Beresfield - Buchanan]

Hunter Expressway, [Buchanan - Lower Belford]

New England Highway, [Lower Belford - Whittingham]

Golden Highway, [Whittingham - Elong Elong]

Saxa Road, [Elong Elong - Maryvale]

Mitchell Highway, [Maryvale - Montefiores]

Goolma Road, [Montefiores - Wuuluman]

Twelve Mile Road, Wuuluman

End: 1332-1262 Twelve Mile Road, Wuuluman NSW

Road conditions

Dubbo Regional Council

(1) RI10 - Heavy vehicle movement - Report of Damage

In the event that the permitted heavy vehicle damages assets or infrastructure, contact must be made with Robert Flakelar Manager of Infrastructure Delivery via PHONE 02 6801 4000 with receipt of the advised damage from the road manager.

A written statement of the damage must be recorded and provided in writing to the road manager prior to repairs of the damaged infrastructure or asset.

NEWCASTLE CITY COUNCIL

(1) NCCAUS - Applicant must seek a Highload permit from Ausgrid due to final dimension of the proposed vehicle being in excess of 4.6m while traveling through the Ausgrid network area (<https://www.ausgrid.com.au/Your-safety/Working-Safe/Highload-permits>).

(2) NCCR01 - Any damage caused to the road infrastructure, overhead infrastructure or associated road furniture (including signage) must be notified to Council on (02) 4974 2000 and costs of repair covered by the applicant.

Regulator

(1) GO03 -

You may be required under another law to obtain consent or approval from a Third Party entity.

These approvals must be carried and produced on request by an authorised officer. In this section Third Party entity usually include the following -

(a) police especially with respect to the movement of vehicles which exceed dimension requirements due to the potential risks to other road users and possible need for police assistance to control traffic

(b) rail infrastructure managers the movement of oversize/overmass heavy vehicles across

level crossings or restricted access vehicles near rail infrastructure may create risks that need to be managed

- (c) utilities restricted access vehicles may have adverse effects on utilities infrastructure with over height vehicles and telecommunications/power lines being a common concern
- (d) private road owners allowing public access toll roads, ports, airports, hospitals and private estates are potential examples where those road owners, who may not be road managers for the purpose of the HVNL, also need to grant consent to the use of restricted access vehicles
- (e) forestry agencies roads owned by governmental agencies can possess different characteristics that may pose risks not found on typical roads and if the government agency is not a road manager for the purpose of the HVNL may require special consideration to manage risks arising from the use of restricted access vehicles on these roads.

(2) LEMS1 -

Should a Road Manager not indicate or express a minimum requirement of Pilots or Escorts within the permitted roads/areas/routes, the corresponding requirement shall be applied in accordance with the Multi-State Class 1 Load Carrying Vehicles Dimension Exemption Notice including the associated schedule/s and amendment notices.

Should a permitted dimension be in excess of the dimensions indicated within the Multi-State Class 1 Load Carrying Vehicles Dimension Exemption Notice including the associated schedule/s and amendment notices, the maximum Pilot and Escort vehicle requirements shall be applied.

Transport for New South Wales (TfNSW)

(1) NSWOSOMRIM - NSWOSOMRIM

If your combination exceeds five (5) metres wide and/or 30m long and/or five (5) metres high and/ or mass covered under the National Class 1 Load Carrying Vehicle Mass Exemption Notice you are required to obtain consent (approval) from the relevant Rail Infrastructure Manager (RIM) prior to travel over any rail infrastructure (level crossing and/ or bridge over rail). These approvals must be carried and produced on request by an authorised officer. Contact details can be found at <https://www.nhvr.gov.au/road-access/access-management/third-party-approvals> This requirement is in addition to any condition/s listed on the National Network Map

- (2) RMSC001 - The permitted heavy vehicle combination must comply with the conditions of access located within "Schedule 2 New South Wales" forming part of the "National Class 1 Load Carrying Vehicle Dimension Exemption Notice 2025 (No.1)" located at <https://www.nhvr.gov.au/law-policies/notices-and-permit-based-schemes/national-notices>. The permitted heavy vehicle combination must also operate in accordance with "Additional Access Conditions for oversize and overmass heavy vehicles and loads" document (available at www.transport.nsw.gov.au).

- (3) RMSC002 - In addition to the pilot and escort requirements contained in the "New South Wales Class 1 Load Carrying Vehicle Exemption Notice 2023 (No.1)", the operator must comply with the pilot and escort requirements listed in the "New South Wales Class 1 Load Carrying Vehicle Operator's Guide" document (available at www.nhvr.gov.au), and "Additional Access Conditions for oversize and overmass heavy vehicles and loads" document (available at www.rms.nsw.gov.au).

- (4) RMSCT01 - Convoy travel is not permitted on state authority roads within NSW.

- (5) RMSEI01 - In the event of an emergency or incident, the Traffic Management Centre (TMC) must be contacted Ph. 1800 679 782 to enable any necessary warnings to be issued to minimise the impact to other road users.

Travel conditions

Dubbo Regional Council

(1) RT06 -

Time of travel - School Bus Route

The heavy vehicle must not travel during the school bus operation times on Saxa Road and Twelve Mile Road between 08:00 am to 09:00 am and 03:00 pm to 04:00 pm, on an official school day.

NEWCASTLE CITY COUNCIL

- (1) NCC-T02 - Trips on local roads must be undertaken between 10.00pm and 5.00am. If this is not feasible, trips must be undertaken outside of the peak periods i.e. between 9.30am and 2.30pm on local roads. Obtain NSW Police authorisation for the travel route, if necessary.
- (2) NCC-T01 - Travel - Driver of the vehicle is responsible in ensuring vehicle can safely negotiate all intersections, road infrastructure and traffic control devices on the travel route. This includes all overhead infrastructure such as power lines and trees. The vehicle may only enter and exit properties from council roads in forward direction. However, the operator may reverse into or out of a property once all reasonable steps are taken to ensure safety risks to the general public and other road users are mitigated. This can be achieved by implementing Council approved Traffic Management Plan (TMP) by authorised traffic controllers.

Transport for New South Wales (TfNSW)

- (1) ARTC01 - Operators are required to carry an up-to-date Australian Rail Track Corporation Ltd (ARTC) rail clearance prior to travel over any Australian Rail Track Corporation (ARTC) managed infrastructure and comply with all conditions stated in that clearance. A copy of this approval must be carried with this permit.

All conditions imposed by ARTC must be adhered to.

ARTC contact details can be found on the NHVR Third Party website: <https://www.nhvr.gov.au/road-access/access-management/third-party-approvals>.

- (2) NSWCP01 - Prior to travel on Pacific Hwy at Hexham, the operator must contact Hexham Straight Widening Project on 1800 515 141 a minimum of five (5) days prior to your proposed commencement date.

Failure to provide notice may result in delays to travel.

- (3) NSWCP02 - Prior to travel on Pacific Hwy, New England Hwy & Pacific Mwy between Tomago, Tarro & Lenaghan, the operator must contact Black Hill to Tomago Project on 1800 094 895 a minimum of five (5) days prior to the proposed commencement date.

Failure to provide notice may result in delays to travel.

- (4) NSWLIVETRAFFIC - TfNSW Live Traffic must be checked prior to departure, if there are any road works and/or restrictions along the planned route the operator must ensure that they can travel along the route without causing damage or disruption.

Please Note

Class 1 vehicles travelling under a Permit MUST NOT travel off the approved route listed in the permit unless an updated permit is obtained from the NHVR.

- (5) NSWOH01 - For travel on State classified roads when overall height exceeds 5.0 metres, written approval must be obtained from the relevant telecommunications and/ or electrical authorities. A copy of this approval must be carried with this permit and produced on request by an authorised officer. Any conditions listed in this approval must be adhered to.
- (6) TELEM02 - The hauling unit/s identified in this permit must be enrolled and monitored in the Road Infrastructure Management (RIM) application. Enrolment in higher assurance applications, such as the Telematics Monitoring Application (TMA) or the Intelligent Access Program (IAP), is also acceptable. A current Certificate of Enrolment must be carried in the hauling unit/s, which indicates enrolment in the RIM application (or other higher assurance applications).

Vehicle conditions

Regulator

- (1) LE14 - A class 1 heavy vehicle operating under this permit must comply with the conditions stated within Divisions 1, 2 and 5 of Schedule 8 of the Heavy Vehicle National (Mass, Dimension and Loading) Regulation,

unless otherwise expressly exempted by a stated condition in this permit.

- (2) LEHRAM - A class 1 Heavy Vehicle operating in New South Wales under this permit may operate with additional mass on the steer axle.

Exemption to Heavy Vehicle National (Mass, Dimension and Loading) Regulation is dependent upon compliance with the conditions of access stated within:

- **New South Wales Class 1 Load Carrying Combination (Hunter Region)
Mass and Dimension Exemption Notice - Section 10 (1) a) or b)**

- (3) LEMSAM -

A class 1 Heavy Vehicle operating in New South Wales under this permit may operate with additional mass on the steer axle.

Exemption to Heavy Vehicle National (Mass, Dimension and Loading) Regulation is dependent upon compliance with the conditions of access stated within:

- (1) **Multi-State Class 1 Load Carrying Vehicle Mass Exemption Notice 2023 - NSW Schedule 1 -
Section 5 (1) a) or b)**

- (4) LEOL - Other Laws and Legislation

Nothing within this permit exempts the driver or operator of the permitted heavy vehicle from complying with legislation regulating the use of heavy vehicle. This includes but is not limited to conditions applied within the vehicles registration, compliance with sign posted restrictions, traffic law or compliance with lawful directions of authorised officer.

continued on next page...

The driver of the heavy vehicle who is driving a vehicle that is subject to a permit issued under the HVNL must keep a copy of the permit for the exemption in the driver's possession.

The driver or operator of a heavy vehicle being used on a road that is subject to a permit issued under the HVNL must not contravene a condition of the permit.

The driver or operator must comply with the provisions of the Heavy Vehicle (Mass, Dimension and Loading) National Regulation unless anything contrary is applied within this permit.

It is an offence to operate a vehicle at a mass limit greater than indicated by an official traffic sign.

Declaration

Signed:



NHVR Delegate

Dated: 11-Feb-2026

Associated documents

N/A

Disclaimer:

The National Heavy Vehicle Regulator (NHVR) accepts no liability for any errors or omissions and gives no warranty or guarantee that the material, information, maps or publications made accessible are accurate, complete, current or fit for any use whatsoever. The information contained within the NHVR Route Planner online map system is subject to change without notice.

NHVR accepts no liability for the information provided within the authorised route as part of this exemption/authorisation. The operator must ensure prior to travel that the roads/areas/networks listed in the authorised route are still current and accessible as the approved network is subject to change at any given time.

To the extent permitted by law, NHVR excludes liability for any loss (including loss from viruses, or consequential damage) caused by use of or reliance on the NHVR Route Planner.

Access to the NHVR Portal and NHVR Route Planner is only provided for your personal use. You may not sell or rebrand information obtained from the NHVR Portal or NHVR Route Planner without NHVR's written permission, or represent that the information is from a source other than the NVHR.

Apart from the purposes required or permitted under Heavy Vehicle National Law and for private study, research, criticism or review purposes as permitted under Australian copyright legislation, no part of this permit may be reproduced, modified, stored in a retrieval system, transmitted, broadcasted, published or reused for any commercial purposes whatsoever without the written permission of the NHVR first being obtained.

END OF DOCUMENT

Oversize and/or Overmass (OSOM) Mass or Dimension Exemption Permit

Heavy Vehicle National Law

This Permit is issued under the provisions of *Section 122 of the Heavy Vehicle National Law* for the operation of a Class 1 vehicle (*as defined in this Permit*) subject to the conditions set out in this Permit and any attachments.

Permit details

This Permit is issued to

JASON MILLAR INVESTMENTS PTY LTD

Address

L105, 480 StKilda Rd
Melbourne, VIC 3858

Vehicle configuration and description

Prime mover towing OS/OM/OSOM load
Prime Mover and Platform

Permit type

Oversize and Overmass (OSOM)

Permit period

Start date

11-Feb-2026

End date

10-Feb-2027

Period or fixed trips

Period Permit

continued on next page...

Vehicle details

Prime mover

Registration	State of Registration	VIN	GVM (t)	GTM (t)
ARES01	VIC	6F50000008A438049	26.5t	n/a
ARES02	VIC	6F5000000LA467365	26.5t	n/a
ARES03	VIC	6F5000000LA467366	26.5t	n/a
ARES04	VIC	6F5000000LA467367	26.5t	n/a
ARES05	VIC	6F5000000LA467368	26.5t	n/a
ARES06	VIC	6F5000000JA461647	26.5t	n/a
ARES07	VIC	6F5000000NA483582	26.5t	n/a
ARES09	VIC	6F5000000PA485579	28.1t	n/a
ARES10	VIC	6F5000000PA485580	28.1t	n/a
TJCS02	VIC	YV5RP90D8MD213456	28.1t	n/a
TJCS03	VIC	YV5RP90D2ND214734	32t	n/a
TJCS04	VIC	YV5RP90D2PD216776	32t	n/a
TJCS05	VIC	YV5RP90DXPD216783	26.5t	n/a
TJCS10	VIC	6F5000000EA453409	26.5t	n/a

Trailer Registration Numbers

Trailer/s must be registered

GCM must not exceed manufacturer's specifications

Loaded axle mass and spacings

Axle group	Axle group mass	Axle #	No. Tyres	Minimum distance from previous axle	Tyre size	Steerable	Minimum ground contact width	Load sharing
Prime mover 1-2 axle								
Steer	6t	1	2	n/a	385mm	Yes	2.4m	No
Drive	18.5t	1	4	4m	279mm	No	2.4m	Yes
		2	4	1.25m	279mm	No	2.4m	Yes
Gooseneck platform 10 axle								
Trailer	160t	1	8	6m	215mm	Yes	4.2m	Yes
		2	8	1.8m	215mm	Yes	4.2m	Yes
		3	8	1.8m	215mm	Yes	4.2m	Yes
		4	8	1.8m	215mm	Yes	4.2m	Yes
		5	8	1.8m	215mm	Yes	4.2m	Yes
		6	8	1.8m	215mm	Yes	4.2m	Yes
		7	8	1.8m	215mm	Yes	4.2m	Yes
		8	8	1.8m	215mm	Yes	4.2m	Yes
		9	8	1.8m	215mm	Yes	4.2m	Yes

		10	8	1.8m	215mm	Yes	4.2m	Yes
--	--	----	---	------	-------	-----	------	-----

Unladen dimensions

Unladen width
(metres)

3.5m

Unladen length
(metres)

33m

Unladen height
(metres)

4.3m

Tare mass
(tonnes)

66.5t

Laden dimensions

Width (metres)

4.3m

Length (metres)

34.9m

Height (metres)

5.3m

Total mass (tonnes)

144.5t

Forward projection
(metres)

n/a

Rear overhang
(metres)

n/a

Load type

Indivisible

Description of load

Indivisible Item - Wind Tower Component

continued on next page...

Authorised Routes

Turn by turn description

1316851r1v1 - Single Route

Access granted for the following route including up to 7 tonnes on the steer axle.

Start: Intersection of Selwyn Street and Quayside Close (private road), Mayfield North NSW

Selwyn Street, Mayfield North

George Street, [Mayfield North - Mayfield East]

Industrial Drive, [Mayfield East - Mayfield West]

Maitland Road, [Mayfield West - Tarro]

New England Highway, [Tarro - Beresfield]

John Renshaw Drive, [Beresfield - Buchanan]

Hunter Expressway, [Buchanan - Lower Belford]

New England Highway, [Lower Belford - Whittingham]

Golden Highway, [Whittingham - Elong Elong]

Saxa Road, [Elong Elong - Maryvale]

Mitchell Highway, [Maryvale - Montefiores]

Goolma Road, [Montefiores - Wuuluman]

Twelve Mile Road, Wuuluman

End: 1332-1262 Twelve Mile Road, Wuuluman NSW

Road conditions

Dubbo Regional Council

(1) RI10 - Heavy vehicle movement - Report of Damage

In the event that the permitted heavy vehicle damages assets or infrastructure, contact must be made with Robert Flakelar Manager of Infrastructure Delivery via PHONE 02 6801 4000 with receipt of the advised damage from the road manager.

A written statement of the damage must be recorded and provided in writing to the road manager prior to repairs of the damaged infrastructure or asset.

NEWCASTLE CITY COUNCIL

(1) NCCAUS - Applicant must seek a Highload permit from Ausgrid due to final dimension of the proposed vehicle being in excess of 4.6m while traveling through the Ausgrid network area (<https://www.ausgrid.com.au/Your-safety/Working-Safe/Highload-permits>).

(2) NCCR01 - Any damage caused to the road infrastructure, overhead infrastructure or associated road furniture (including signage) must be notified to Council on (02) 4974 2000 and costs of repair covered by the applicant.

Regulator

(1) GO03 -

You may be required under another law to obtain consent or approval from a Third Party entity.

These approvals must be carried and produced on request by an authorised officer. In this section Third Party entity usually include the following -

- (a) police especially with respect to the movement of vehicles which exceed dimension requirements due to the potential risks to other road users and possible need for police assistance to control traffic
- (b) rail infrastructure managers the movement of oversize/overmass heavy vehicles across level crossings or restricted access vehicles near rail infrastructure may create risks that

need to be managed

- (c) utilities restricted access vehicles may have adverse effects on utilities infrastructure with over height vehicles and telecommunications/power lines being a common concern
- (d) private road owners allowing public access toll roads, ports, airports, hospitals and private estates are potential examples where those road owners, who may not be road managers for the purpose of the HVNL, also need to grant consent to the use of restricted access vehicles
- (e) forestry agencies roads owned by governmental agencies can possess different characteristics that may pose risks not found on typical roads and if the government agency is not a road manager for the purpose of the HVNL may require special consideration to manage risks arising from the use of restricted access vehicles on these roads.

(2) LEMS1 -

Should a Road Manager not indicate or express a minimum requirement of Pilots or Escorts within the permitted roads/areas/routes, the corresponding requirement shall be applied in accordance with the Multi-State Class 1 Load Carrying Vehicles Dimension Exemption Notice including the associated schedule/s and amendment notices.

Should a permitted dimension be in excess of the dimensions indicated within the Multi-State Class 1 Load Carrying Vehicles Dimension Exemption Notice including the associated schedule/s and amendment notices, the maximum Pilot and Escort vehicle requirements shall be applied.

Transport for New South Wales (TfNSW)

- (1) NSWCONTACT - The operator must contact the Transport for NSW (TfNSW) via email roadmanager@transport.nsw.gov.au a minimum five (5) business days prior to proposed travel date.

- (2) NSWCP04 - J2RP works - Prior to travel on the Newcastle Inner City Bypass & Newcastle Road between New Lambton, Jesmond and Wallsend, the operator must contact the Rankin Park to Jesmond Project on 1800 818 433 a minimum of five (5) days prior to your proposed commencement date. Failure to provide notice may result in delays to travel.

(3) NSWOSOMRIM - NSWOSOMRIM

If your combination exceeds five (5) metres wide and/or 30m long and/or five (5) metres high and/ or mass covered under the National Class 1 Load Carrying Vehicle Mass Exemption Notice you are required to obtain consent (approval) from the relevant Rail Infrastructure Manager (RIM) prior to travel over any rail infrastructure (level crossing and/ or bridge over rail). These approvals must be carried and produced on request by an authorised officer. Contact details can be found at <https://www.nhvr.gov.au/road-access/access-management/third-party-approvals> This requirement is in addition to any condition/s listed on the National Network Map

- (4) RMSCO01 - The permitted heavy vehicle combination must comply with the conditions of access located within "Schedule 2 New South Wales" forming part of the "National Class 1 Load Carrying Vehicle Dimension Exemption Notice 2025 (No.1)" located at <https://www.nhvr.gov.au/law-policies/notices-and-permit-based-schemes/national-notices>. The permitted heavy vehicle combination must also operate in accordance with "Additional Access Conditions for oversize and overmass heavy vehicles and loads" document (available at www.transport.nsw.gov.au).

- (5) RMSCO02 - In addition to the pilot and escort requirements contained in the "New South Wales Class 1 Load Carrying Vehicle Exemption Notice 2023 (No.1)", the operator must comply with the pilot and escort requirements listed in the "New South Wales Class 1 Load Carrying Vehicle Operator's Guide" document (available at www.nhvr.gov.au), and "Additional Access Conditions for oversize and overmass heavy vehicles and loads" document (available at www.rms.nsw.gov.au).

- (6) RMSCT01 - Convoy travel is not permitted on state authority roads within NSW.

- (7) RMSEI01 - In the event of an emergency or incident, the Traffic Management Centre (TMC) must be contacted Ph. 1800 679 782 to enable any necessary warnings to be issued to minimise the impact to other road users.

Travel conditions

Dubbo Regional Council

(1) RT06 -

Time of travel - School Bus Route

The heavy vehicle must not travel during the school bus operation times on Saxa Road between 08:00 am to 09:00 am and 03:00 pm to 04:00 pm, on an official school day.

(2) RT06 -

Time of travel - School Bus Route

The heavy vehicle must not travel during the school bus operation times on Twelve Mile Road between 08:00 am to 09:00 am and 03:00 pm to 04:00 pm, on an official school day.

NEWCASTLE CITY COUNCIL

(1) NCC-T02 - Trips on local roads must be undertaken between 10.00pm and 5.00am. If this is not feasible, trips must be undertaken outside of the peak periods i.e. between 9.30am and 2.30pm on local roads. Obtain NSW Police authorisation for the travel route, if necessary.

(2) NCCT01 - Travel - Driver of the vehicle is responsible in ensuring vehicle can safely negotiate all intersections, road infrastructure and traffic control devices on the travel route. This includes all overhead infrastructure such as power lines and trees. The vehicle may only enter and exit properties from council roads in forward direction. However, the operator may reverse into or out of a property once all reasonable steps are taken to ensure safety risks to the general public and other road users are mitigated. This can be achieved by implementing Council approved Traffic Management Plan (TMP) by authorised traffic controllers.

Transport for New South Wales (TfNSW)

(1) ARTC01 - Operators are required to carry an up-to-date Australian Rail Track Corporation Ltd (ARTC) rail clearance prior to travel over any Australian Rail Track Corporation (ARTC) managed infrastructure and comply with all conditions stated in that clearance. A copy of this approval must be carried with this permit.

All conditions imposed by ARTC must be adhered to.

ARTC contact details can be found on the NHVR Third Party website: <https://www.nhvr.gov.au/road-access/access-management/third-party-approvals>.

(2) NSWCP01 - Prior to travel on Pacific Hwy at Hexham, the operator must contact Hexham Straight Widening Project on 1800 515 141 a minimum of five (5) days prior to your proposed commencement date.

Failure to provide notice may result in delays to travel.

(3) NSWCP02 - Prior to travel on Pacific Hwy, New England Hwy & Pacific Hwy between Tomago, Tarro & Lenaghan, the operator must contact Black Hill to Tomago Project on 1800 094 895 a minimum of five (5) days prior to the proposed commencement date.

Failure to provide notice may result in delays to travel.

(4) NSWLIVETRAFFIC - TfNSW Live Traffic must be checked prior to departure, if there are any road works and/or restrictions along the planned route the operator must ensure that they can travel along the route without causing damage or disruption.

Please Note

Class 1 vehicles travelling under a Permit MUST NOT travel off the approved route listed in the permit unless an updated permit is obtained from the NHVR.

(5) NSW0H01 - For travel on State classified roads when overall height exceeds 5.0 metres, written approval must be obtained from the relevant telecommunications and/or electrical authorities. A copy of this approval must be carried with this permit and produced on request by an authorised officer. Any conditions listed in this approval must be adhered to.

(6) RMSTMC01 - The NSW Transport Management Centre (TMC) must be contacted prior to the

commencement and at the conclusion of each stage of the movement. Phone 1800 679 782.

- (7) TELEM02 - The hauling unit/s identified in this permit must be enrolled and monitored in the Road Infrastructure Management (RIM) application. Enrolment in higher assurance applications, such as the Telematics Monitoring Application (TMA) or the Intelligent Access Program (IAP), is also acceptable. A current Certificate of Enrolment must be carried in the hauling unit/s, which indicates enrolment in the RIM application (or other higher assurance applications).

Vehicle conditions

Regulator

- (1) LE14 - A class 1 heavy vehicle operating under this permit must comply with the conditions stated within Divisions 1, 2 and 5 of Schedule 8 of the Heavy Vehicle National (Mass, Dimension and Loading) Regulation, unless otherwise expressly exempted by a stated condition in this permit.
- (2) LEHRAM - A class 1 Heavy Vehicle operating in New South Wales under this permit may operate with additional mass on the steer axle.

Exemption to Heavy Vehicle National (Mass, Dimension and Loading) Regulation is dependent upon compliance with the conditions of access stated within:

- **New South Wales Class 1 Load Carrying Combination (Hunter Region)
Mass and Dimension Exemption Notice - Section 10 (1) a) or b)**

- (3) LEMSAM -

A class 1 Heavy Vehicle operating in New South Wales under this permit may operate with additional mass on the steer axle.

Exemption to Heavy Vehicle National (Mass, Dimension and Loading) Regulation is dependent upon compliance with the conditions of access stated within:

- (1) **Multi-State Class 1 Load Carrying Vehicle Mass Exemption Notice 2023 - NSW Schedule 1 -
Section 5 (1) a) or b)**

- (4) LEOL - Other Laws and Legislation

Nothing within this permit exempts the driver or operator of the permitted heavy vehicle from complying with legislation regulating the use of heavy vehicle. This includes but is not limited to conditions applied within the vehicles registration, compliance with sign posted restrictions, traffic law or compliance with lawful directions of authorised officer.

continued on next page...

The driver of the heavy vehicle who is driving a vehicle that is subject to a permit issued under the HVNL must keep a copy of the permit for the exemption in the driver's possession.

The driver or operator of a heavy vehicle being used on a road that is subject to a permit issued under the HVNL must not contravene a condition of the permit.

The driver or operator must comply with the provisions of the Heavy Vehicle (Mass, Dimension and Loading) National Regulation unless anything contrary is applied within this permit.

It is an offence to operate a vehicle at a mass limit greater than indicated by an official traffic sign.

Declaration

Signed:



NHVR Delegate

Dated: 11-Feb-2026

Associated documents

N/A

Disclaimer:

The National Heavy Vehicle Regulator (NHVR) accepts no liability for any errors or omissions and gives no warranty or guarantee that the material, information, maps or publications made accessible are accurate, complete, current or fit for any use whatsoever. The information contained within the NHVR Route Planner online map system is subject to change without notice.

NHVR accepts no liability for the information provided within the authorised route as part of this exemption/authorisation. The operator must ensure prior to travel that the roads/areas/networks listed in the authorised route are still current and accessible as the approved network is subject to change at any given time.

To the extent permitted by law, NHVR excludes liability for any loss (including loss from viruses, or consequential damage) caused by use of or reliance on the NHVR Route Planner.

Access to the NHVR Portal and NHVR Route Planner is only provided for your personal use. You may not sell or rebrand information obtained from the NHVR Portal or NHVR Route Planner without NHVR's written permission, or represent that the information is from a source other than the NVHR.

Apart from the purposes required or permitted under Heavy Vehicle National Law and for private study, research, criticism or review purposes as permitted under Australian copyright legislation, no part of this permit may be reproduced, modified, stored in a retrieval system, transmitted, broadcasted, published or reused for any commercial purposes whatsoever without the written permission of the NHVR first being obtained.

END OF DOCUMENT

Oversize and/or Overmass (OSOM) Mass or Dimension Exemption Permit

Heavy Vehicle National Law

This Permit is issued under the provisions of *Section 122 of the Heavy Vehicle National Law* for the operation of a Class 1 vehicle (*as defined in this Permit*) subject to the conditions set out in this Permit and any attachments.

Permit details

This Permit is issued to

JASON MILLAR INVESTMENTS PTY LTD

Address

L105, 480 StKilda Rd
Melbourne, VIC 3858

Vehicle configuration and description

Prime mover towing OS/OM/OSOM load
Prime Mover, Dolly and Jinker

Permit type

Oversize and Overmass (OSOM)

Permit period

Start date

28-May-2026

End date

04-Mar-2027

Period or fixed trips

Period Permit

continued on next page...

Vehicle details

Prime mover

Registration	State of Registration	VIN	GVM (t)	GTM (t)
ARES01	VIC	6F50000008A438049	26.5t	n/a
ARES02	VIC	6F5000000LA467365	26.5t	n/a
ARES03	VIC	6F5000000LA467366	26.5t	n/a
ARES04	VIC	6F5000000LA467367	26.5t	n/a
ARES05	VIC	6F5000000LA467368	26.5t	n/a
ARES06	VIC	6F5000000JA461647	26.5t	n/a
ARES07	VIC	6F5000000NA483582	26.5t	n/a
ARES09	VIC	6F5000000PA485579	200t	n/a
ARES10	VIC	6F5000000PA485580	200t	n/a
ARES11	VIC	6F5000000SA491035	28t	n/a
ARES12	VIC	6F5000000SA491036	28t	n/a
ARES14	VIC	6F5000000SA491038	28t	n/a
TJCS02	VIC	YV5RP90D8MD213456	29t	n/a
TJCS03	VIC	YV5RP90D2ND214734	29t	n/a
TJCS04	VIC	YV5RP90D2PD216776	29t	n/a
TJCS05	VIC	YV5RP90DXPD216783	28.5t	n/a
TJCS10	VIC	6F5000000EA453409	26.5t	n/a
TJCS11	VIC	6F5000000SA492180	28t	n/a
TJCS12	VIC	6F5000000SA492181	28t	n/a

Trailer Registration Numbers

Trailer/s must be registered

GCM must not exceed manufacturer's specifications

Loaded axle mass and spacings

Axle group	Axle group mass	Axle #	No. Tyres	Minimum distance from previous axle	Tyre size	Steerable	Minimum ground contact width	Load sharing
Prime mover 1-2 axle								
Steer	6t	1	2	n/a	385mm	Yes	2.4m	No
Drive	18.5t	1	4	4m	279mm	No	2.4m	Yes
		2	4	1.25m	279mm	No	2.4m	Yes
Lowloader dolly 2 axle								
Dolly	30t	1	8	3m	215mm	No	4.2m	Yes
		2	8	1.25m	215mm	No	4.2m	Yes
Jinker 3 axle								
Front	32t	1	8	28m	215mm	Yes	4.2m	Yes

		2	8	1.8m	215mm	Yes	4.2m	Yes
Rear	16t	1	8	1.8m	215mm	Yes	4.2m	Yes

Unladen dimensions

Unladen width
(metres)

3.5m

Unladen length
(metres)

23m

Unladen height
(metres)

4.3m

Tare mass
(tonnes)

33t

Laden dimensions

Width (metres)

4.3m

Length (metres)

44.9m

Height (metres)

5.3m

Total mass (tonnes)

97.8t

Forward projection
(metres)

n/a

Rear overhang
(metres)

4m

Load type

Indivisible

Description of load

Indivisible Item / Wind tower Component

continued on next page...

Authorised Routes

Turn by turn description

1411617r1v1 - Single Route

Access granted for the following route including up to 7 tonnes on the steer axle.

Start: Mayfield 4 Berth, Quayside Close, Mayfield North NSW

Quayside Close, Mayfield North

Selwyn Street, Mayfield North

George Street, [Mayfield North - Mayfield East]

Industrial Drive, [Mayfield East - Mayfield West]

Maitland Road, [Mayfield West - Hexham]

New England Highway, [Hexham - Beresfield]

John Renshaw Drive, [Beresfield - Buchanan]

Hunter Expressway, [Buchanan - Lower Belford]

New England Highway, [Lower Belford - Whittingham]

Golden Highway, [Whittingham - Mount Thorley]

Putty Road, Mount Thorley

Jerrys Plains Road, [Mount Thorley - Denman]

Denman Road, Denman

Crinoline Street, Denman

Palace Street, Denman

Merriwa Road, [Denman - Gungahlin]

Golden Highway, [Gungahlin - Elong Elong]

Saxa Road, [Elong Elong - Maryvale]

Mitchell Highway, [Maryvale - Montefiores]

Goolma Road, [Montefiores - Wuuluman]

Twelve Mile Road, Wuuluman

End: Ungula Wind Farm, Twelve Mile Road, Wuuluman NSW

Road conditions

NEWCASTLE CITY COUNCIL

- (1) NCCAUS - Applicant must seek a Highload permit from Ausgrid due to final dimension of the proposed vehicle being in excess of 4.6m while traveling through the Ausgrid network area (<https://www.ausgrid.com.au/Your-safety/Working-Safe/Highload-permits>).
- (2) NCCR01 - Any damage caused to the road infrastructure, overhead infrastructure or associated road furniture (including signage) must be notified to Council on (02) 4974 2000 and costs of repair covered by the applicant.

Regulator

- (1) G003 -

You may be required under another law to obtain consent or approval from a Third Party entity.

These approvals must be carried and produced on request by an authorised officer. In this section Third Party entity usually include the following -

- (a) police especially with respect to the movement of vehicles which exceed dimension requirements due to the potential risks to other road users and possible need for police assistance to control traffic
- (b) rail infrastructure managers the movement of oversize/overmass heavy vehicles across level crossings or restricted access vehicles near rail infrastructure may create risks that need to be managed

- (c) utilities restricted access vehicles may have adverse effects on utilities infrastructure with over height vehicles and telecommunications/power lines being a common concern
- (d) private road owners allowing public access toll roads, ports, airports, hospitals and private estates are potential examples where those road owners, who may not be road managers for the purpose of the HVNL, also need to grant consent to the use of restricted access vehicles
- (e) forestry agencies roads owned by governmental agencies can possess different characteristics that may pose risks not found on typical roads and if the government agency is not a road manager for the purpose of the HVNL may require special consideration to manage risks arising from the use of restricted access vehicles on these roads.

(2) LEMS1 -

Should a Road Manager not indicate or express a minimum requirement of Pilots or Escorts within the permitted roads/areas/routes, the corresponding requirement shall be applied in accordance with the Multi-State Class 1 Load Carrying Vehicles Dimension Exemption Notice including the associated schedule/s and amendment notices.

Should a permitted dimension be in excess of the dimensions indicated within the Multi-State Class 1 Load Carrying Vehicles Dimension Exemption Notice including the associated schedule/s and amendment notices, the maximum Pilot and Escort vehicle requirements shall be applied.

Transport for New South Wales (TfNSW)

- (1) GO07 - The operator must consult with all Rail Infrastructure Management (RIM) to obtain the required approvals from the relevant RIM.

The letter of approval must be carried in the vehicle when operating at all times.

- (2) NSWCONTACT - The operator must contact the Transport for NSW (TfNSW) via email roadmanager@transport.nsw.gov.au a minimum five (5) business days prior to proposed travel date.

(3) NSWOSOMRIM - NSWOSOMRIM

If your combination exceeds five (5) metres wide and/or 30m long and/or five (5) metres high and/ or mass covered under the National Class 1 Load Carrying Vehicle Mass Exemption Notice you are required to obtain consent (approval) from the relevant Rail Infrastructure Manager (RIM) prior to travel over any rail infrastructure (level crossing and/ or bridge over rail). These approvals must be carried and produced on request by an authorised officer. Contact details can be found at <https://www.nhvr.gov.au/road-access/access-management/third-party-approvals> This requirement is in addition to any condition/s listed on the National Network Map

(4) NSWPolSMR -

For all moves which require a NSW Police escort, a signed measurement record is required. Before commencing the journey you must take measurements of the actual height, width and length of the laden combination. This record must be signed by the operator, the person who took the measurements and the driver. The signed measurement record must be produced to a police officer or an authorised officer on request.

(5) NSWPolSMR -

For all moves which require a NSW Police escort, a signed measurement record is required. Before commencing the journey you must take measurements of the actual height, width and length of the laden combination. This record must be signed by the operator, the person who took the measurements and the driver. The signed measurement record must be produced to a police officer or an authorised officer on request.

- (6) RMSC001 - The permitted heavy vehicle combination must comply with the conditions of access located within "Schedule 2 New South Wales" forming part of the "National Class 1 Load Carrying Vehicle Dimension Exemption Notice 2025 (No.1)" located at <https://www.nhvr.gov.au/law-policies/notices-and-permit-based-schemes/national-notices>. The permitted heavy vehicle combination must also operate in accordance with "Additional Access Conditions for oversize and overmass heavy vehicles and loads" document (available at www.transport.nsw.gov.au).

- (7) RMSC002 - In addition to the pilot and escort requirements contained in the "New South Wales Class 1 Load Carrying Vehicle Exemption Notice 2023 (No.1)", the operator must comply with the pilot and escort

requirements listed in the "New South Wales Class 1 Load Carrying Vehicle Operator's Guide" document (available at www.nhvr.gov.au), and "Additional Access Conditions for oversize and overmass heavy vehicles and loads" document (available at www.rms.nsw.gov.au).

- (8) RMSCT01 - Convoy travel is not permitted on state authority roads within NSW.
- (9) RMSEI01 - In the event of an emergency or incident, the Traffic Management Centre (TMC) must be contacted Ph. 1800 679 782 to enable any necessary warnings to be issued to minimise the impact to other road users.
- (10) RMSPE01 - A minimum of 2 Pilot vehicle(s) are required at all times. The operator prior to travel must contact the NSW Police for any additional escort requirements.
- (11) RMSPP02 - The operator must contact the NSW Police prior to travel for any additional escort requirements.
- (12) TfNSWPolice - Where a condition listed in this permit requires contact with NSW Police for any additional pilot or escort requirements, the written advice received from NSW Police must be attached and carried with this permit. NSW Police Traffic and Highway Patrol Command can be contacted at trafficosom@police.nsw.gov.au or (02) 8882 1436. A minimum of 5 working days notice will be required to allow police to issue notification letters and/or organise police resources. If police escort vehicles are not required, then you must obtain and carry the written advice from NSW Police stating the pilot vehicle requirements that apply for this journey.

Travel conditions

Dubbo Regional Council

- (1) RT06 -

Time of travel - School Bus Route

The heavy vehicle must not travel during the school bus operation times on Saxa Road and Twelve Mile Road between 08:00 am to 09:30 am and 03:00 pm to 04:30 pm, on an official school day.

NEWCASTLE CITY COUNCIL

- (1) NCC-T02 - Trips on local roads must be undertaken between 10.00pm and 5.00am. If this is not feasible, trips must be undertaken outside of the peak periods i.e. between 9.30am and 2.30pm on local roads. Obtain NSW Police authorisation for the travel route, if necessary.

Transport for New South Wales (TfNSW)

- (1) ARTC01 - Operators are required to carry an up-to-date Australian Rail Track Corporation Ltd (ARTC) rail clearance prior to travel over any Australian Rail Track Corporation (ARTC) managed infrastructure and comply with all conditions stated in that clearance. A copy of this approval must be carried with this permit.

All conditions imposed by ARTC must be adhered to.

ARTC contact details can be found on the NHVR Third Party website: <https://www.nhvr.gov.au/road-access/access-management/third-party-approvals>.

- (2) NSWCP02 - Prior to travel on Pacific Hwy, New England Hwy & Pacific Mwy between Tomago, Tarro & Lenaghan, the operator must contact Black Hill to Tomago Project on 1800 094 895 a minimum of five (5) days prior to the proposed commencement date.

Failure to provide notice may result in delays to travel.

- (3) NSWLIVETRAFFIC - TfNSW Live Traffic must be checked prior to departure, if there are any road works and/or restrictions along the planned route the operator must ensure that they can travel along the route without causing damage or disruption.

Please Note

Class 1 vehicles travelling under a Permit MUST NOT travel off the approved route listed in the permit unless an

updated permit is obtained from the NHVR.

- (4) NSW0H01 - For travel on State classified roads when overall height exceeds 5.0 metres, written approval must be obtained from the relevant telecommunications and/ or electrical authorities. A copy of this approval must be carried with this permit and produced on request by an authorised officer. Any conditions listed in this approval must be adhered to.
- (5) RMSSZ01 - Travel is not permitted through sign posted school zones during the designated school operation times.
- (6) RMSTMC01 - The NSW Transport Management Centre (TMC) must be contacted prior to the commencement and at the conclusion of each stage of the movement. Phone 1800 679 782.

(7) TMP01 -

In accordance with the supplied Transport Management Plan (TMP), the operator must adhere to the identified special manoeuvres, removal and replacement of road side furniture, road closures and all other conditions identified as part of the approved TMP. The TMP must be carried in conjunction with this permit.

For further clarification, requirements and information relating to the Transport Management Plan (TMP), please seek advice directly from the corresponding jurisdiction in which you transport task will be completed.

Australian Capital Territory - www.accesscanberra.act.gov.au

New South Wales - www.transport.nsw.gov.au

South Australia - www.dpti.sa.gov.au

Tasmania - www.transport.tas.gov.au

Victoria - www.vicroads.vic.gov.au

Queensland - www.tmr.qld.gov.au

Vehicle conditions

Regulator

- (1) LE14 - A class 1 heavy vehicle operating under this permit must comply with the conditions stated within Divisions 1, 2 and 5 of Schedule 8 of the Heavy Vehicle National (Mass, Dimension and Loading) Regulation, unless otherwise expressly exempted by a stated condition in this permit.
- (2) LEHRAM - A class 1 Heavy Vehicle operating in New South Wales under this permit may operate with additional mass on the steer axle.

Exemption to Heavy Vehicle National (Mass, Dimension and Loading) Regulation is dependent upon compliance with the conditions of access stated within:

- **New South Wales Class 1 Load Carrying Combination (Hunter Region)
Mass and Dimension Exemption Notice - Section 10 (1) a) or b)**

(3) LEMSAM -

A class 1 Heavy Vehicle operating in New South Wales under this permit may operate with additional mass on the steer axle.

Exemption to Heavy Vehicle National (Mass, Dimension and Loading) Regulation is dependent upon compliance with the conditions of access stated within:

- (1) **Multi-State Class 1 Load Carrying Vehicle Mass Exemption Notice 2023 - NSW Schedule 1 -
Section 5 (1) a) or b)**

(4) LEOL - Other Laws and Legislation

Nothing within this permit exempts the driver or operator of the permitted heavy vehicle from complying with

legislation regulating the use of heavy vehicle. This includes but is not limited to conditions applied within the vehicles registration, compliance with sign posted restrictions, traffic law or compliance with lawful directions of authorised officer.

continued on next page...

The driver of the heavy vehicle who is driving a vehicle that is subject to a permit issued under the HVNL must keep a copy of the permit for the exemption in the driver's possession.

The driver or operator of a heavy vehicle being used on a road that is subject to a permit issued under the HVNL must not contravene a condition of the permit.

The driver or operator must comply with the provisions of the Heavy Vehicle (Mass, Dimension and Loading) National Regulation unless anything contrary is applied within this permit.

It is an offence to operate a vehicle at a mass limit greater than indicated by an official traffic sign.

Declaration

Signed:



NHVR Delegate

Dated: 28-May-2026

Associated documents

N/A

Disclaimer:

The National Heavy Vehicle Regulator (NHVR) accepts no liability for any errors or omissions and gives no warranty or guarantee that the material, information, maps or publications made accessible are accurate, complete, current or fit for any use whatsoever. The information contained within the NHVR Route Planner online map system is subject to change without notice.

NHVR accepts no liability for the information provided within the authorised route as part of this exemption/authorisation. The operator must ensure prior to travel that the roads/areas/networks listed in the authorised route are still current and accessible as the approved network is subject to change at any given time.

To the extent permitted by law, NHVR excludes liability for any loss (including loss from viruses, or consequential damage) caused by use of or reliance on the NHVR Route Planner.

Access to the NHVR Portal and NHVR Route Planner is only provided for your personal use. You may not sell or rebrand information obtained from the NHVR Portal or NHVR Route Planner without NHVR's written permission, or represent that the information is from a source other than the NHVR.

Apart from the purposes required or permitted under Heavy Vehicle National Law and for private study, research, criticism or review purposes as permitted under Australian copyright legislation, no part of this permit may be reproduced, modified, stored in a retrieval system, transmitted, broadcasted, published or reused for any commercial purposes whatsoever without the written permission of the NHVR first being obtained.

END OF DOCUMENT

Appendix K Planning Secretary Approval of Alternative OSOM route

Our ref: SSD-6687-PA-65

Candice Somerville
Environmental Manager
Uungula Wind Farm Pty Ltd
Level 12, 55 Market Street
Sydney NSW 2000

18/05/2026

Subject: Uungula Wind Farm – Request to vary OSOM route, Condition B27

Dear Mrs Somerville,

I refer to your submission dated 4 May 2026, requesting approval for an alternative over-dimensional vehicle route under Schedule 2, Condition B27 of the development consent for Uungula Wind Farm (SSD-6687, as modified). I also acknowledge your response to the Department's request for additional information.

The Department understands you are requesting Secretary's discretion to allow over-size over-mass (OSOM) deliveries to come from Adelaide, South Australia specifically **only** for four OSOM deliveries related to the control room and switch room to travel from Adelaide to the project site.

It is understood:

- your request is to allow a total of four (4) OSOM deliveries from Adelaide to the project site, specifically related to the control room and switch room;
- your request has been prepared in consultation with Transport for NSW (TfNSW) and Dubbo Regional Council (DRC), and both support the alternative route for the delivery of the control room and switch room from Adelaide; and
- TfNSW has confirmed that no new road upgrades are required for these limited movements, and the deliveries will not impact the construction works or completion dates for the upgrade currently underway at the intersection of Mitchell Highway and Goolma Road.

The Department has carefully reviewed the document and is satisfied that it meets the requirements of the relevant conditions in the consent. Accordingly, as nominee of the Planning Secretary, I approve the use of the alternative route from Adelaide to the Uungula Wind Farm for delivery of the control room and switch room.

Please ensure:

- the Traffic Management Plan has been updated and approved prior to the commencement of the approved OSOM vehicle movements from Adelaide;
- monthly progress updates on road upgrades at the Mitchell Highway and Goolma Road intersection, including timing, are provided to the relevant road authority and the Department; and
- all other requirements of the consent (including timing of any other relevant management plans and notifications) are adhered to.

If you wish to discuss the matter further, please contact Katie Weekes on 4927 3223.

Yours sincerely,

A handwritten signature in blue ink, consisting of a stylized 'K' followed by a horizontal line.

As nominee of the Planning Secretary

Squadron Energy is Australia's leading renewable energy company. Proudly Australian owned, our mission is to be a driving force in Australia's transition to a clean energy future by providing green power to our customers.

We develop, operate and own renewable energy assets in Australia, with 1.1 gigawatts (GW) of renewable energy in operation and a development pipeline of 20GW.

With proven experience and expertise across the project lifecycle, we work with local communities and our customers to lead the transition to Australia's clean energy future.

Squadron Energy acknowledges the Traditional Owners of Country throughout Australia. We pay our respects to Elders past, present, and emerging.



[SQUADRONENERGY.COM](https://www.squadronenergy.com)